


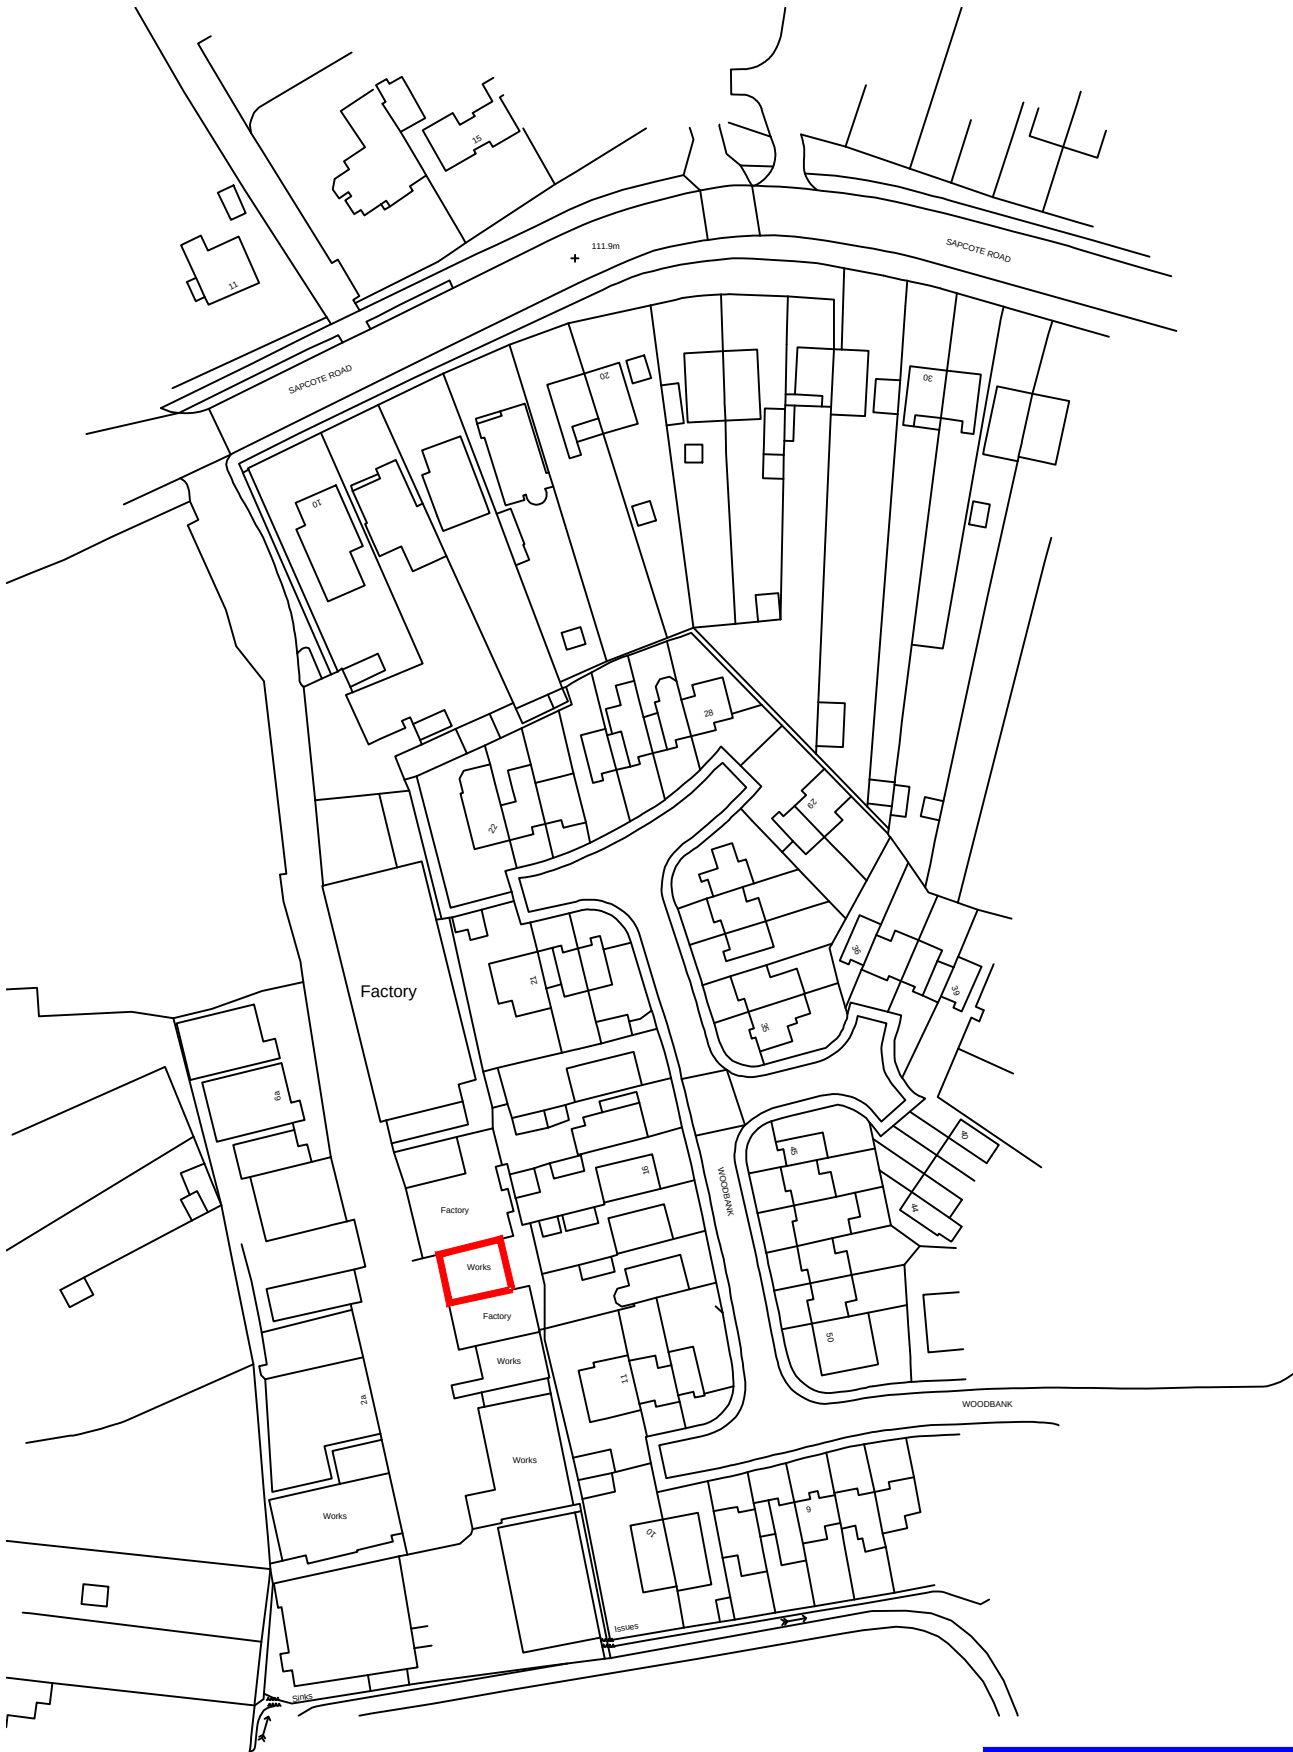

Ordnance Survey (c) Crown Copyright 2025. All rights reserved. Licence number 100022432

LOCATION PLAN 1:1250

MCT Architectural Services

1 The Coach House . Cwmdale . Church Stretton . Shropshire . SY6 6JL
Tel: 01694 328679 Mob: 07968 497559 E-Mail: mctarch@yahoo.co.uk

Client	MJB Motor Services
Project	Raise Roof of existing workshop
Address	(Formerly Right Windows) Sapcote Rd Industrial Estate Burbage Hinckley LE10 2 AU