

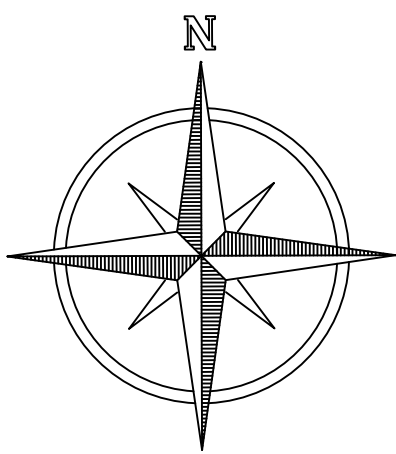


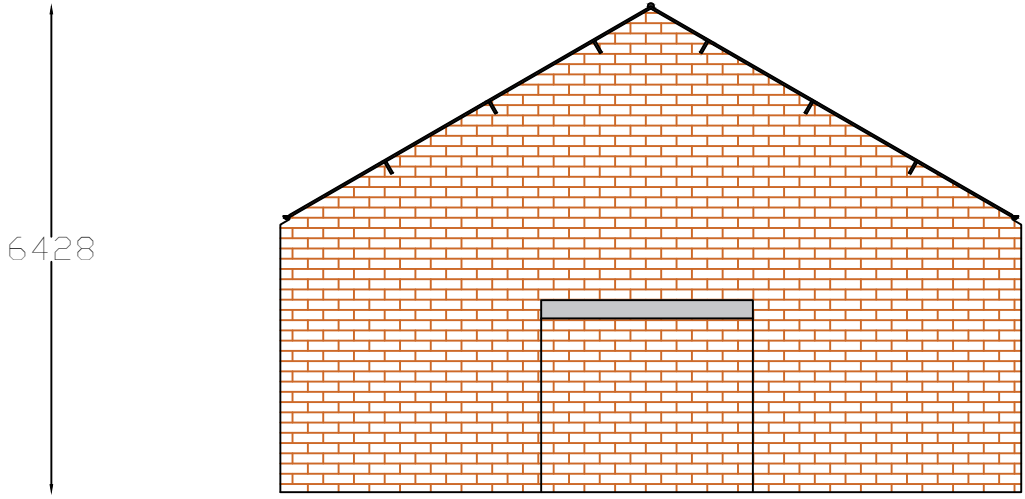



ALL DRAWINGS PREPARED BY ANDREW
LARGE SURVEYORS LTD ARE TO BE
UTILISED FOR PLANNING PURPOSES
ONLY

EXISTING BUILDING:

GROSS EXTERNAL AREA - TOTAL
268.07m²

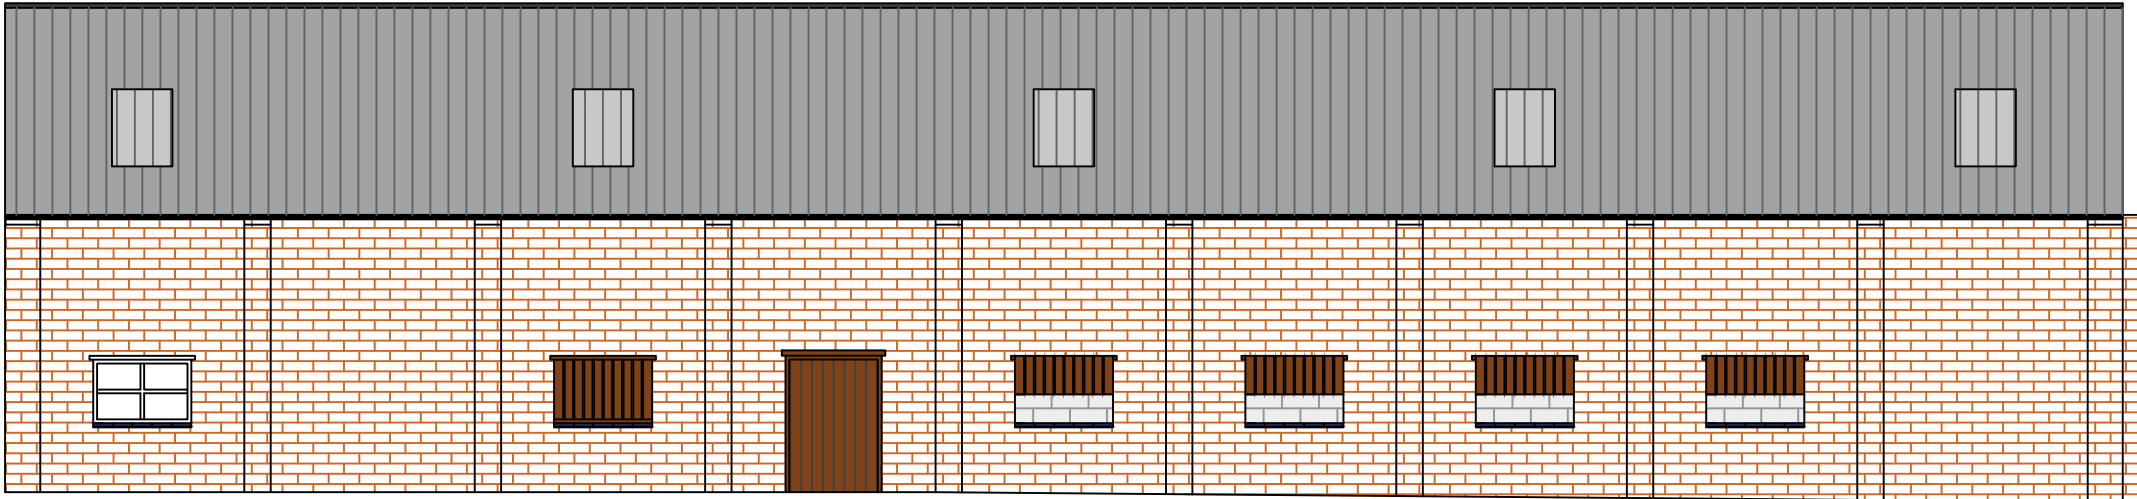


6428

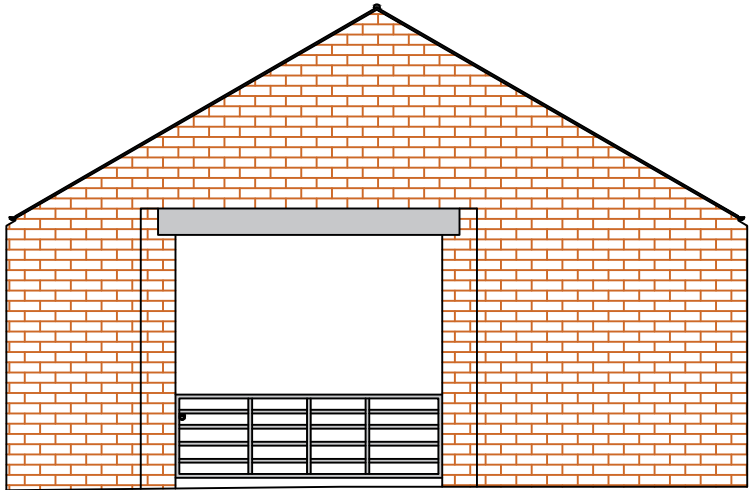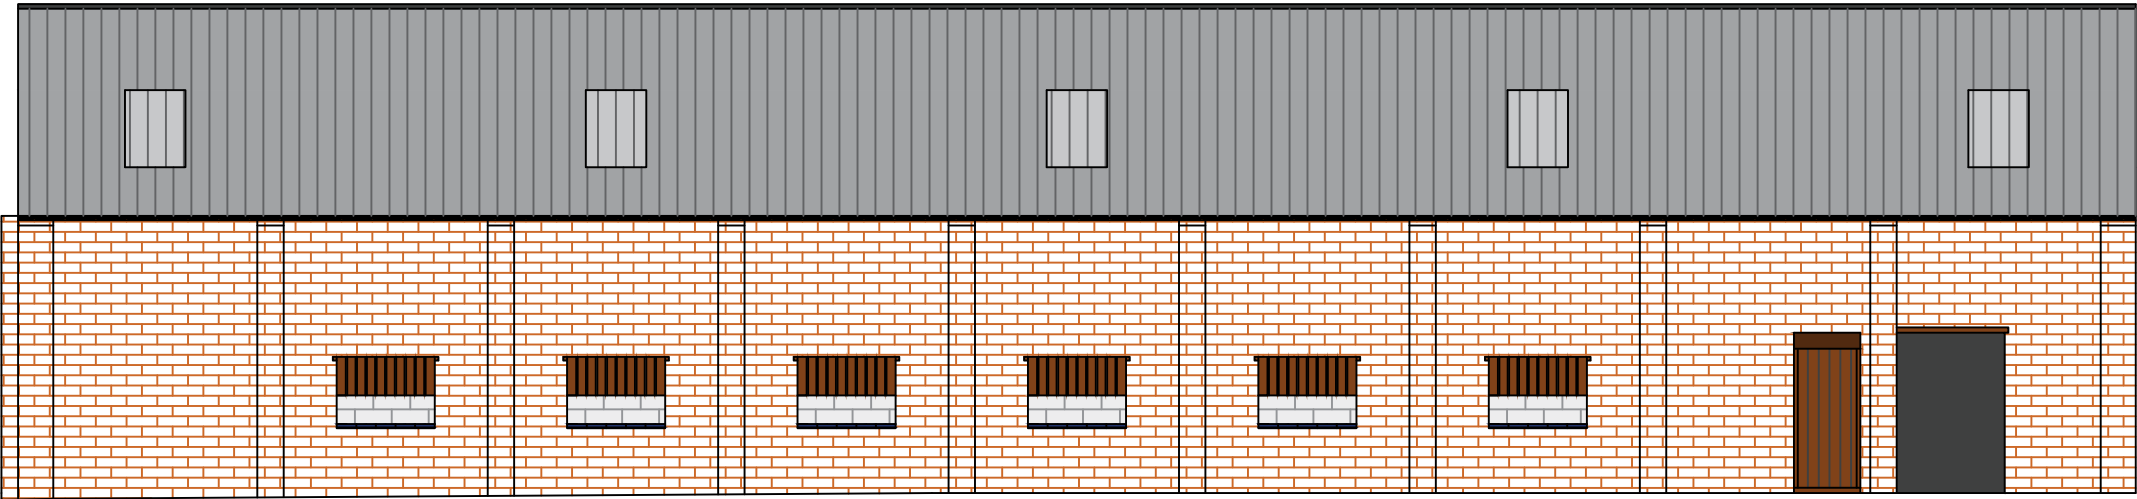

3668

28012

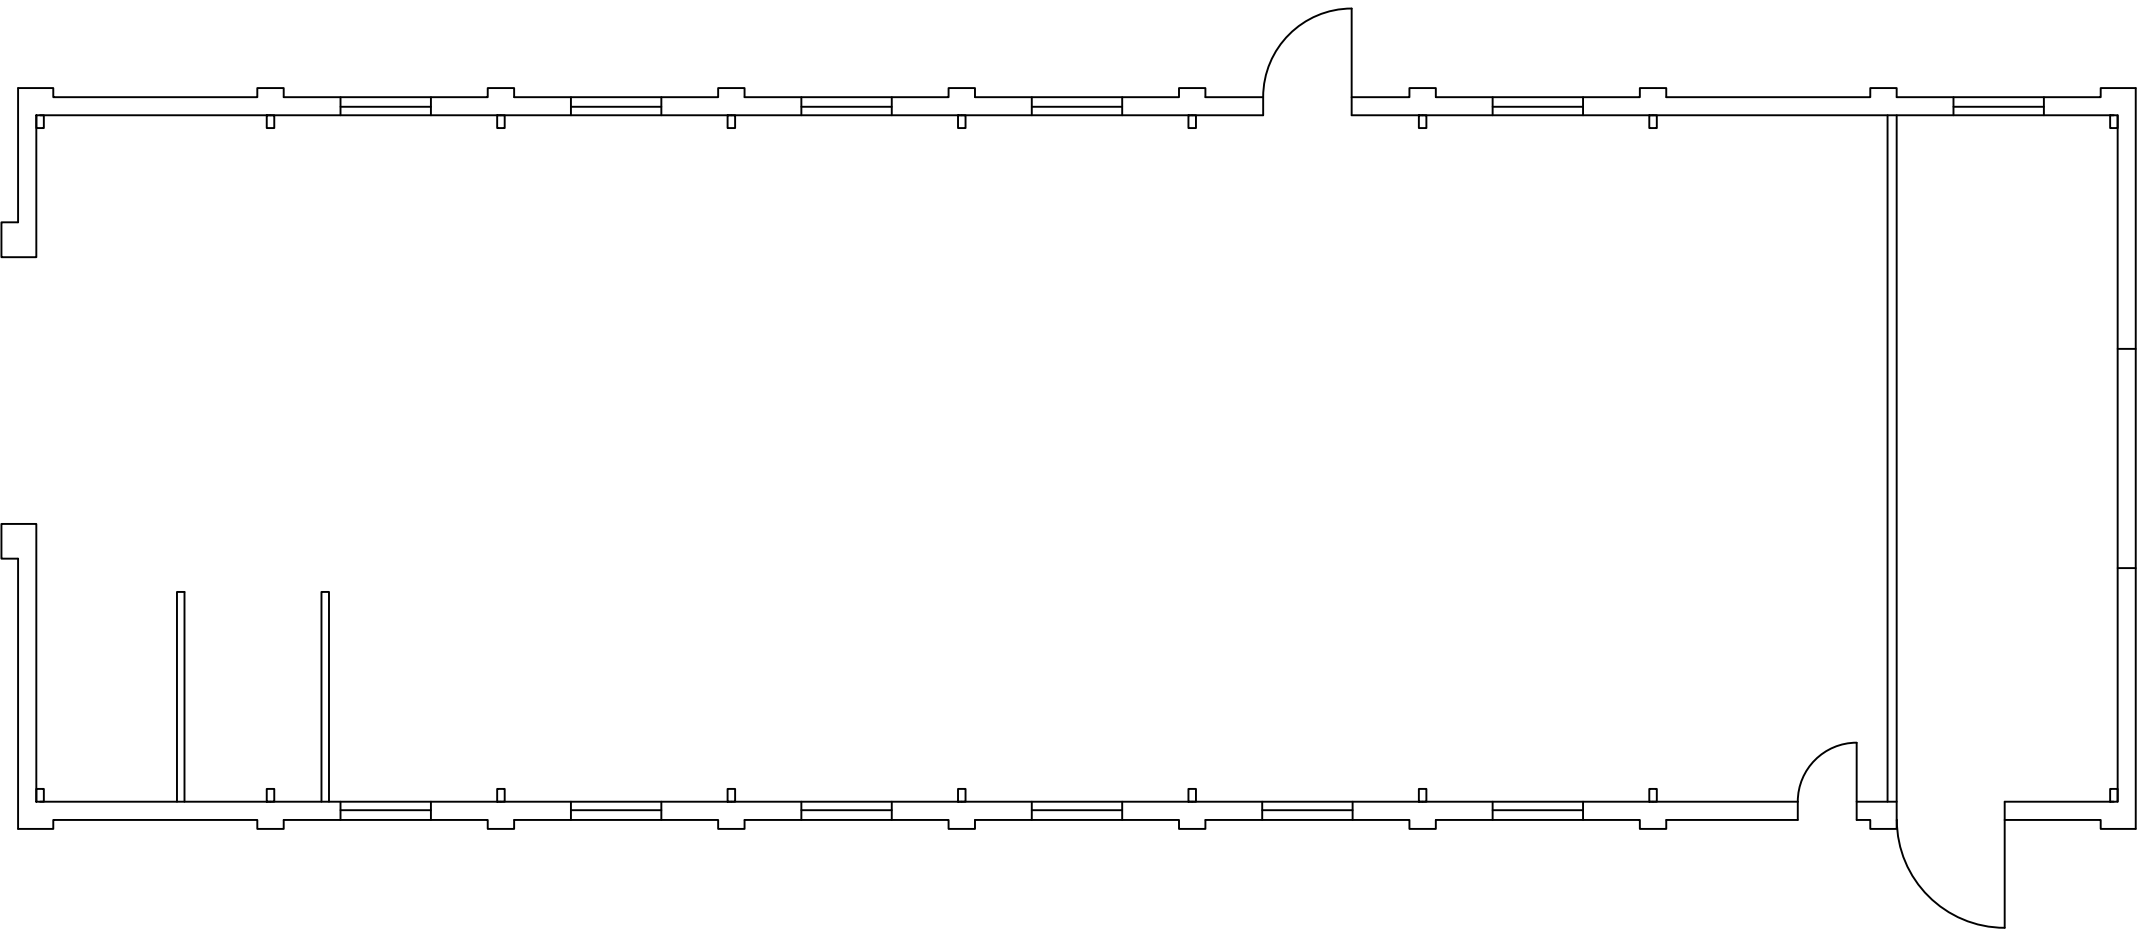

9601

AndrewLarge
surveyors LTD

TEMPLE HALL FARM
BOSWORTH ROAD
WELLSBOROUGH
LEICESTERSHIRE

EXISTING ELEVATIONS AND FLOOR
PLANS
SCALE: 1:100@A1