~~1:100~~
1:50

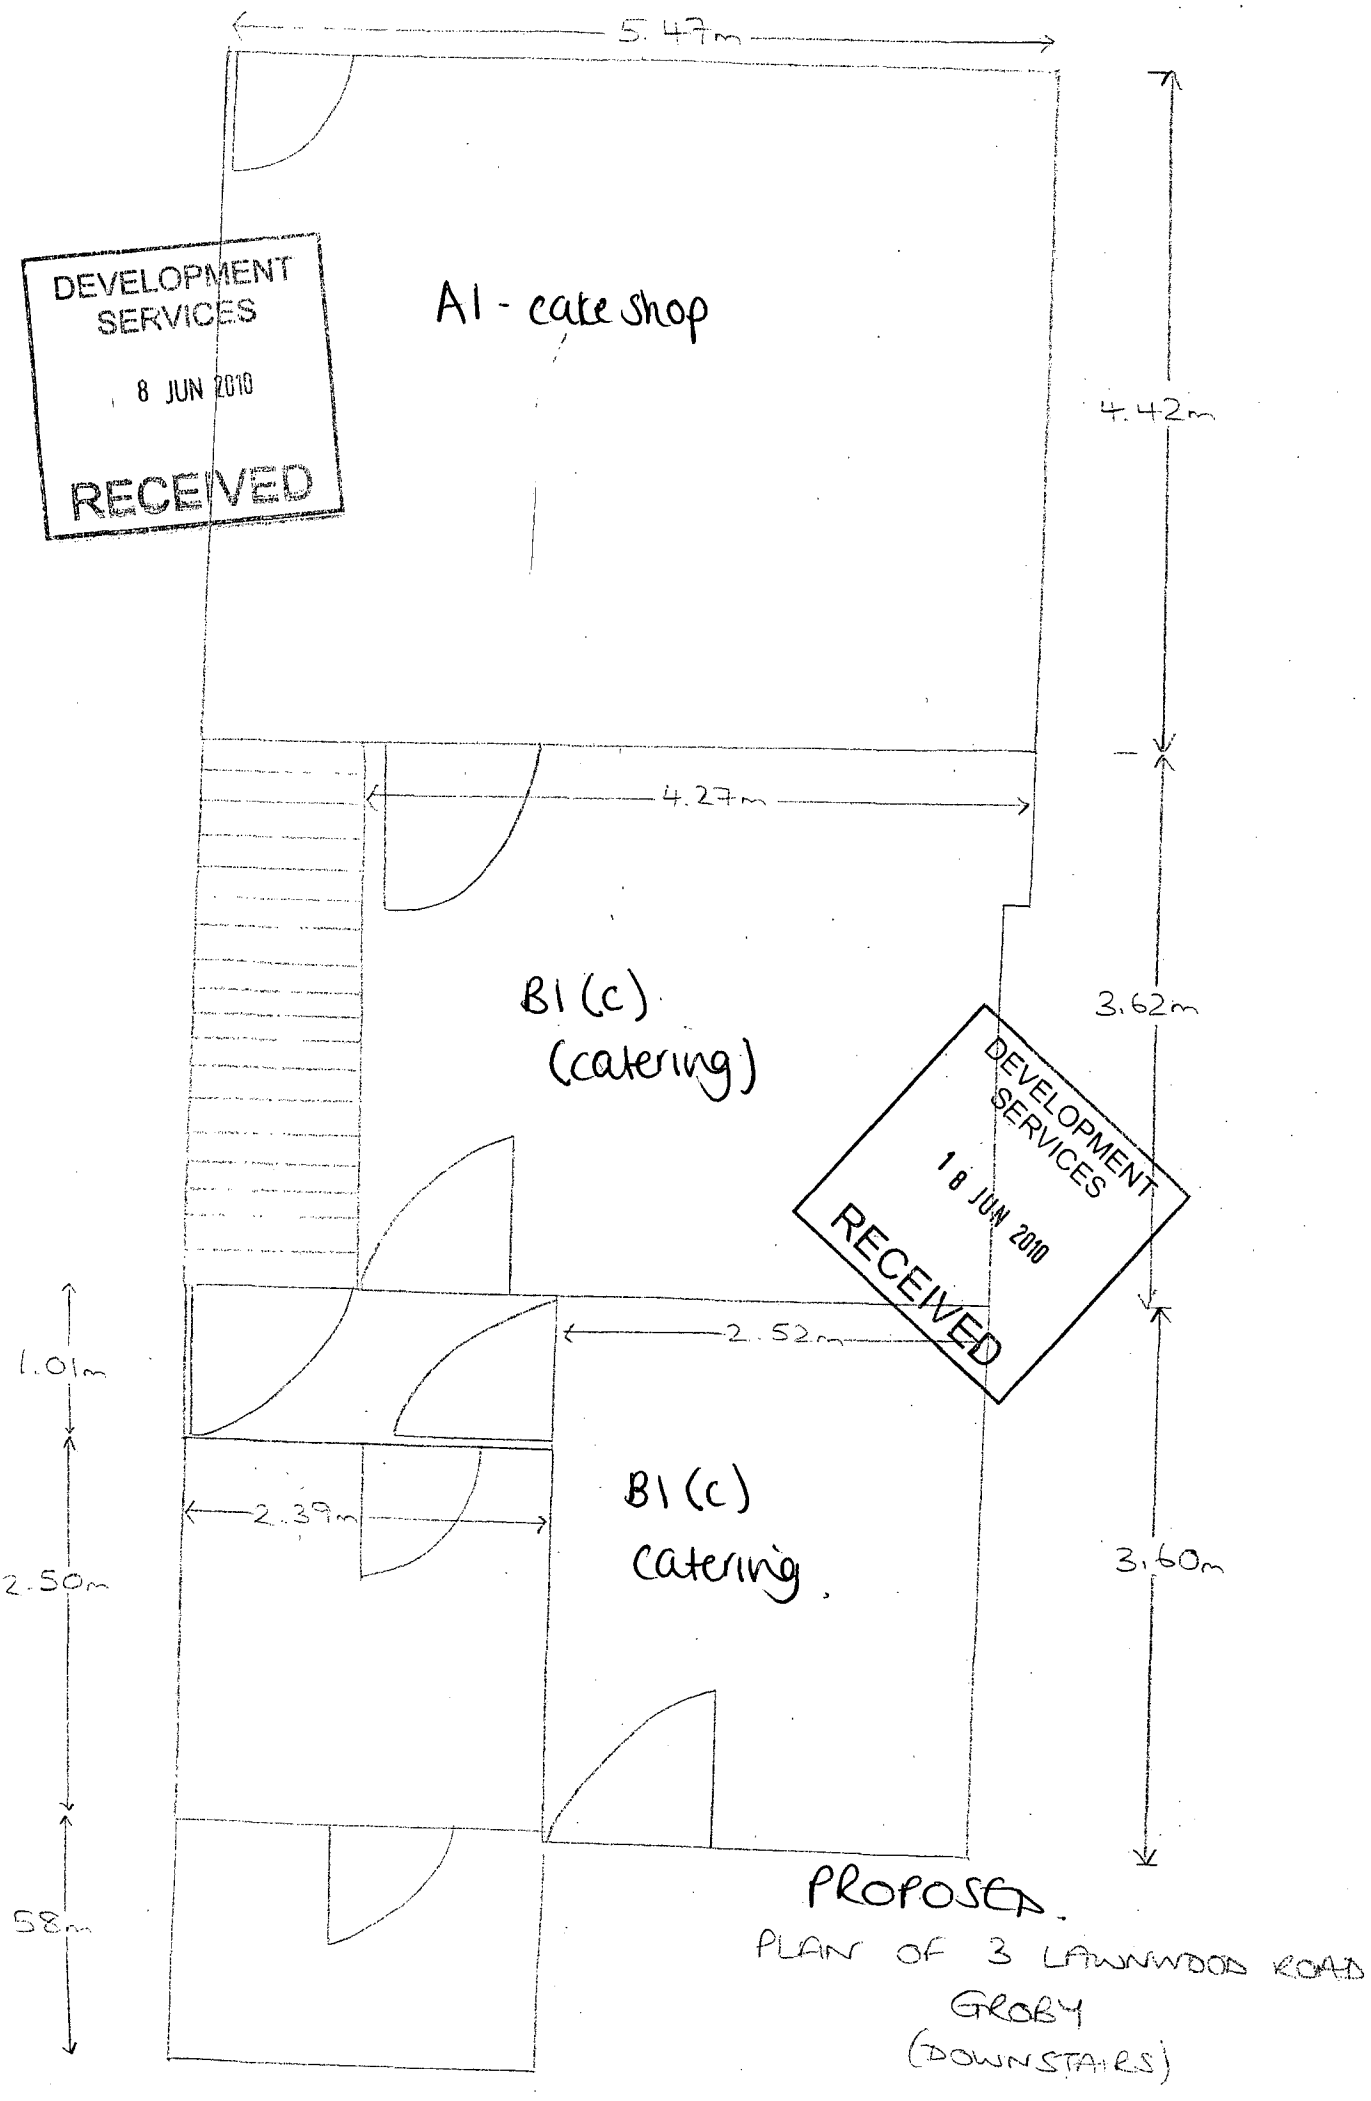

PROPOSED.

PLAN OF 3 LAWNWOOD ROAD

GROBY

(DOWNSTAIRS)

~~1:100~~
1:50

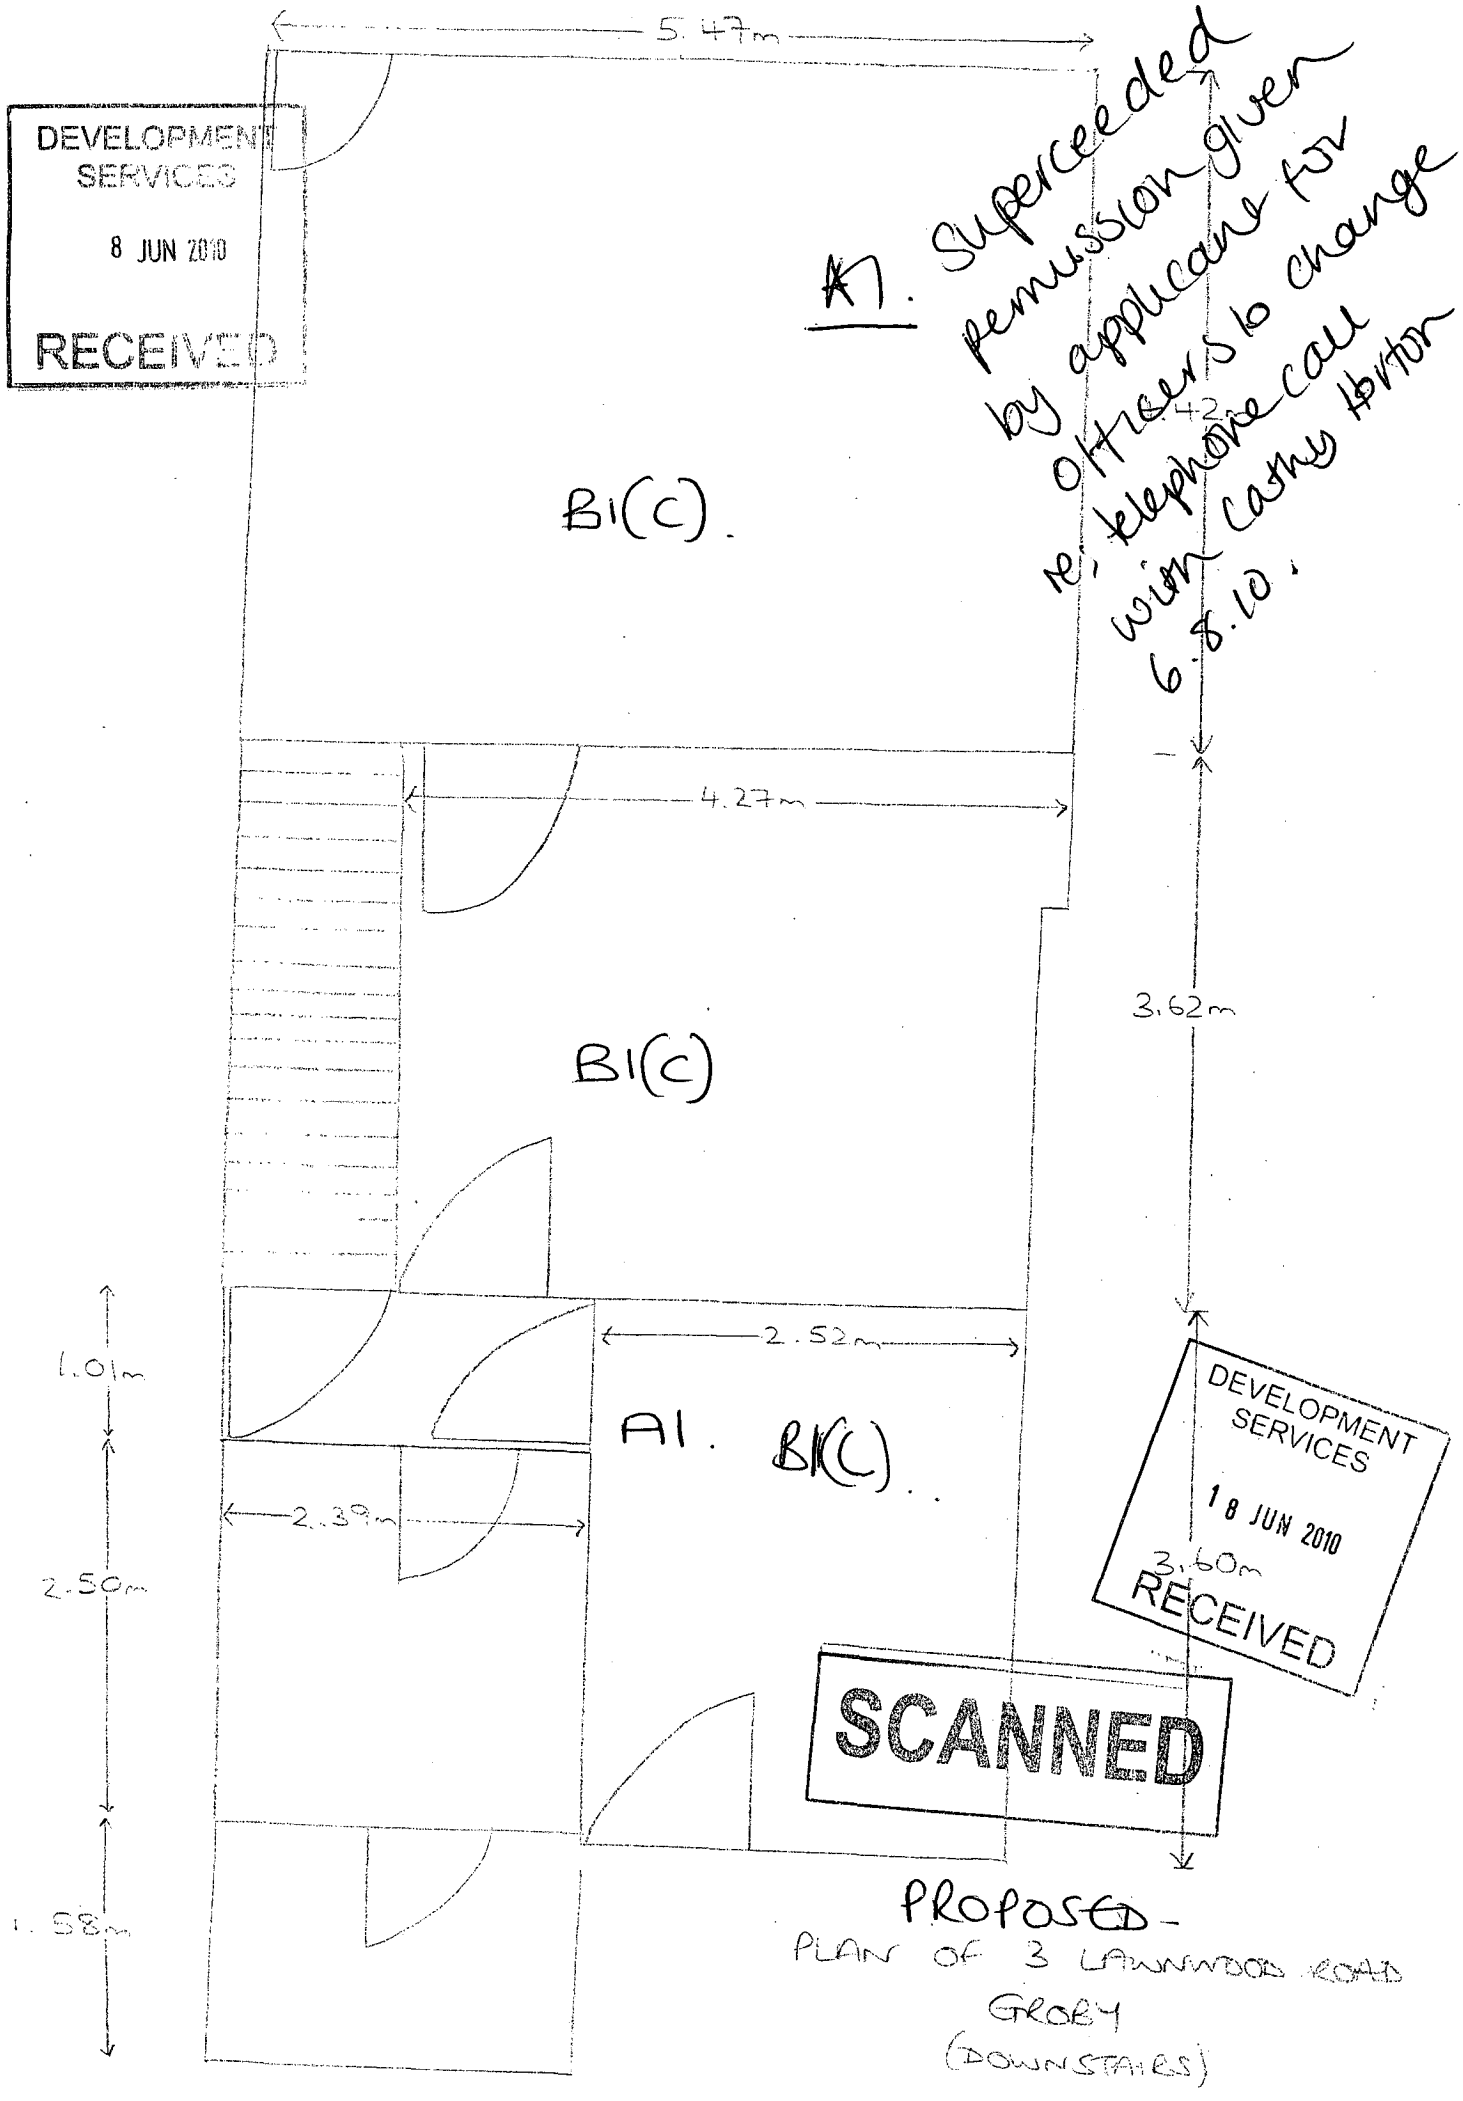
5.47m
DEVELOPMENT SERVICES
8 JUN 2010
RECEIVED
#7. Superceeded permission given by applicant for officers to change re: telephone call with Cathy Hinton 6.8.10.
5.42m
B1(C).
4.27m
3.62m
B1(C)
1.01m
2.52m
A1. B1(C).
2.39m
2.50m
3.60m
DEVELOPMENT SERVICES
18 JUN 2010
RECEIVED
SCANNED
1.58m
PROPOSED -
PLAN OF 3 LAWNWOOD ROAD
GROUND
(DOWNSTAIRS)