

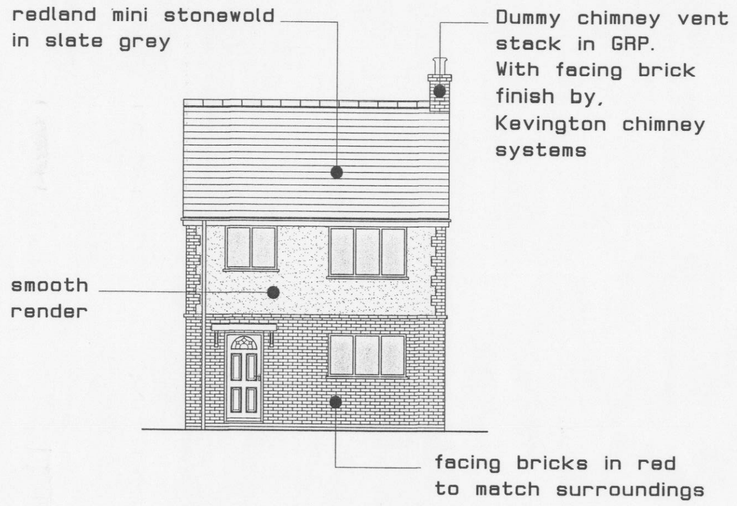



Proposed Front Elevation

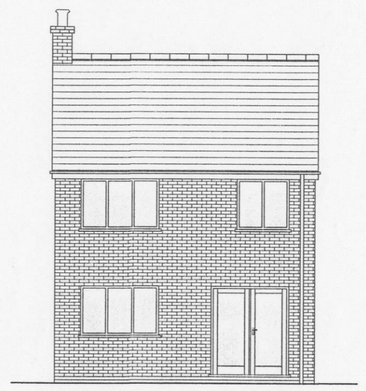


Proposed Rear Elevation

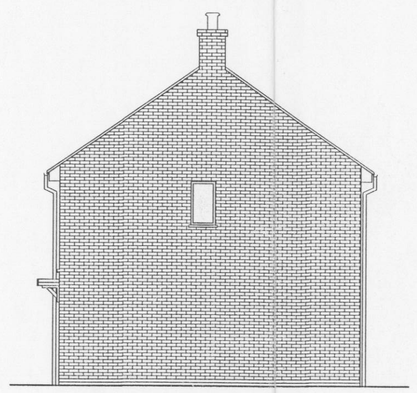


Proposed Elevation To No 51

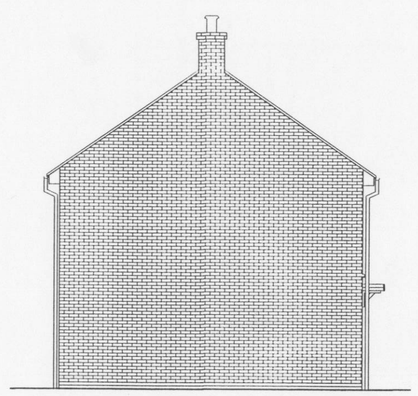


Proposed Elevation To No 49

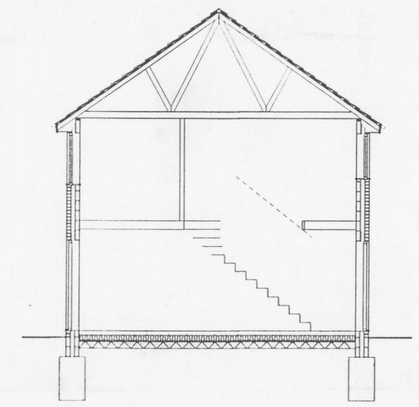

Section AA

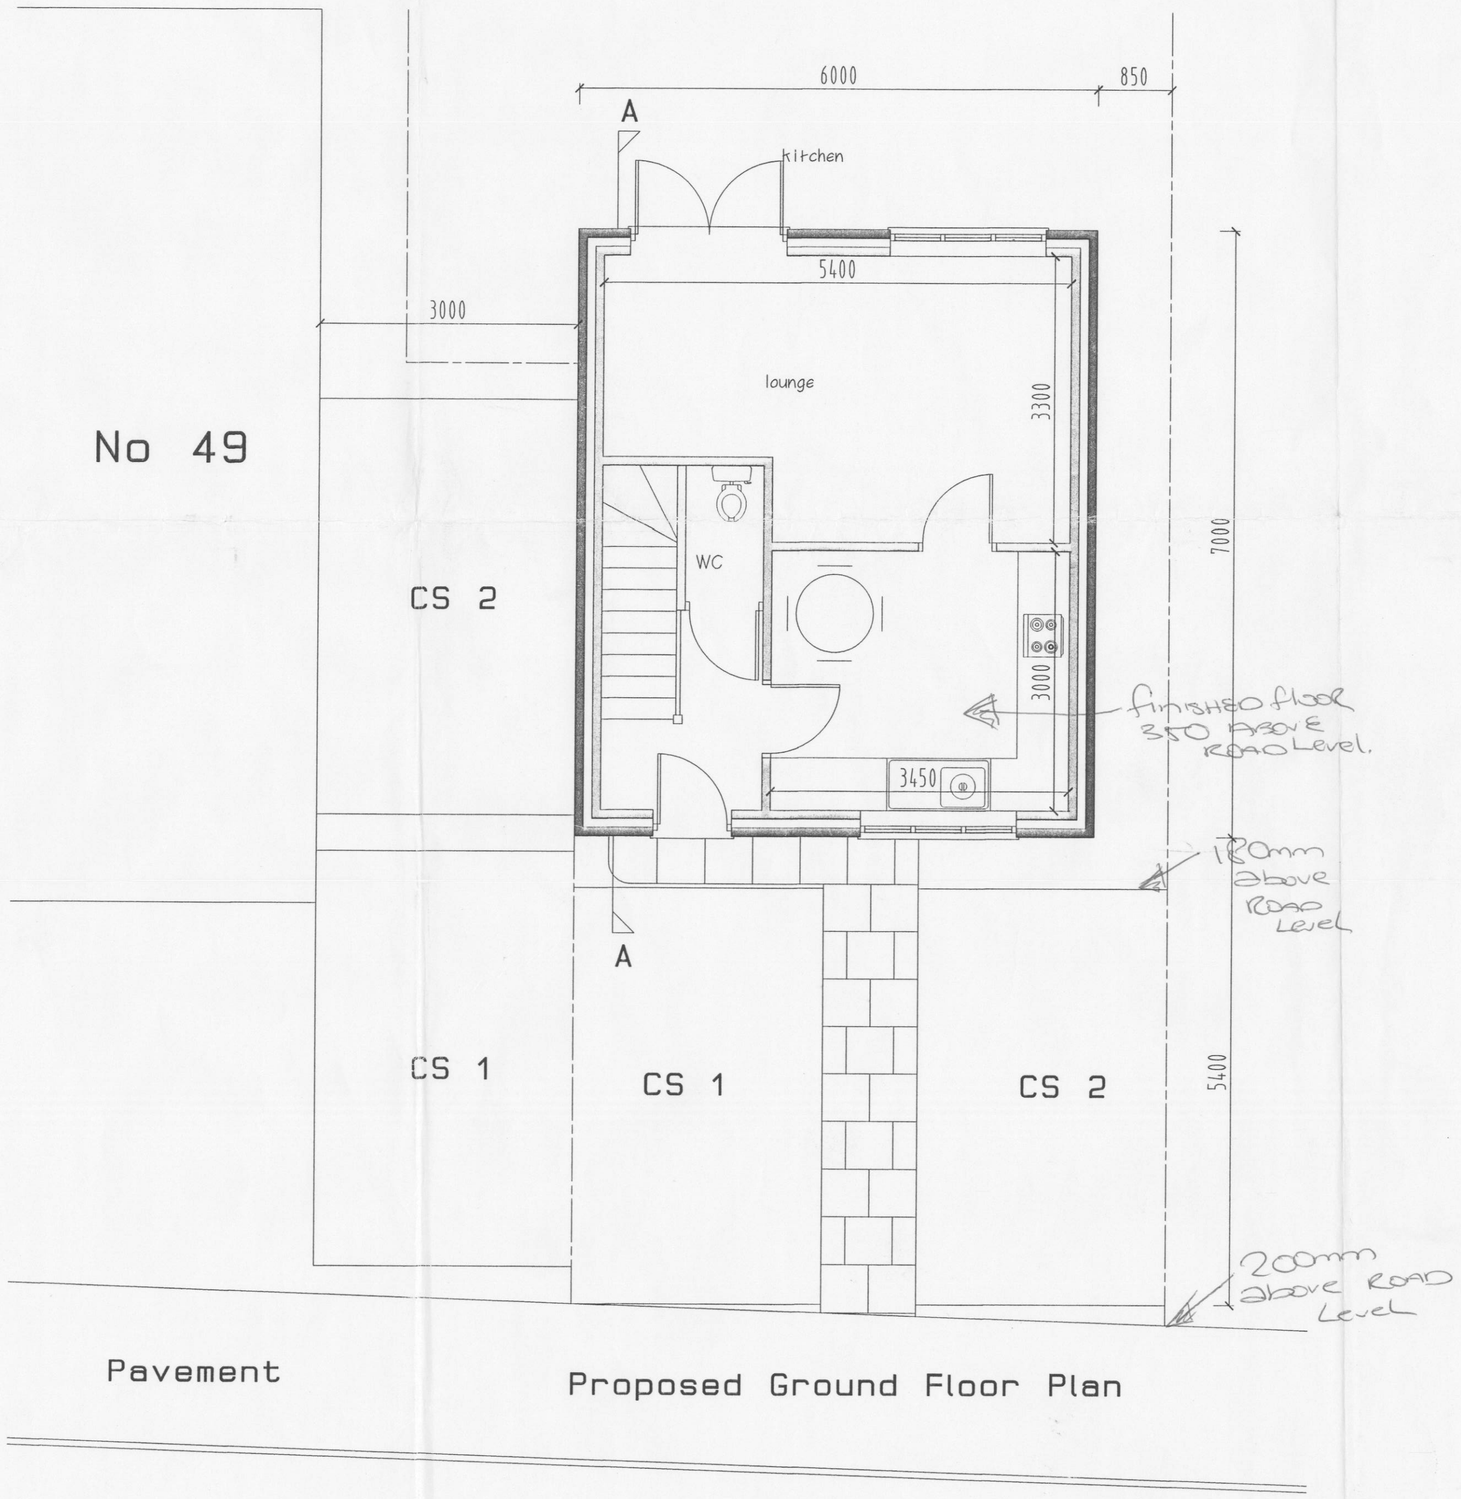

Proposed Ground Floor Plan

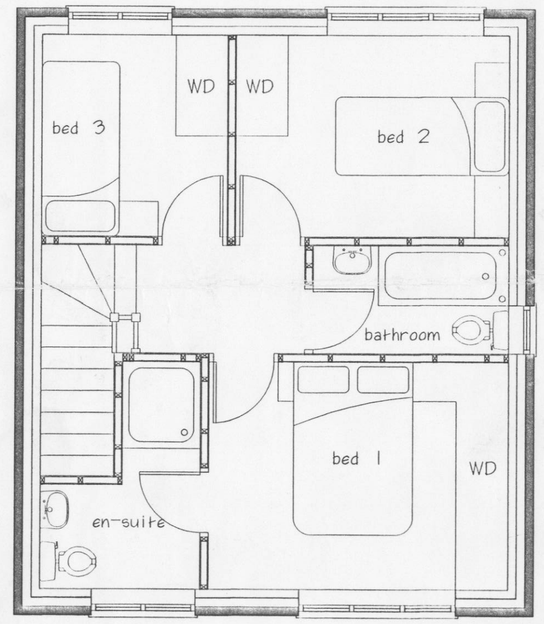

Proposed First Floor Plan

M E R E V A L E A V E N U E

CLIENT
Karen Williams

JOB TITLE
Land Adjacent To
49 Merevale Avenue
Hinckley
LE10 0PX

DRAWING TITLE
Proposed New
Detached House

SCALE	DATE	DRAWN BY
1:50 & 1:100	july 2011	D Wilkinson A Moore

DRG NO
4269 - 0179