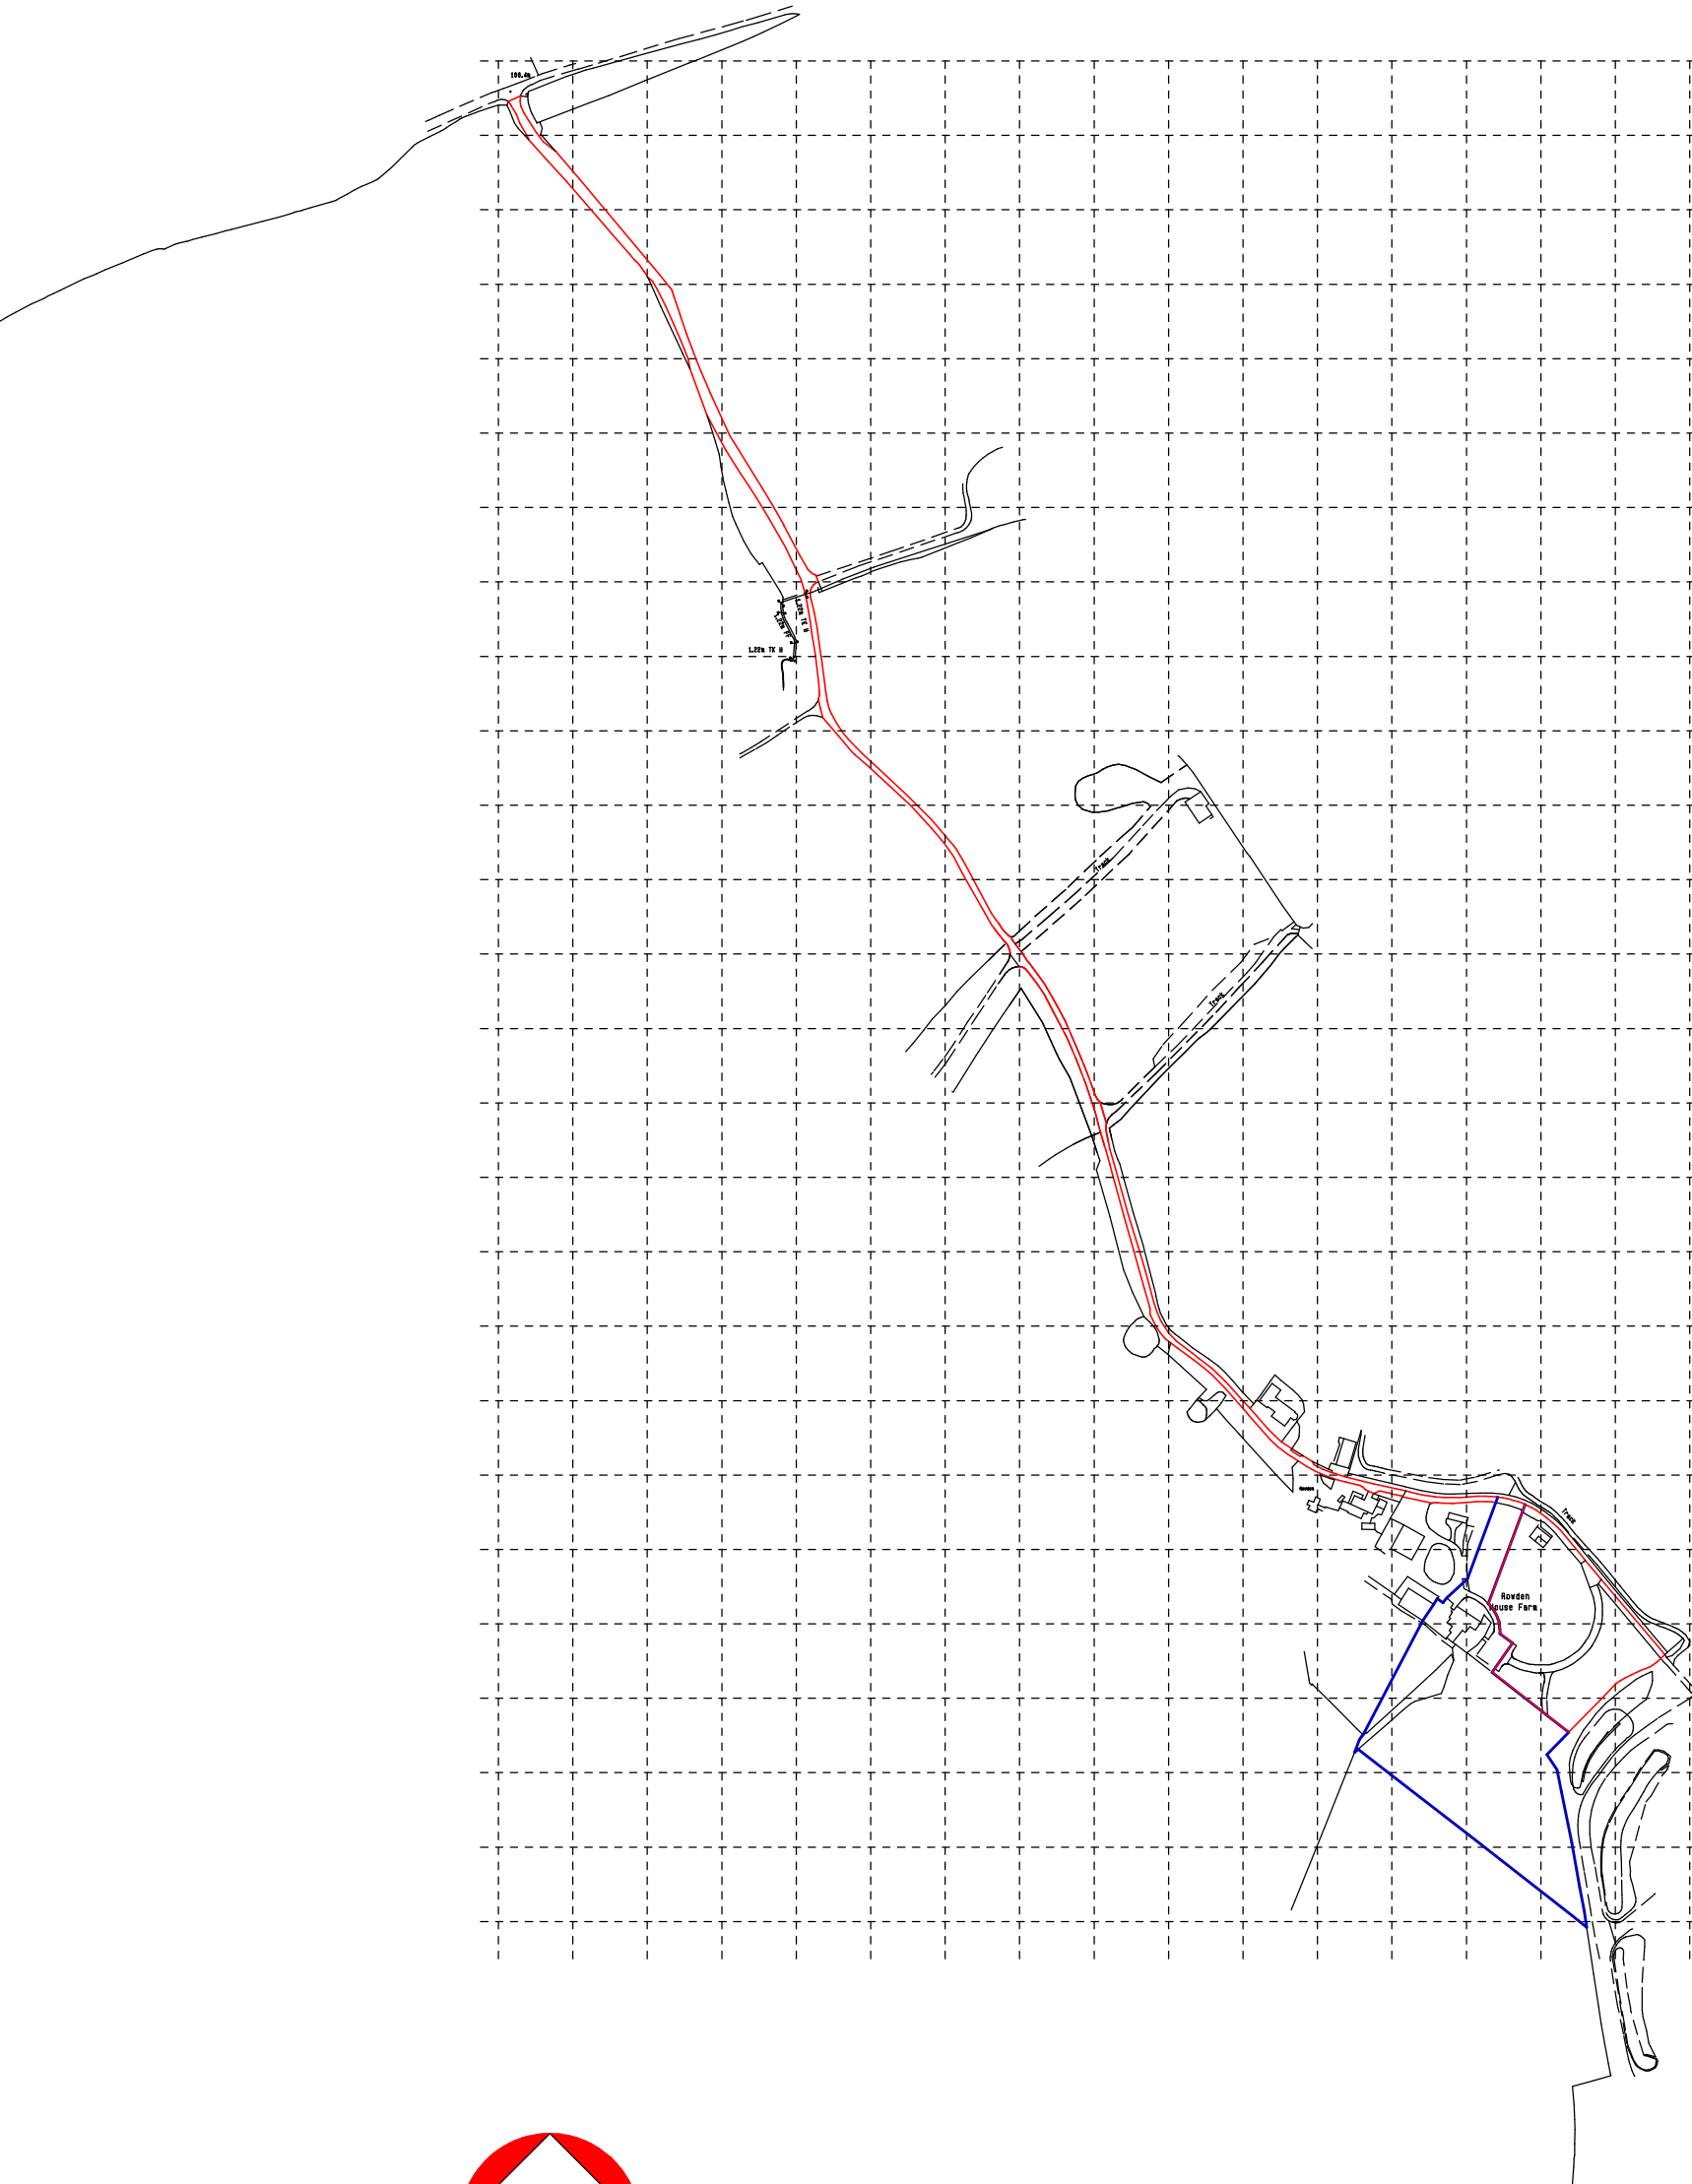


PROJECT	DATE	CHAPMAN ARCHITECTURAL & ASSOCIATES Mount Pleasant Farm West Haddon Road Crick Northants N N 6 7 S Q Tel/Fax:(01788) 823819
PROPOSED BUNGALOW Mr Mrs D Burchell Rowden House Farm Lindley - Warwickshire	January 2025	
DRAWING	CODE	
	24 09 00A	
	SCALE	
LOCATION PLAN 1	1 : 5000	