This drawing, the works and concepts depicted are the copyright and may not be reproduced or made use of, either directly or indirectly without express written consent of the owner.

Do not scale off this drawing

All heights, levels, sizes and dimensions to be checked on site before any work is put t o hand

©

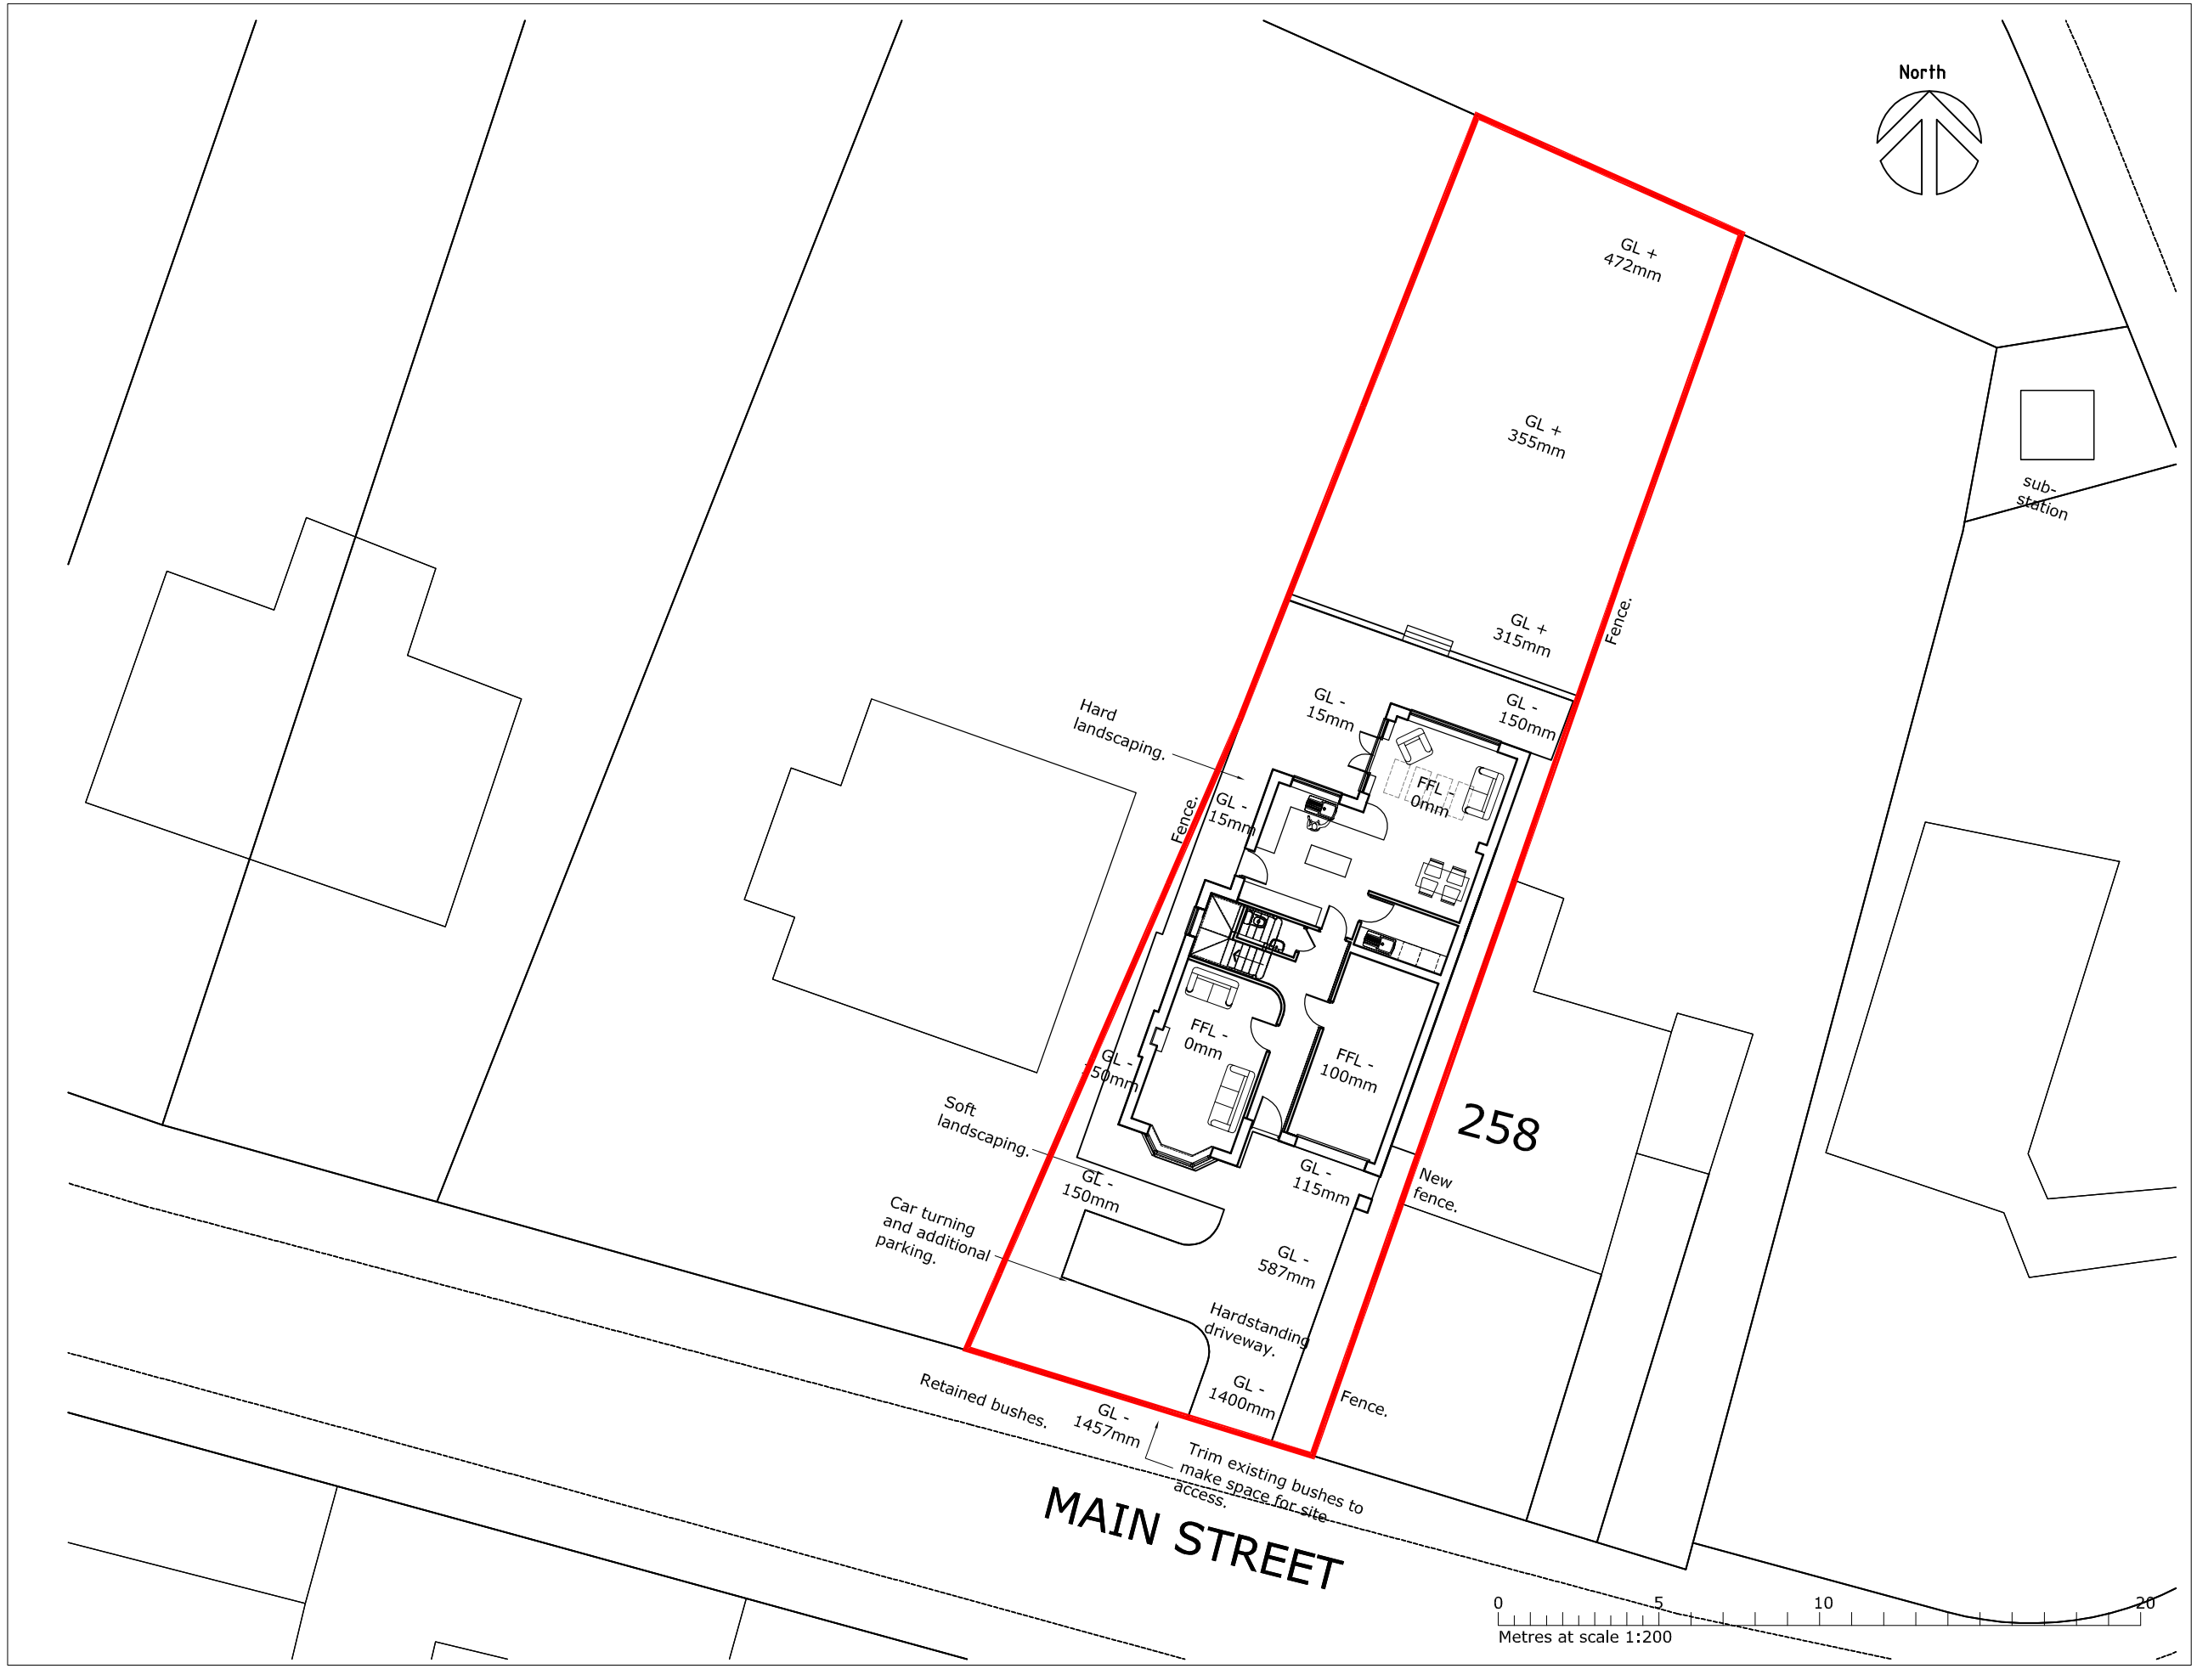

Halford | Jones
architectural design
residential commercial
Industrial 3d visuals

www.halfordJones.co.uk
e : Info@halfordJones.co.uk
t : 0116 2832578
m : 07530056088

professionally qualified Architectural Technicians, TCIAT

Project :
Mr Bill West
258 Main Street, Stanton Under Bardon,
Markfield, LE67 9TR.

Drawing :
Proposed Site Plan - ground levels

Drawing status:	PLANNING
Cad reference:	5019-P001
Drawn:	TJ
Team:	TJ
Date:	30.07.2012
Scale:	1:200 @ A3

Project no:	Dwg no:	Rev:
5019	P010	/