This drawing, the works and concepts depicted are the copyright and may not be reproduced or made use of, either directly or indirectly without express written consent of the owner.

Do not scale off this drawing

All heights, levels, sizes and dimensions to be checked on site before any work is put to hand

©

Revision Notes

Rev A - 16.09.11 - Gap between No 258 & proposed dwelling corrected to suit site plan. Previous revision was incorrect.

Rev B - 04.10.11 - Proposed house ridge height revised.

Rev C - 18.06.12 - Proposed house ridge height revised due to first and attic floor design. Dimension height between new dwelling and adjacent left shown.

Rev D - 29.07.12 - Roof levels corrected to suit site measurements.

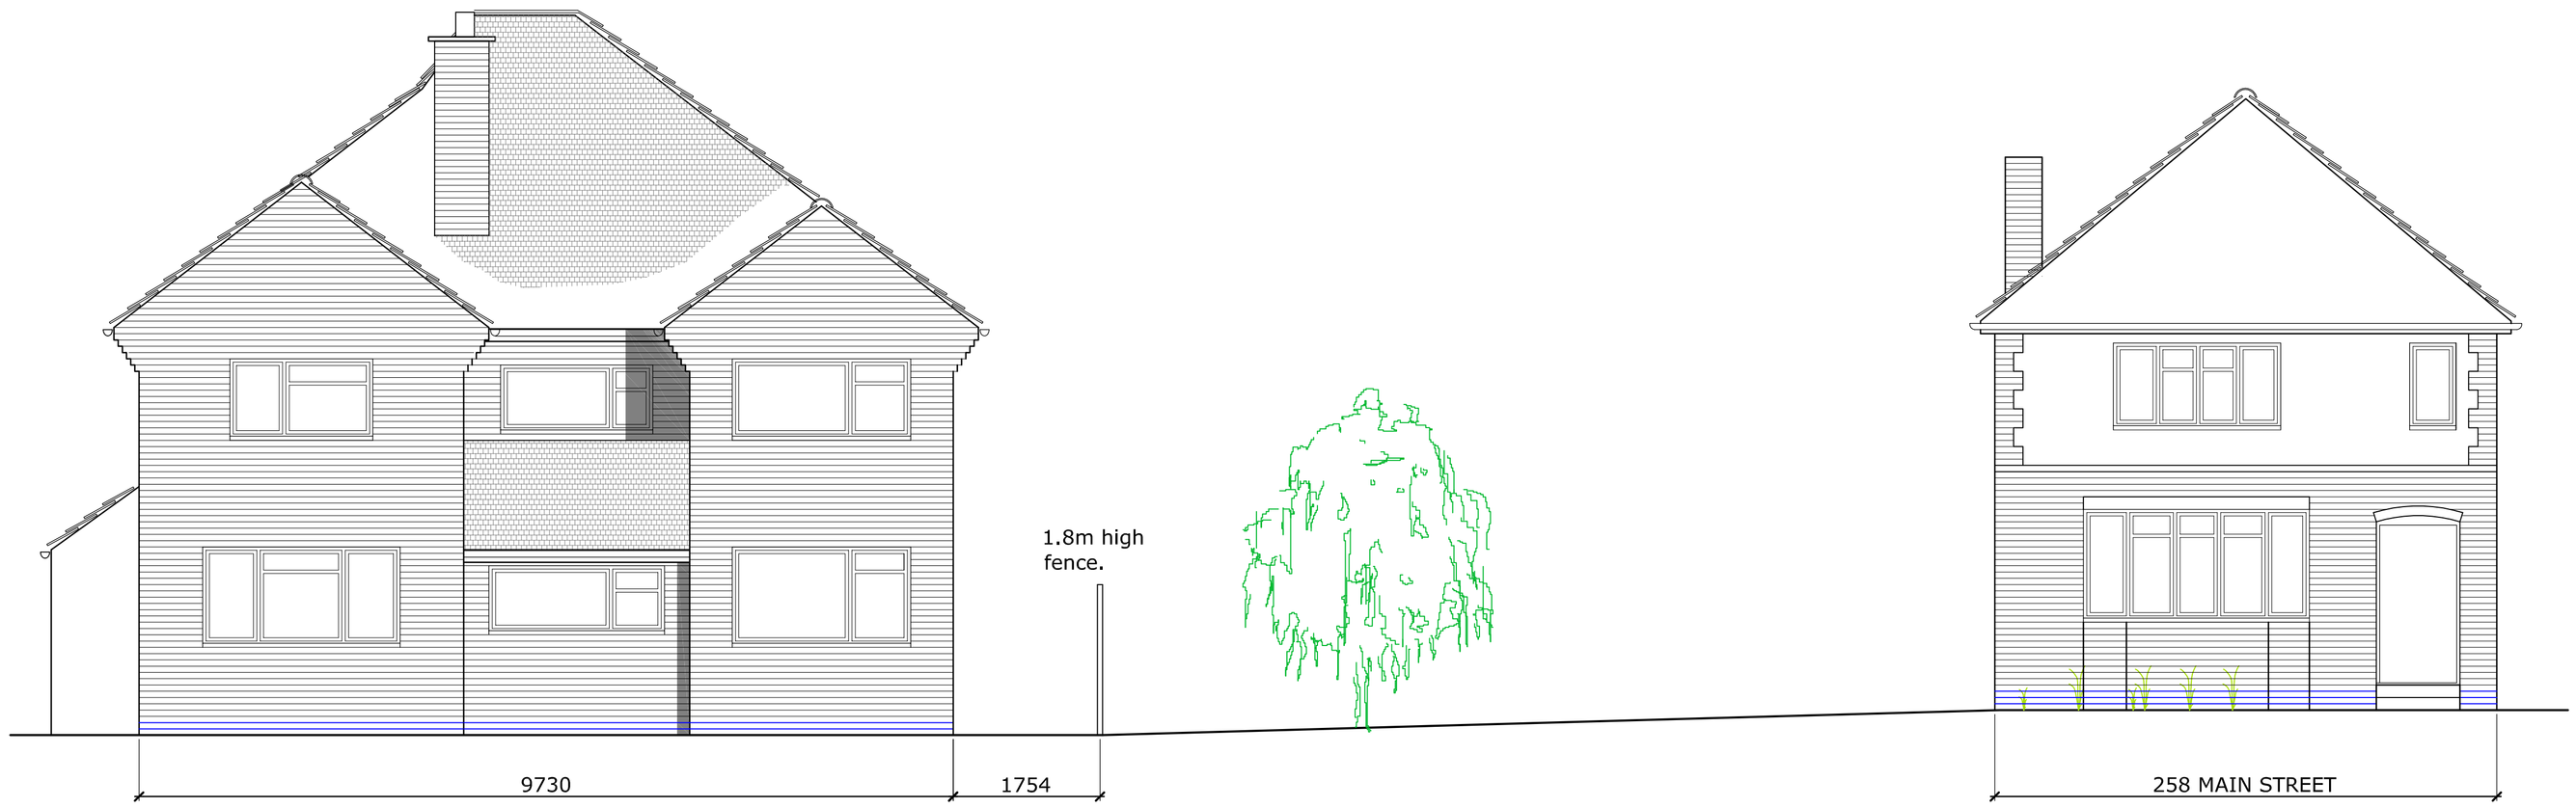

Existing Street View



Proposed Street View

Halford | Jones
architectural design
residential commercial industrial
3d visuals

www.halfordjones.co.uk
e : info@halfordjones.co.uk
t : 0116 2832578
m : 07530056088

Project :
Mr Bill West
258 Main Street, Stanton Under Bardon,
Markfield, LE67 9TR.

Drawing :
Proposed Street View Elevations

Drawing status:	PLANNING
Cad reference:	5023 P001
Drawn:	TJ
Team:	TJ
Date:	18.07.2011
Scale:	1:50 @ A1

Project no:	Dwg no:	Rev:
5023	P008	D