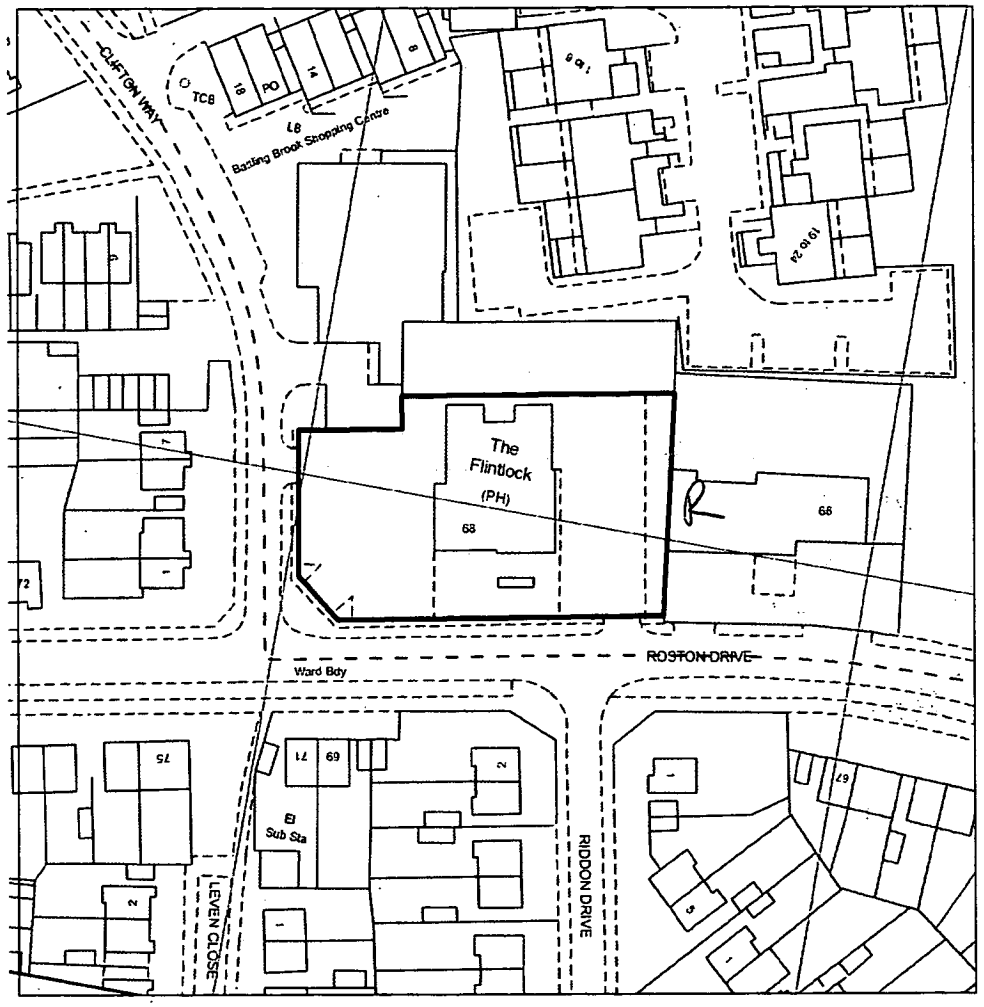

SITE LOCATION PLAN
SCALE 1:1250

20 0 20 40 60 80 100
metres @1:1250

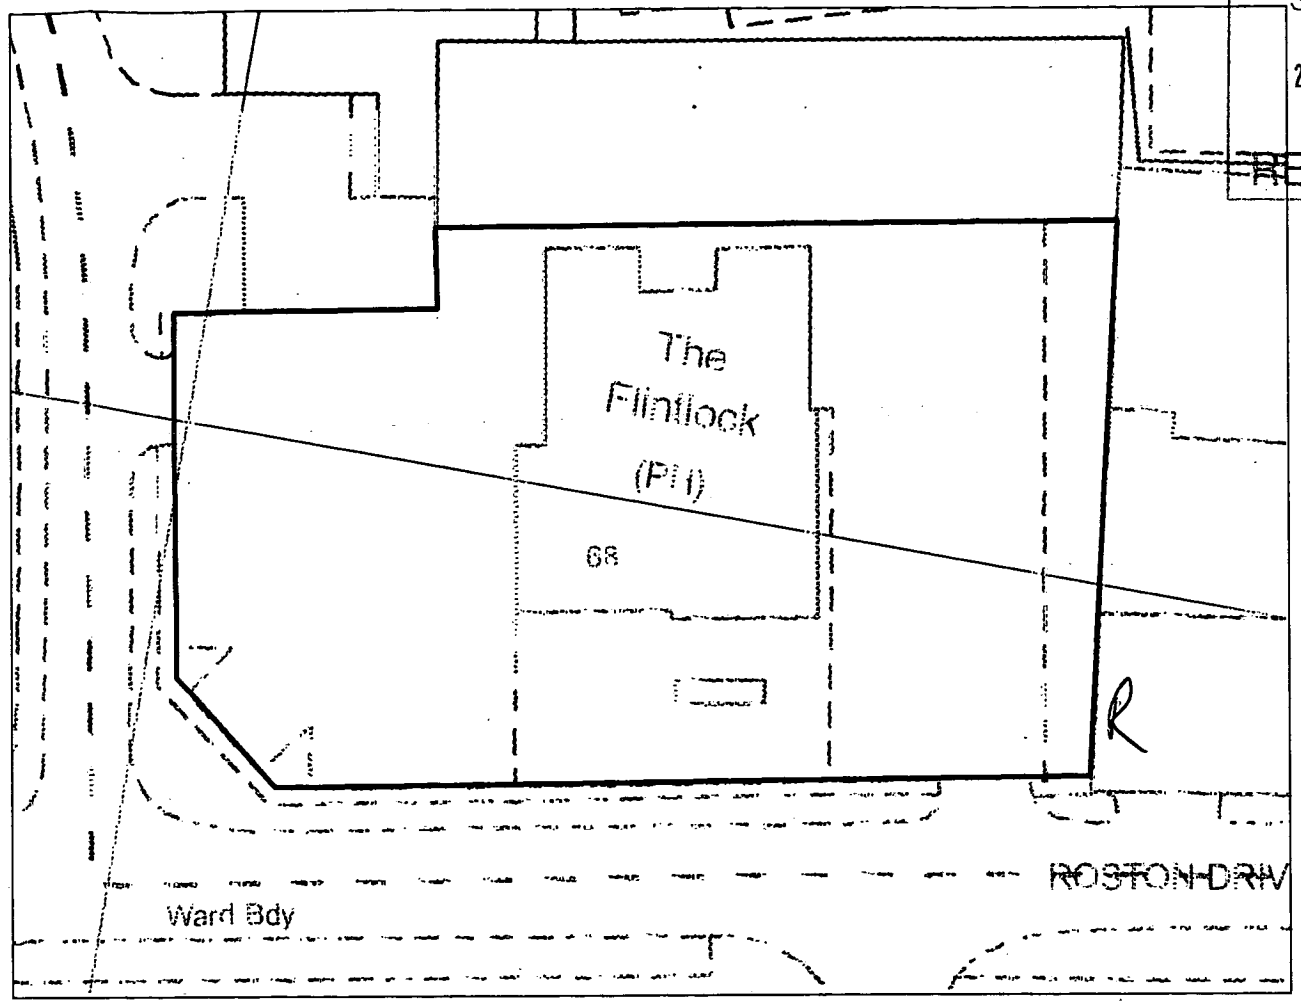

EXISTING SITE LAYOUT PLAN
SCALE 1:500

0 0 0 20 30 40 50
metres @1:500

DEVELOPMENT SERVICES
22 AUG 2008
RECEIVED

Rev.	Revision Details	Date

newmangauge
design associates
12-14 Regents Place I Birmingham I B1 3NJ
Tel:0121 212 9800 I Fax:0121 212 9801 I design@newmangauge.com

Client
MITCHELLS & BUTLERS SIZZLING PUB CO.

Project
FLINTLOCK
HINCKLEY

Drawing Title
SITE LOCATION & LAYOUT PLANS

Date	Scale	Drawn By
AUG'08	stated	TJB
Project No.	Drawing No.	Revision
1412	108	

This drawing is the property of NEWMAN GAUGE DESIGN ASSOCIATES. Copyright is reserved by them and the drawing is issued on the condition that it is not copied either wholly or in part without the prior consent in writing of Newman Gauge Design Associates. All dimensions are to be checked on site prior to the commencement of any work or shop drawings. This drawing is to be read in conjunction with other drawings and specifications where existing.