
Rev.	Date	Description	By	Ckd
A	June 26	Redesign following feedback	LJW	



Site Cross Section 1

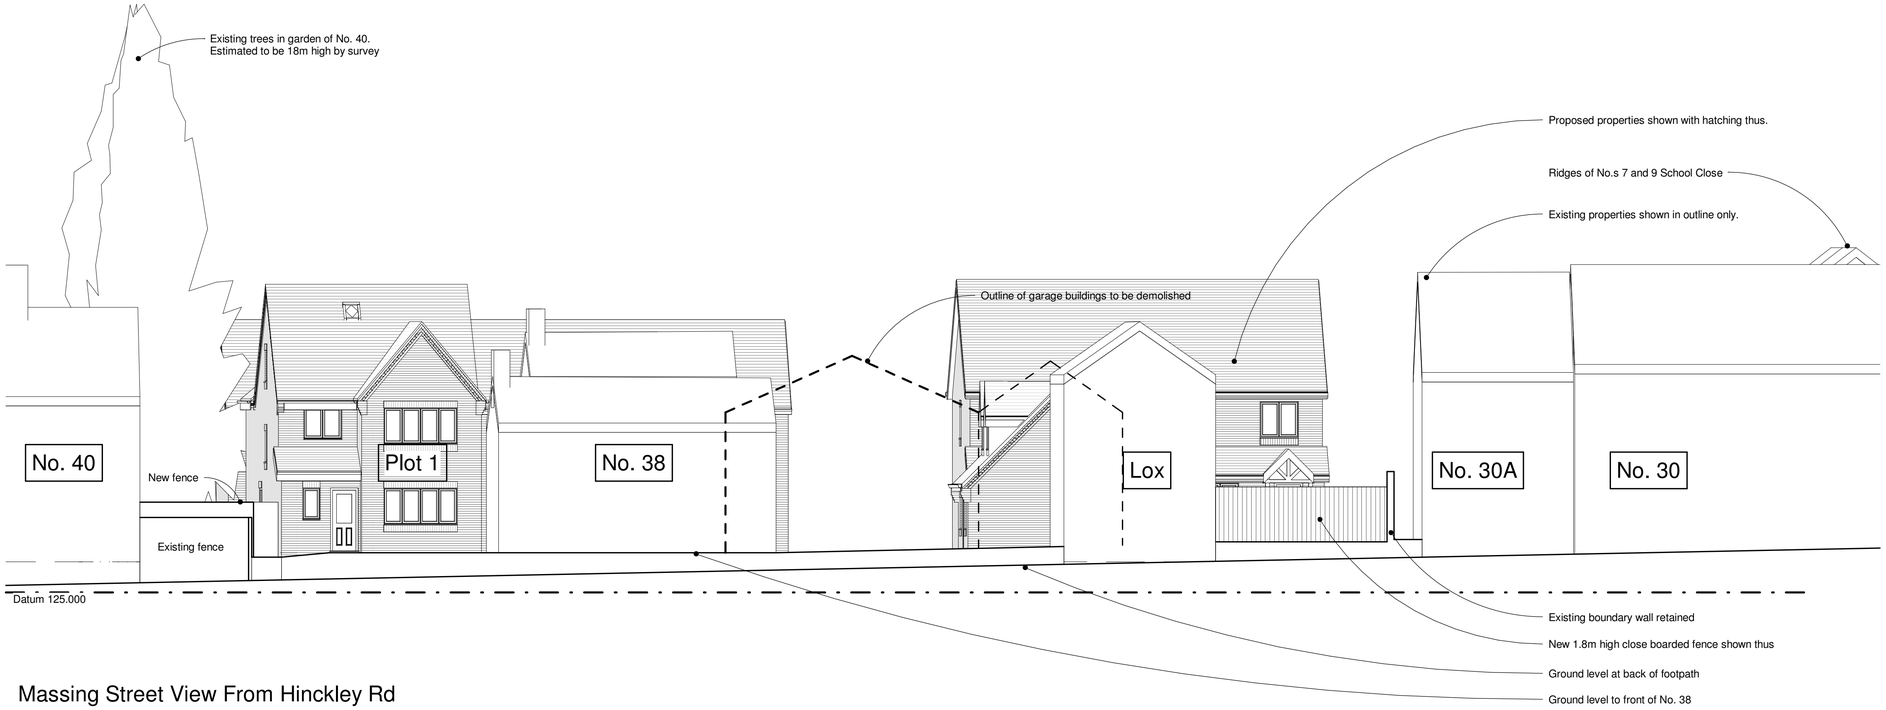

Massing Street View From Hinckley Rd

Ridge and eaves heights of neighbouring properties are set from surveyed levels. Ground levels of adjacent properties have been estimated based on photographic evidence as well as general topography across the site.

0 2 4 6 8 10 20m

Client: **ROM Developments**

Project Title: Proposed Development
Hinckley Rd
Burbage

Drawing Title: **Street Scene and Cross Sections**

Scale: 1:100 | Date: Mar 26 | Sheet: A1

Author: LJW | Checked by: -

THE COPYRIGHT OF THIS DRAWING IS VESTED IN HAYWARD ARCHITECTS LTD.
REPRODUCTION IN PART OR WHOLE IS STRICTLY PROHIBITED WITHOUT THE WRITTEN PERMISSION OF THE COPYRIGHT HOLDER. DO NOT SCALE FROM DRAWING AND ONLY FIGURED DIMENSIONS ARE TO BE USED

HAYWARD architects
19 Station Road
Hinckley
Leicestershire
LE10 1AW
Tel: 01455 635 665
www.haywardarchitects.co.uk

Job No.: 25/99 | Drawing No.: 16A

Status: PLANNING