




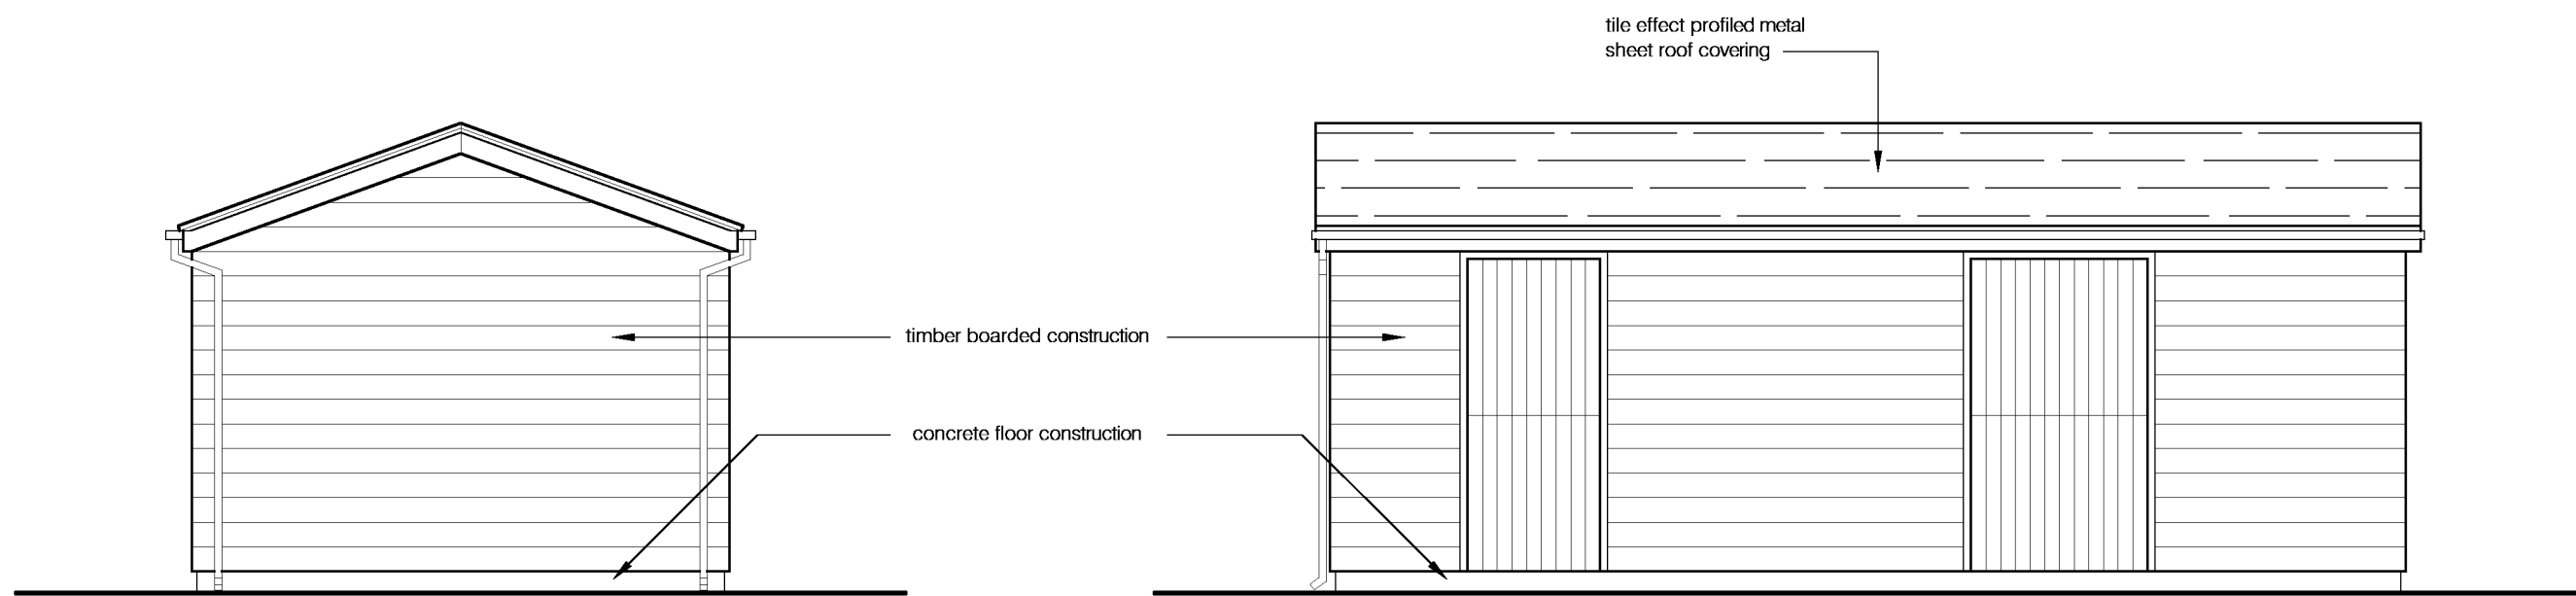


proposed side elevation 1:50

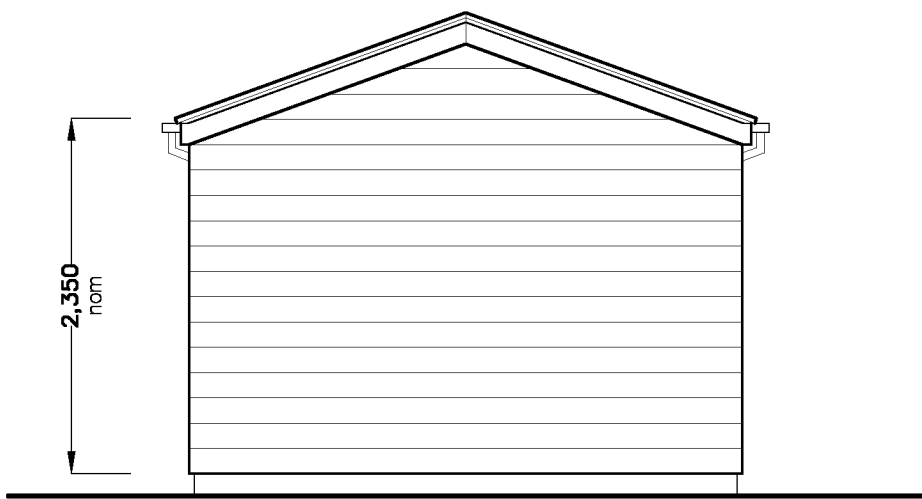


proposed side elevation 1:50

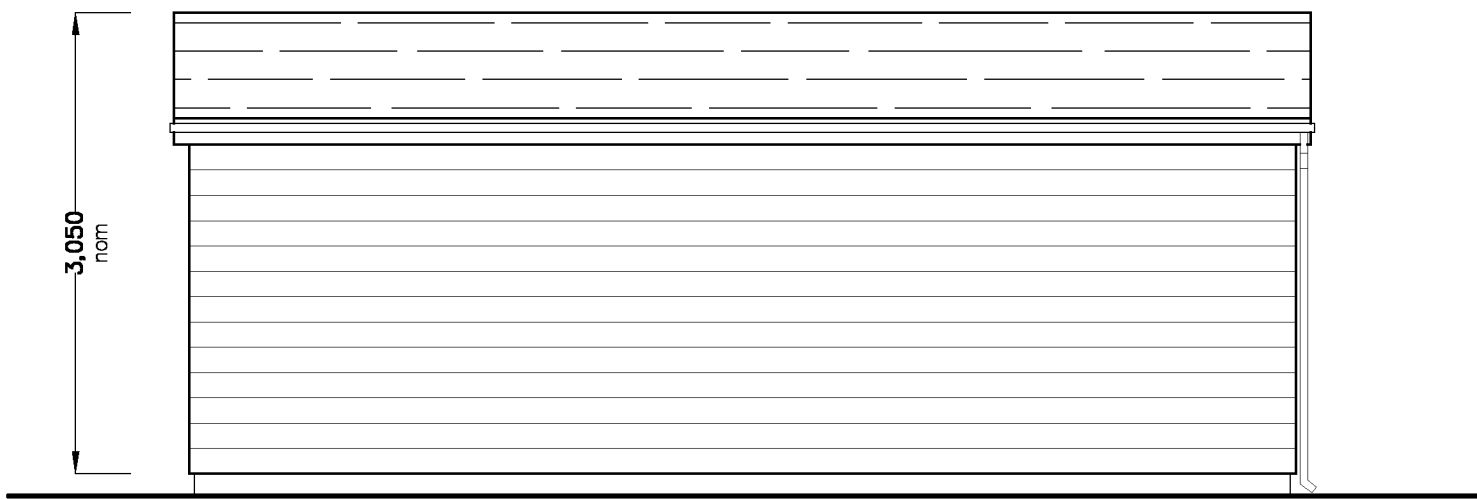


proposed rear elevation 1:50

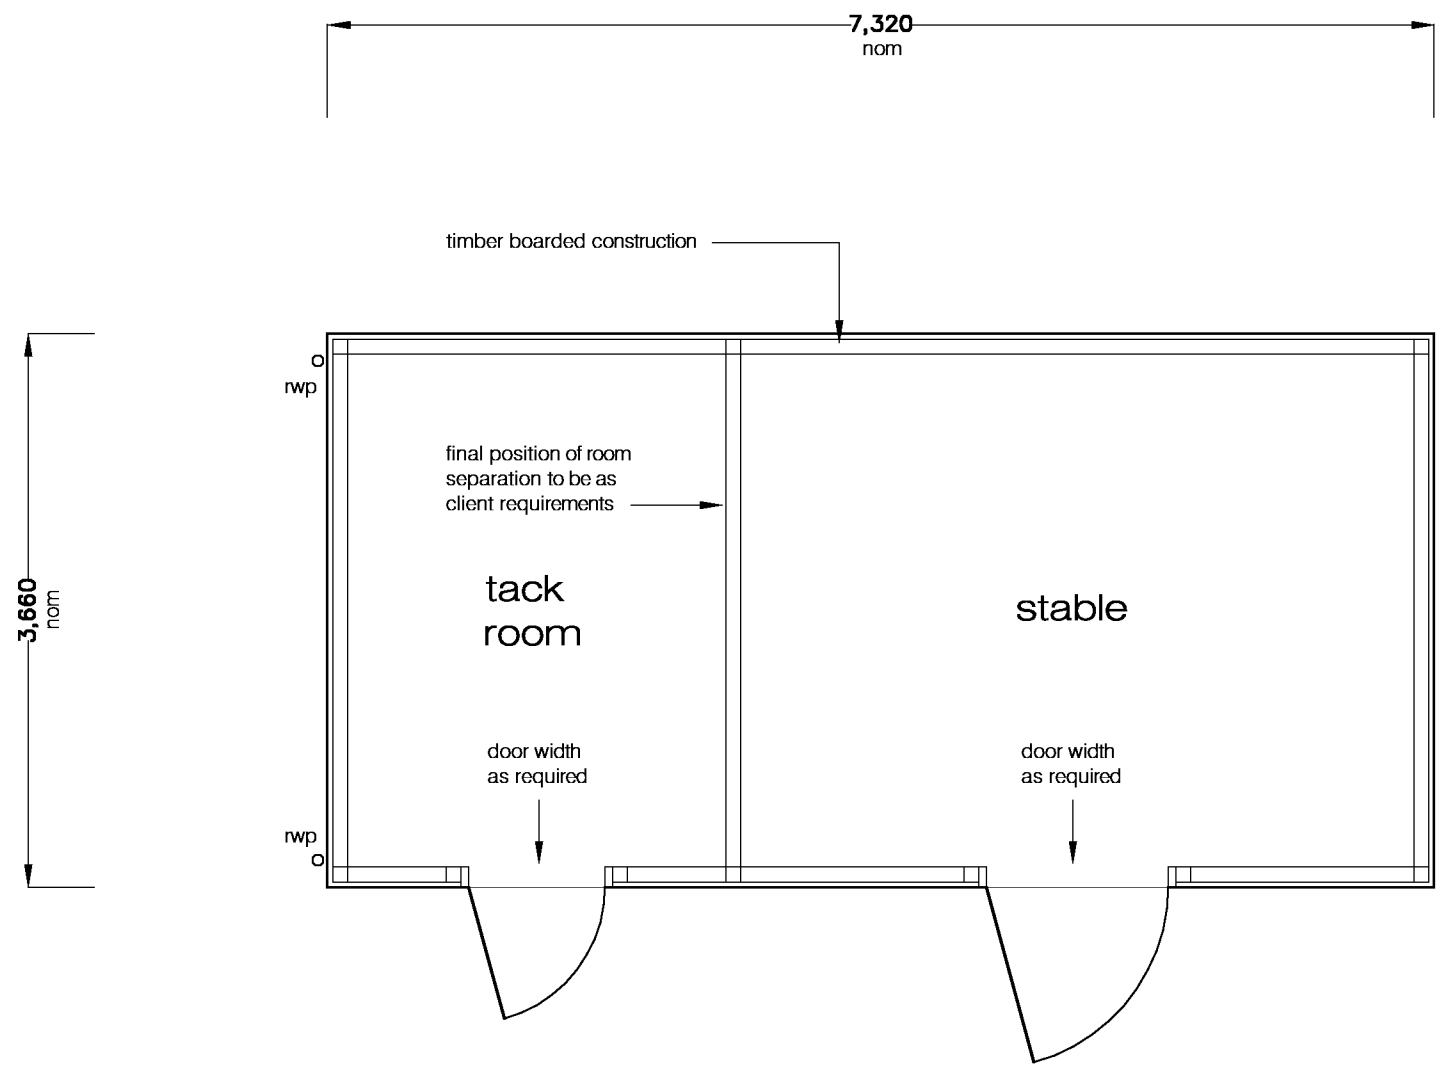


proposed ground floor plan 1:50

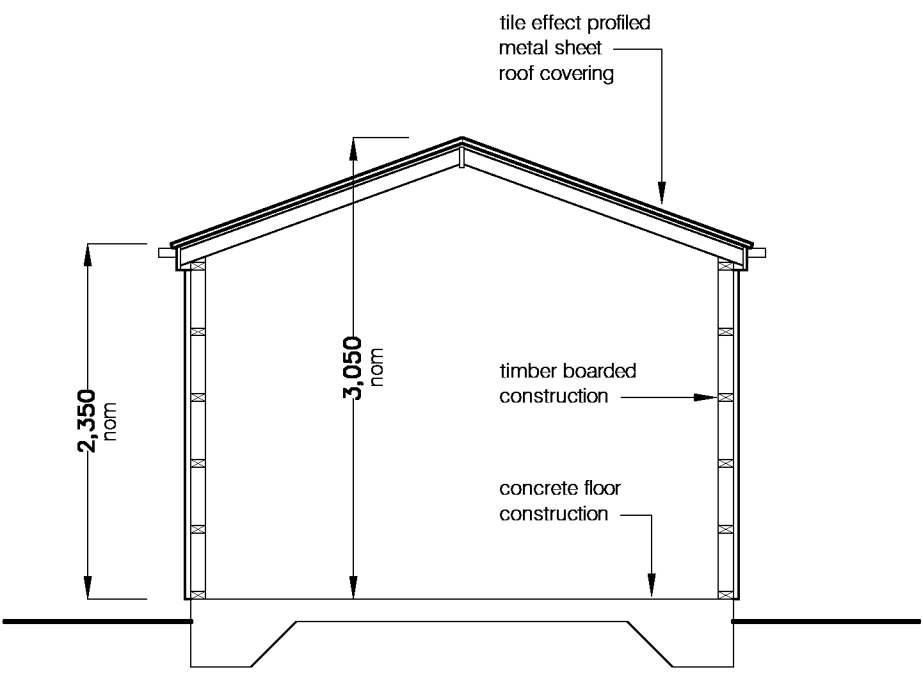

section 1:50

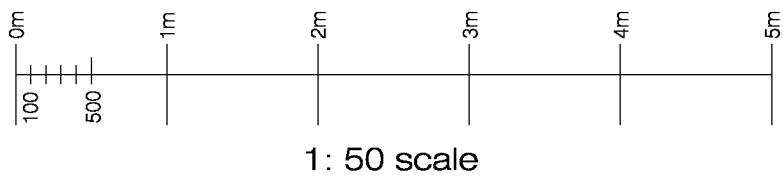

STABLE, TACK ROOM
White House Farm,
Ashby Road, Stapleton,
Leicester, LE9 8JF.

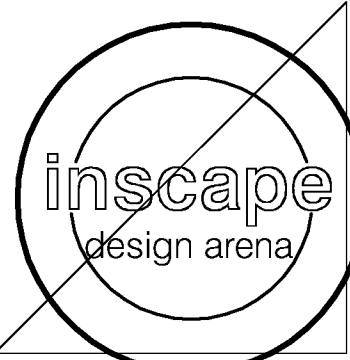

Mr. A. TEAL

ARCHITECTURAL CONSULTANTS
Holly Lodge, 16 Glascoate Road,
Tamworth, Staffordshire, B77 2AA
TELEPHONE 07841 785077

proposed plan and elevations

02.05.23. 1:50

881 - 04