



Site Boundary Line

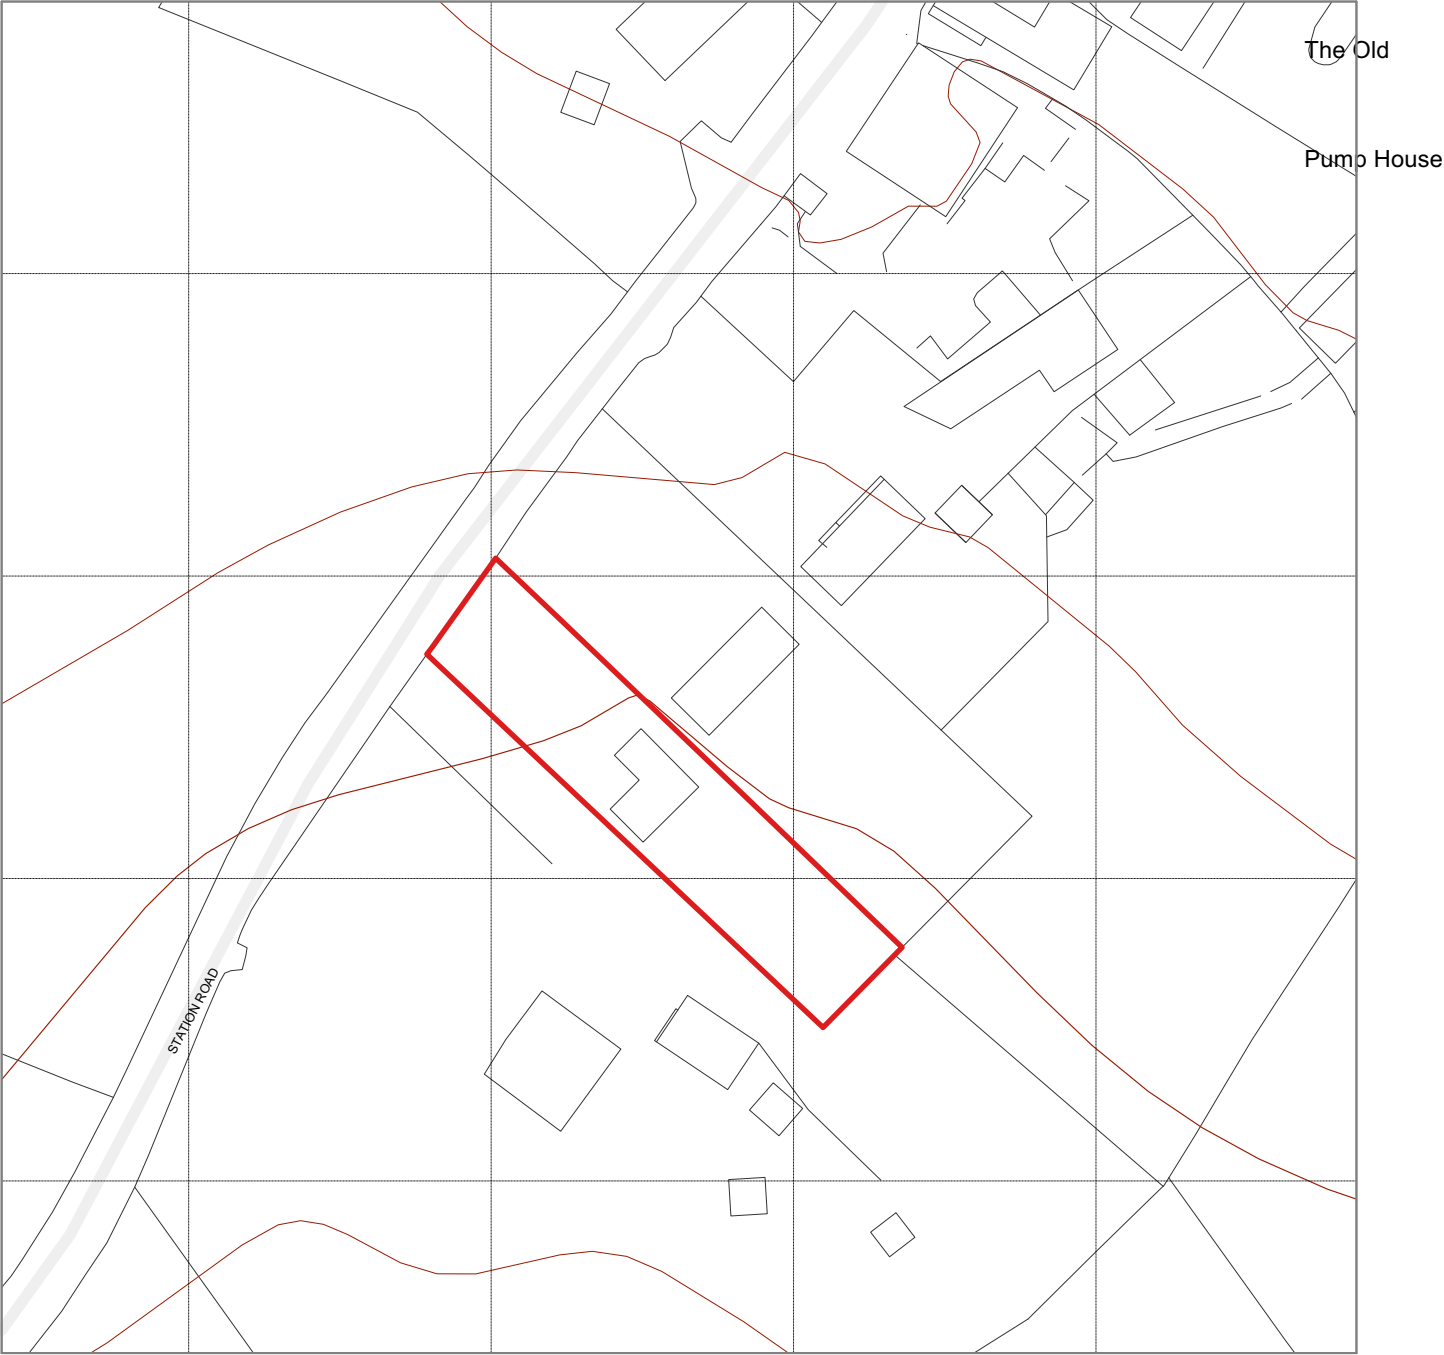

Project
Dumbledykes
Client
Private Client

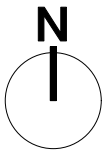

PLANNING
Drawing Title
Site location Plan

Date
26.04.2023
Project Ref.
0358

Scale
1:1250@A4
Drawing No.
A-EL-001

Checked
DH
Revision
/