

THE MOORINGS,
IBSTOCK ROAD,
ODSTONE,
NUNEATON,
WARKS
CV13 ORE

MR AND MRS BURNHAM
01530 262971
MOBILE 07939104140

THE MOORINGS
– PLAN 1

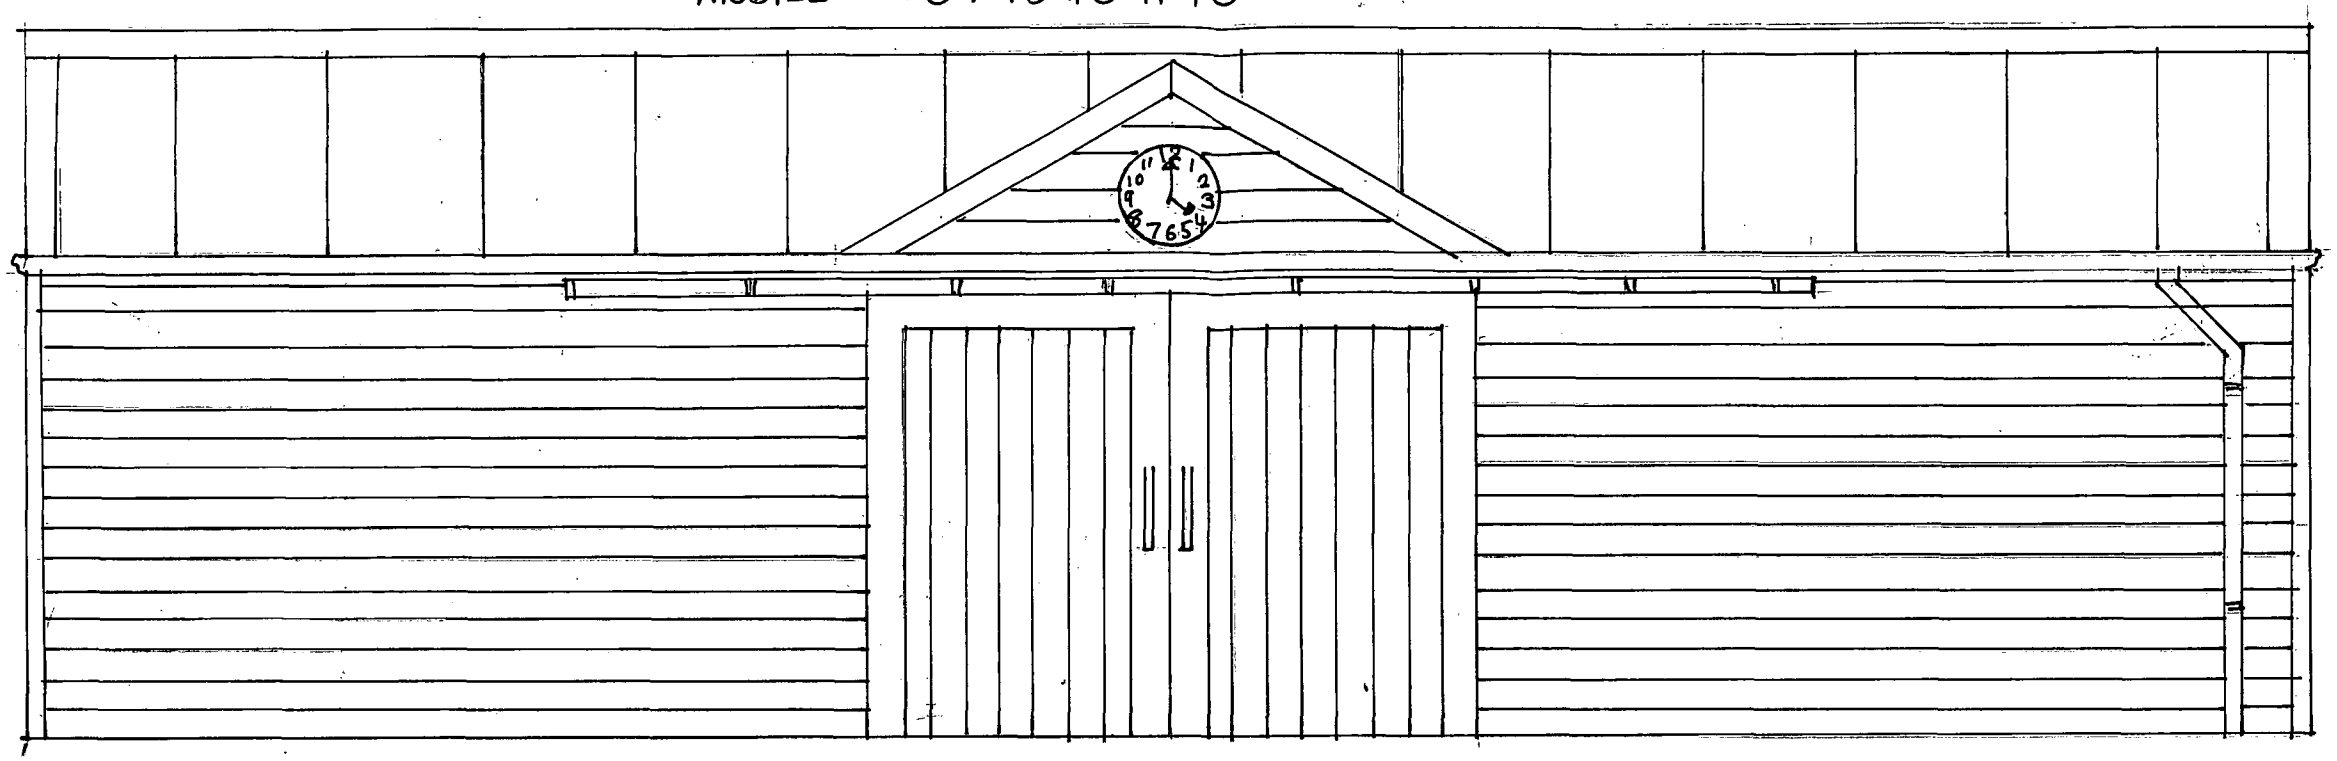

DEVELOPMENT
SERVICES
14 APR 2009
RECEIVED

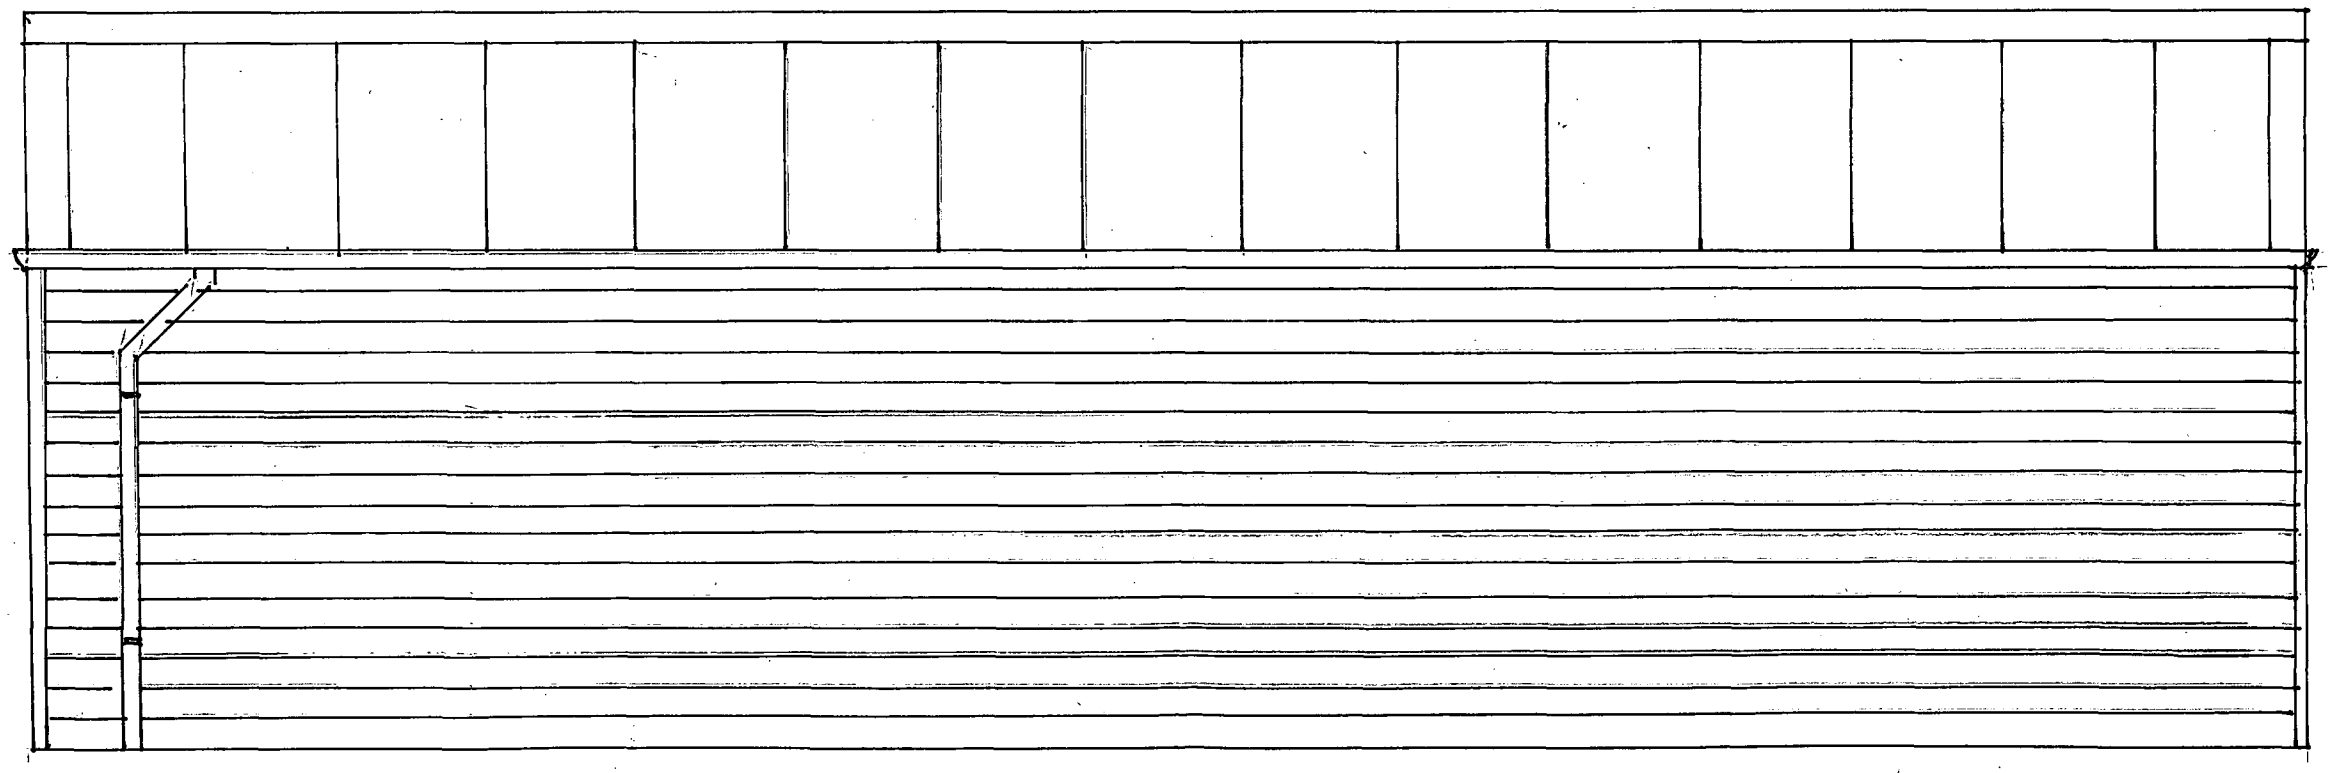

SCALE 1:50