


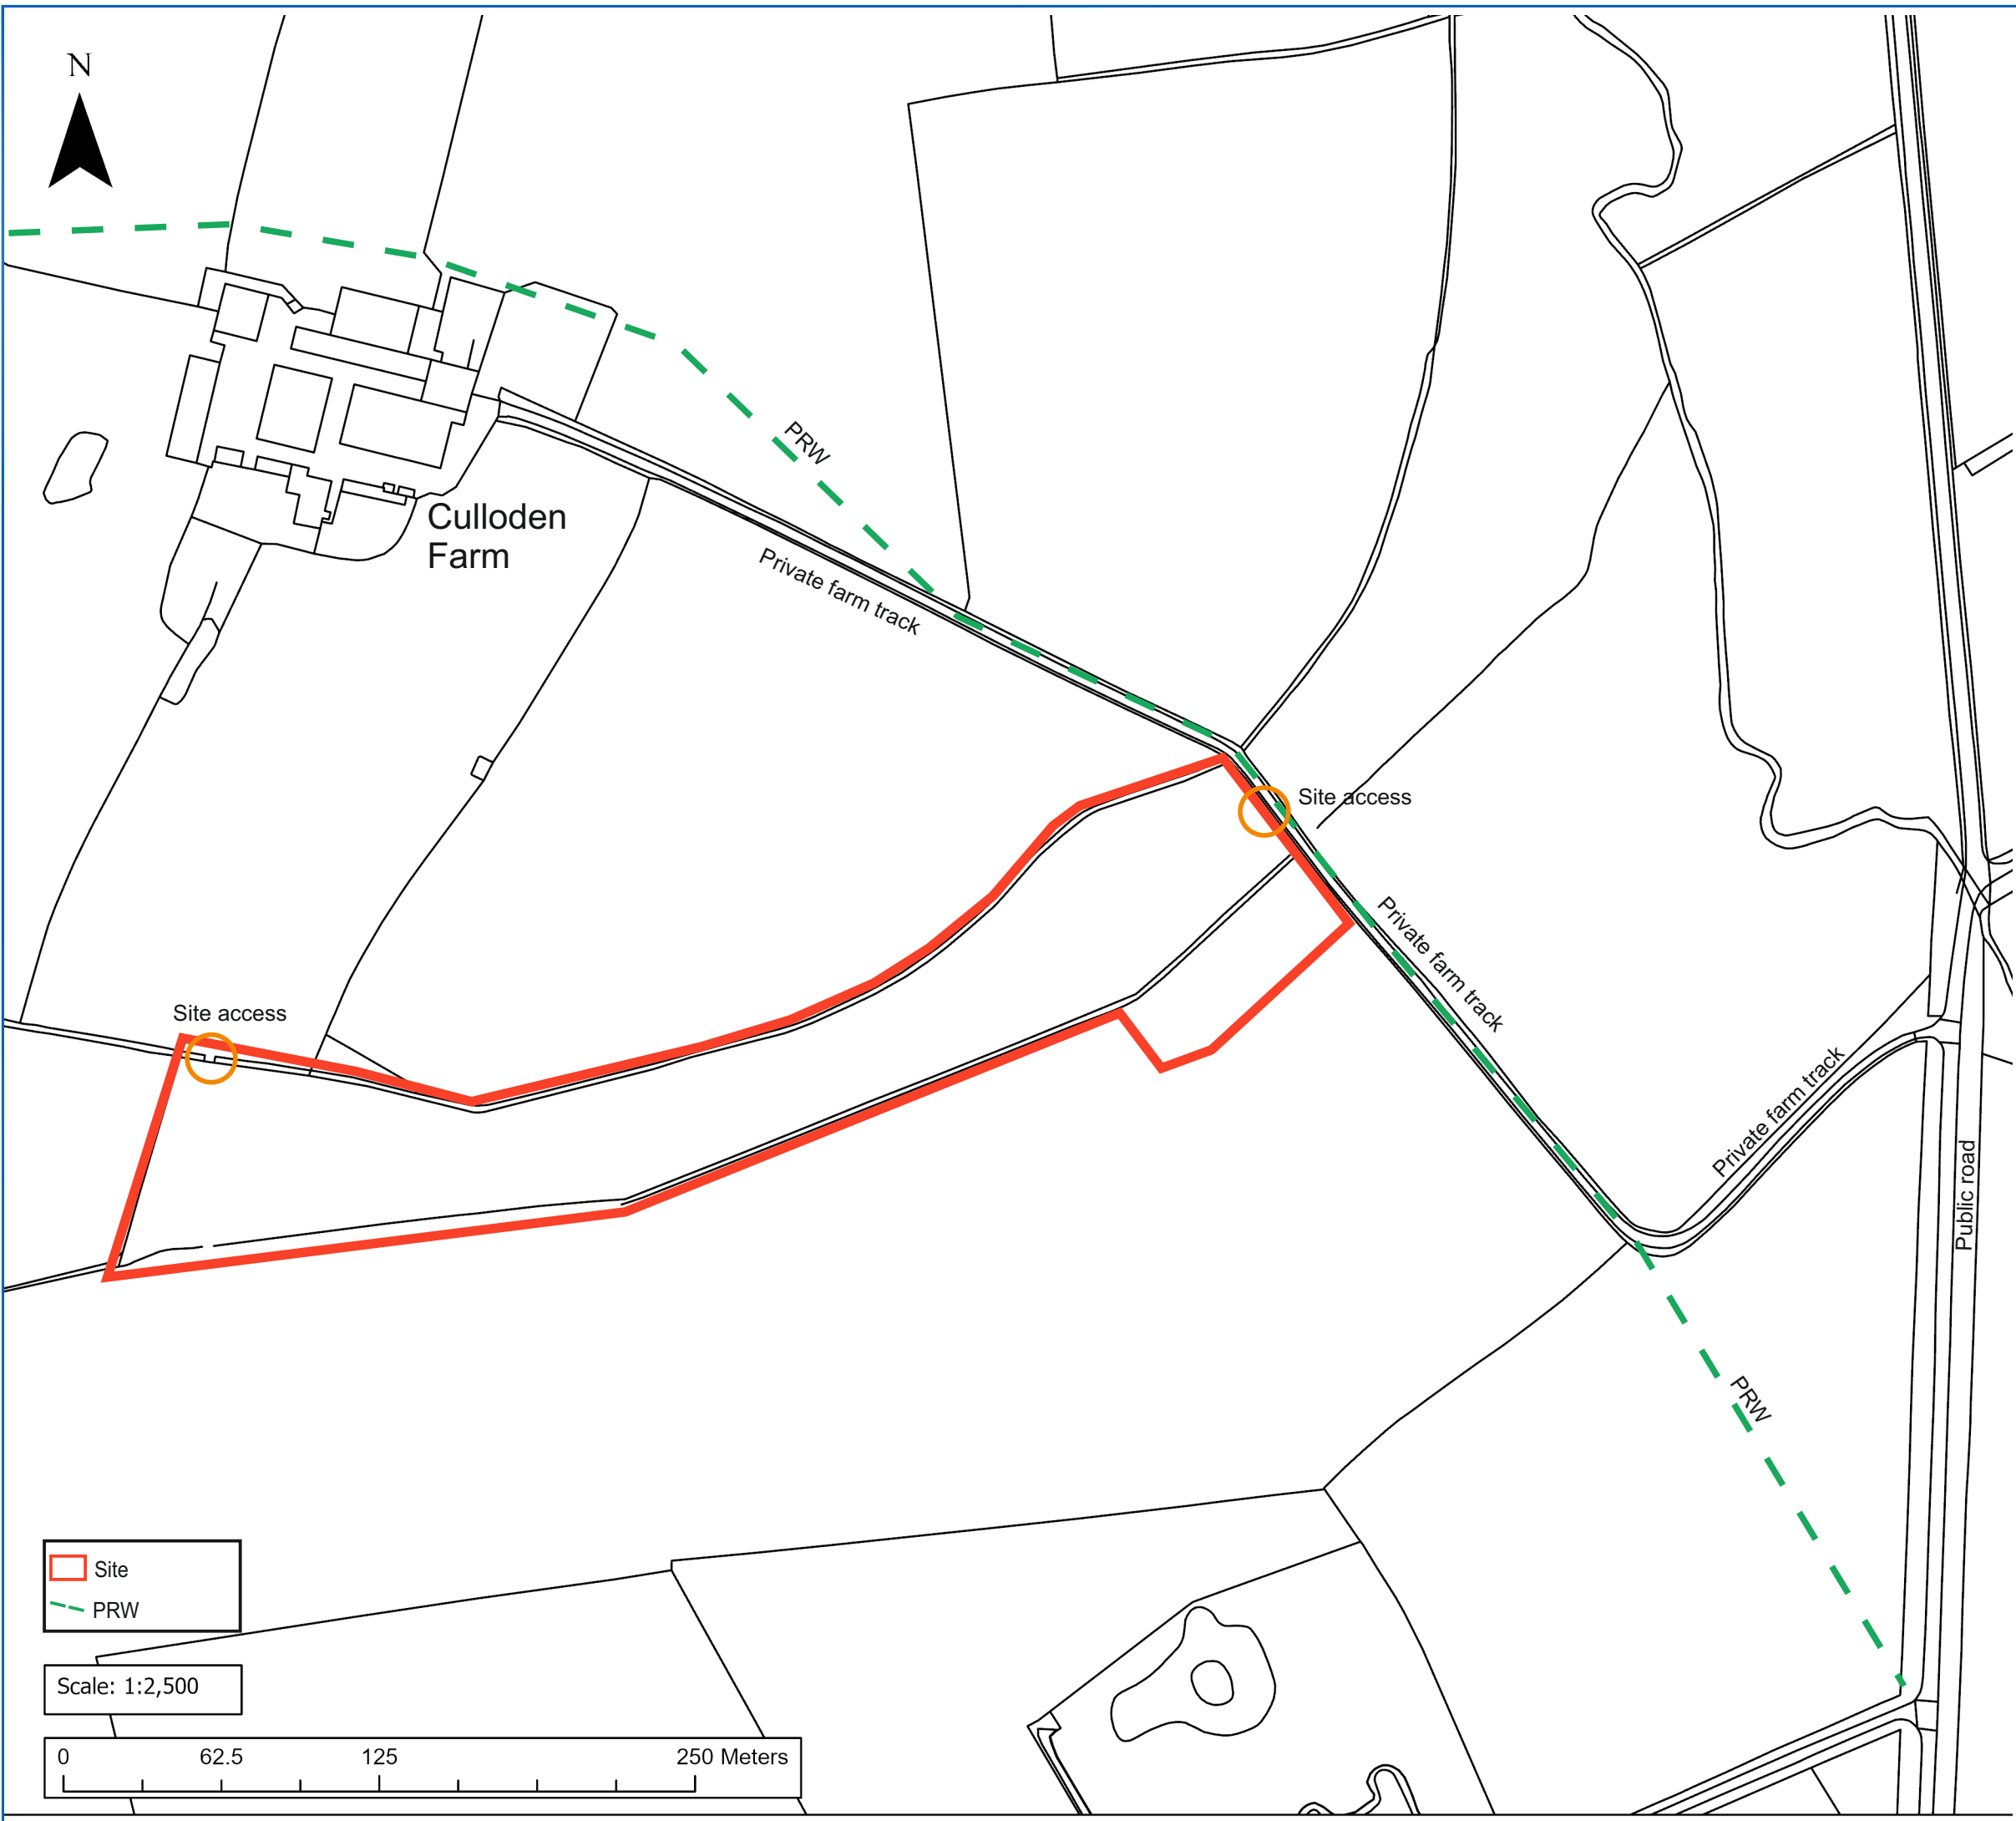

Notes:



REV:	DESCRIPTION:	BY:	DATE:



CLIENT:	
DESIGNER:	Trent Rivers Trust The Old Police Station Wharncliffe Road Ilkeston DE7 5GF

SITE:	Culloden Farm
-------	---------------

TITLE:	Block Plan
--------	------------

SCALE AT A3: 1:2500	DATE: 24/09/24	DRAWN: AG	CHECKED:
PROJECT NO: #225	DRAWING NO:	REVISION:	

© Crown Copyright
database Rights 2024
Ordnance Survey 100024198