




Notes:



REV:	DESCRIPTION:	BY:	DATE:






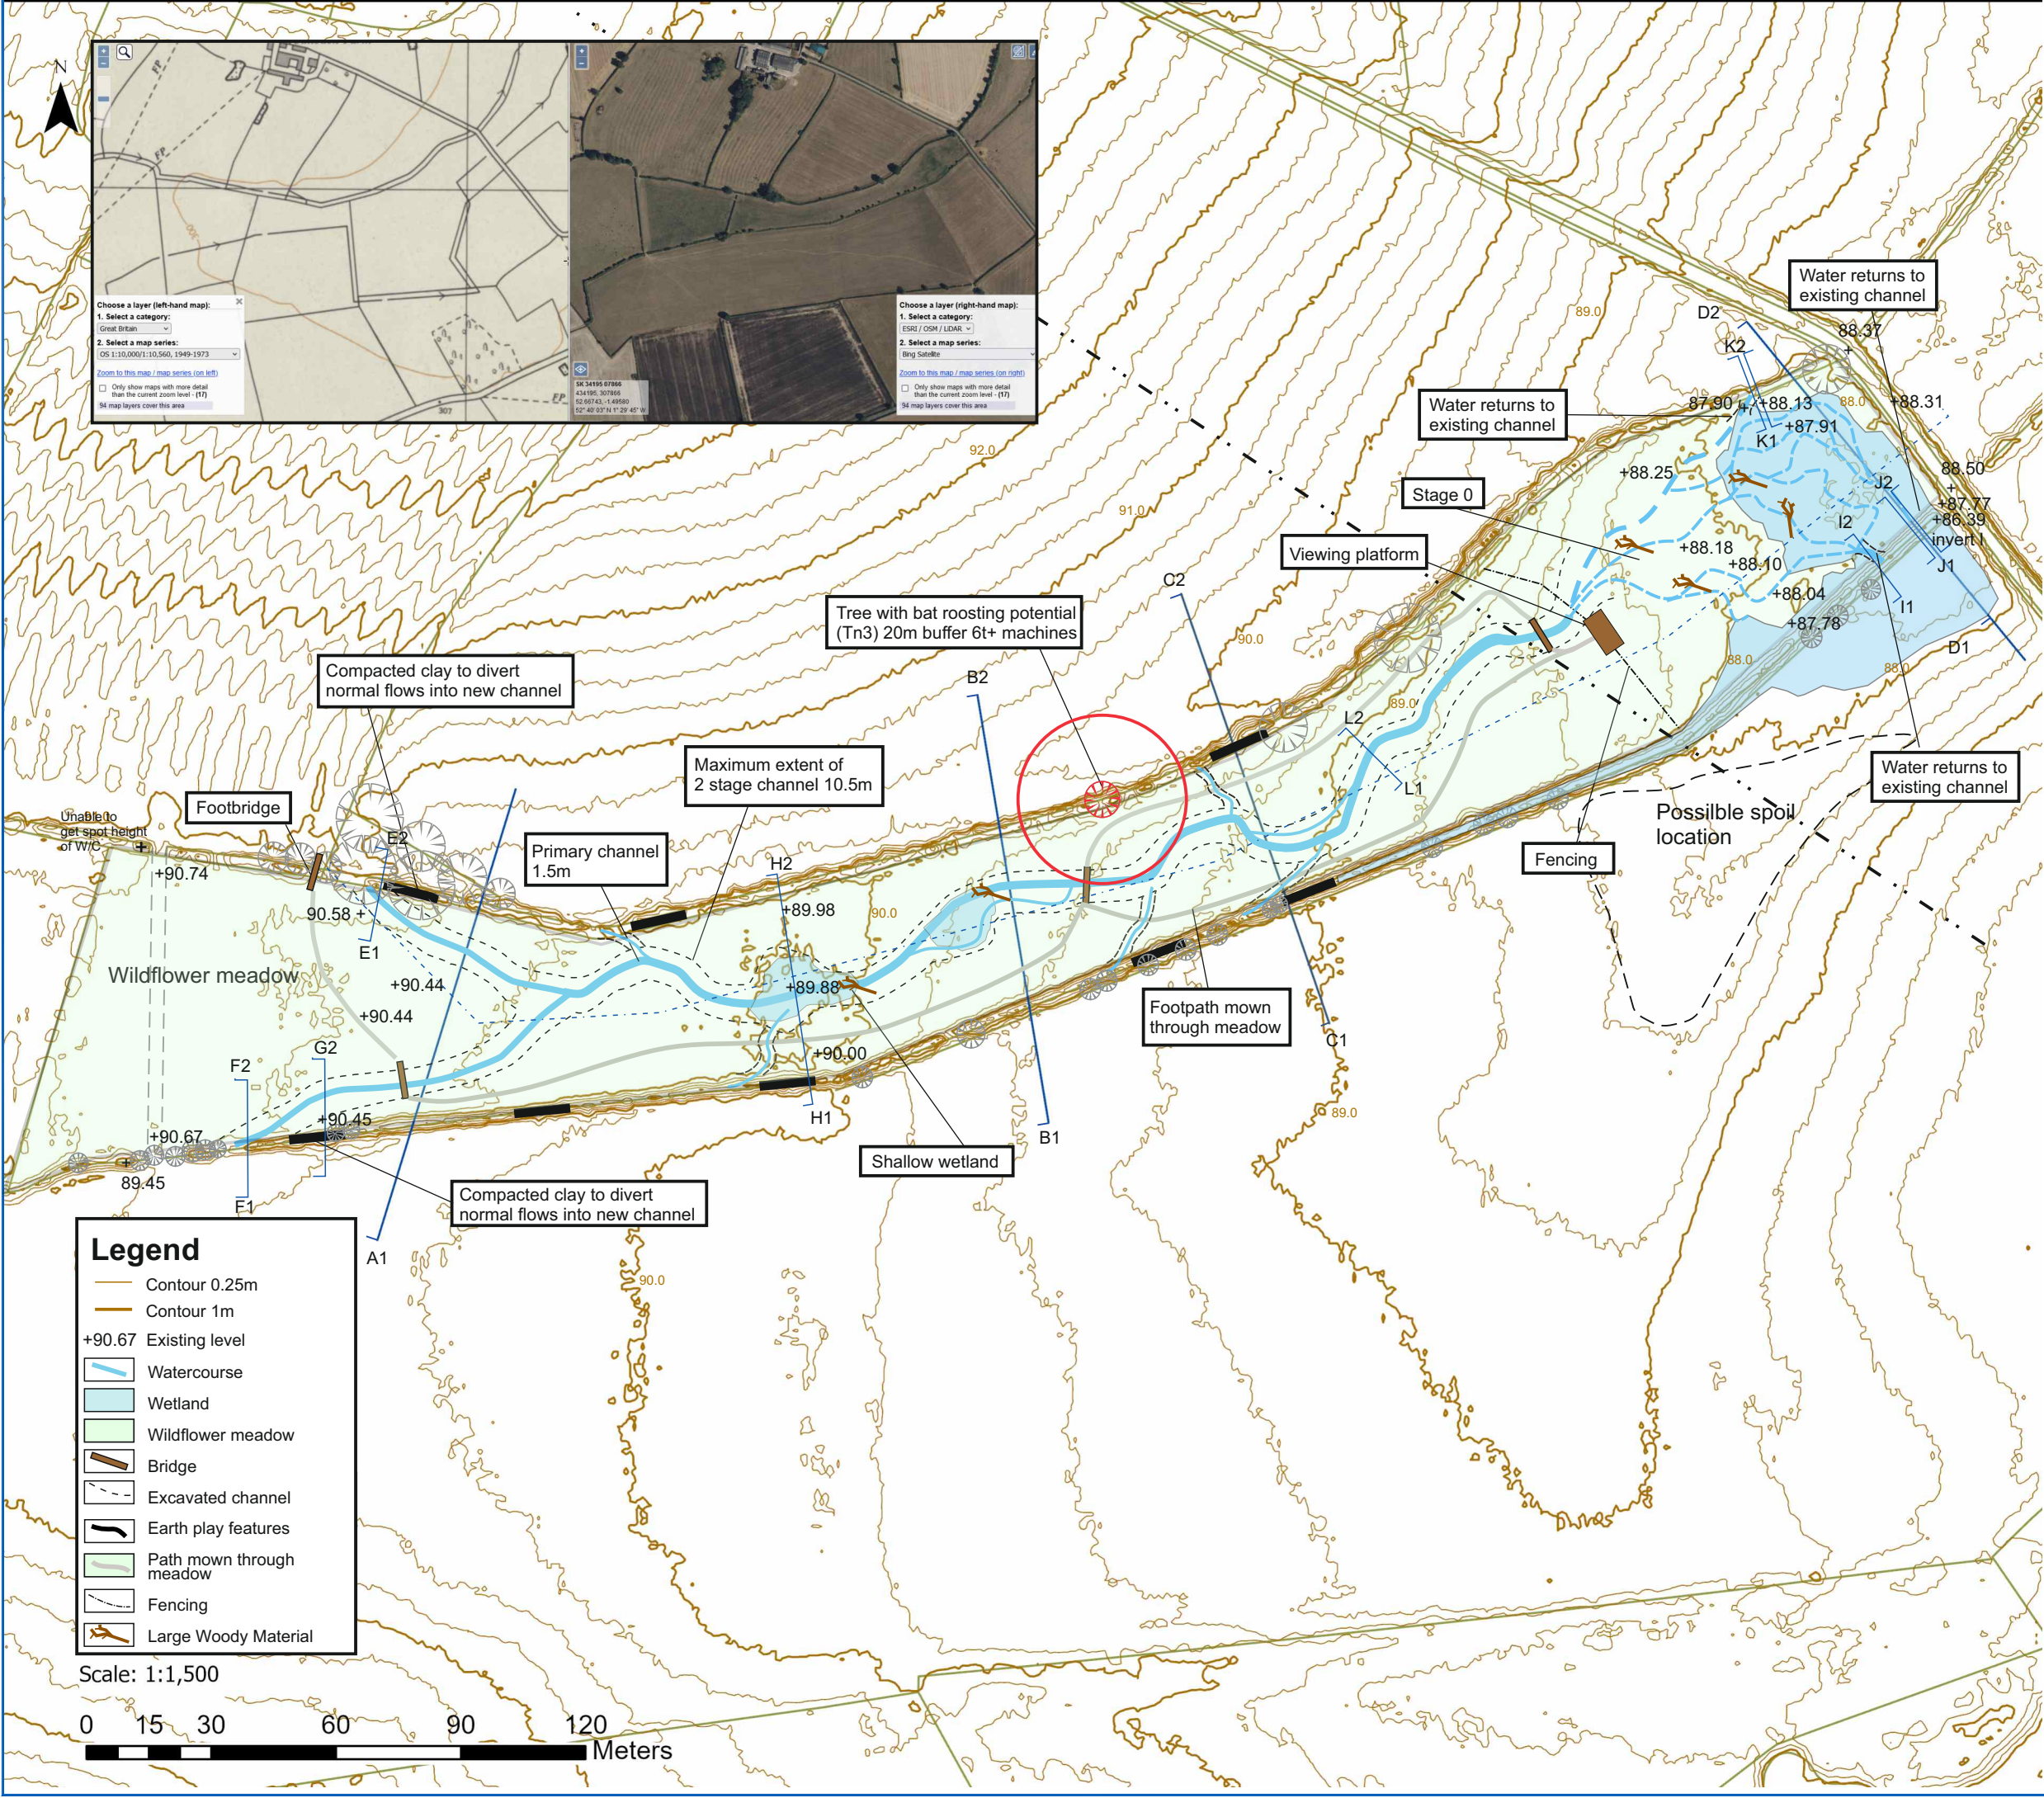


CLIENT:
DESIGNER: Trent Rivers Trust The Old Police Station Wharncliffe Road Ilkeston DE7 5GF

SITE: Culloden farm
TITLE: Concept (stage 0) predicted flow paths

SCALE: A1 A3: 1:1500	DATE: 06/03/24	DRAWN: AG	CHECKED:
PROJECT NO: #252	DRAWING NO:	REVISION:	

© Crown Copyright
database Rights 2024
Ordnance Survey 100024198

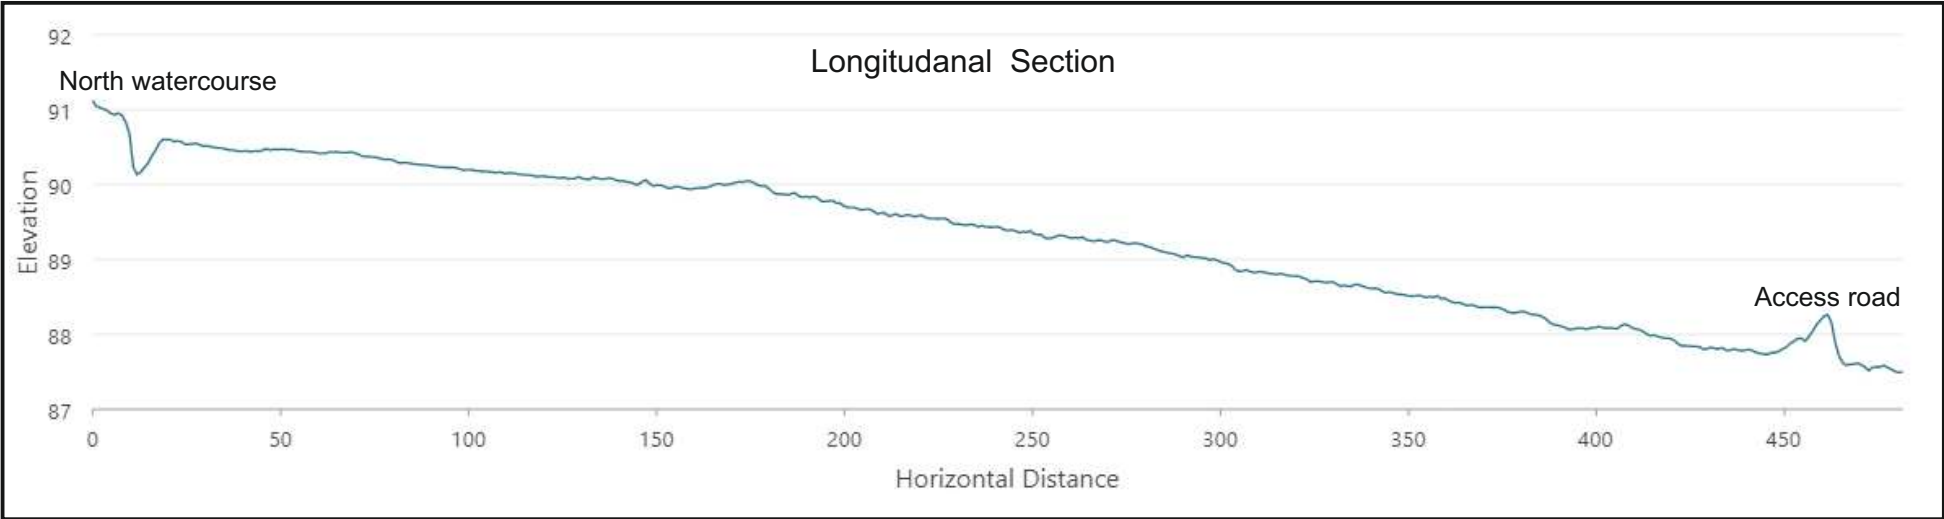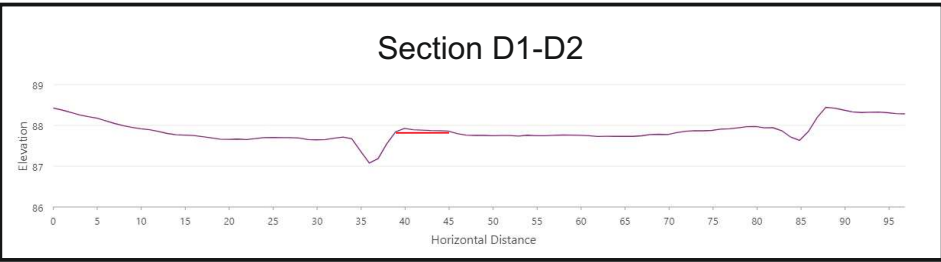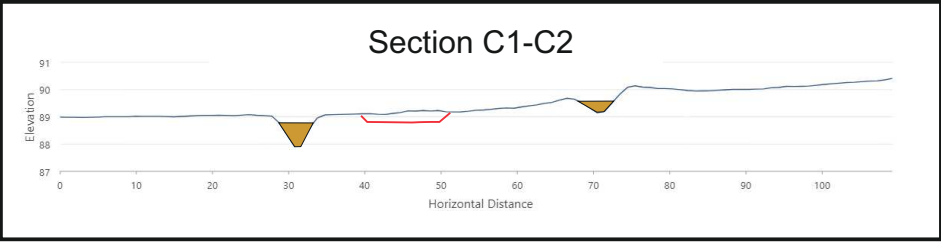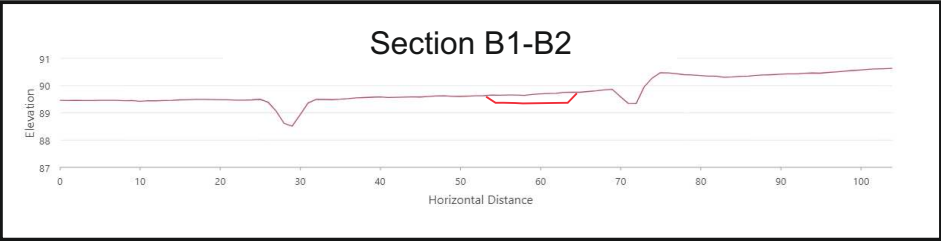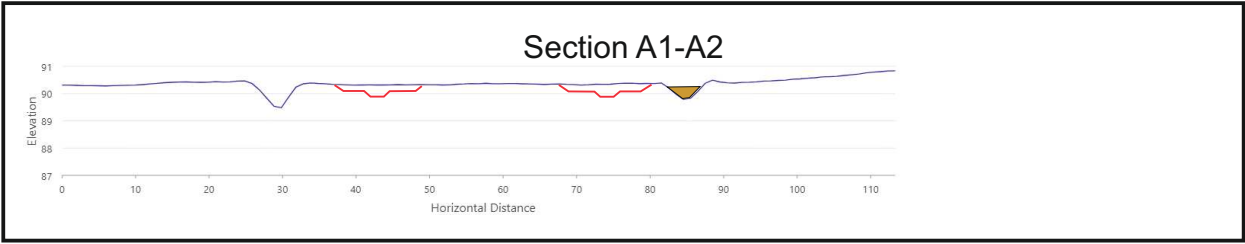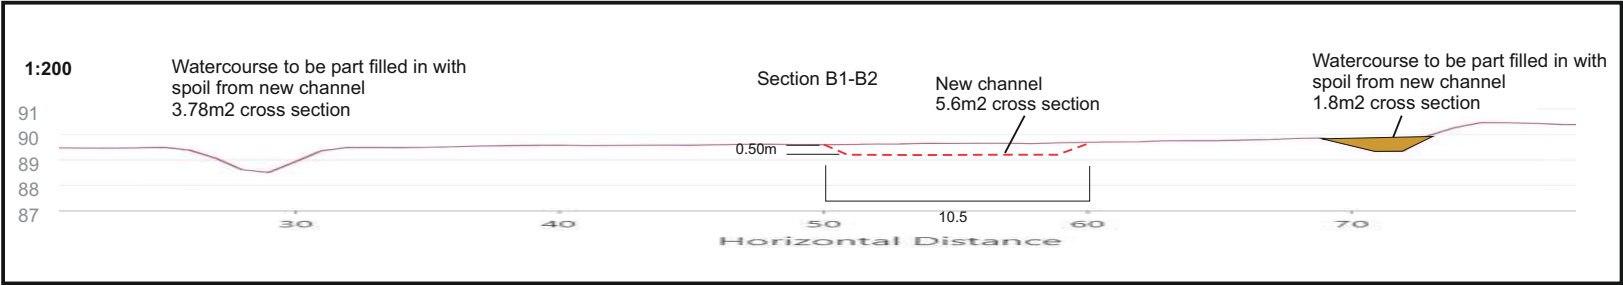

Notes:



REV:	DESCRIPTION:	BY:	DATE:



CLIENT:









DESIGNER: Trent Rivers Trust
The Old Police Station
Wharnccliffe Road
Ilkeston
DE7 5GF

SITE: Culloden farm

TITLE: Sections sheet 1

SCALE: AI A3: 1:1500	DATE: 06/03/24	DRAWN: AG	CHECKED:
PROJECT NO: #252	DRAWING NO:	REVISION:	

© Crown Copyright
database Rights 2024
Ordnance Survey 100024198

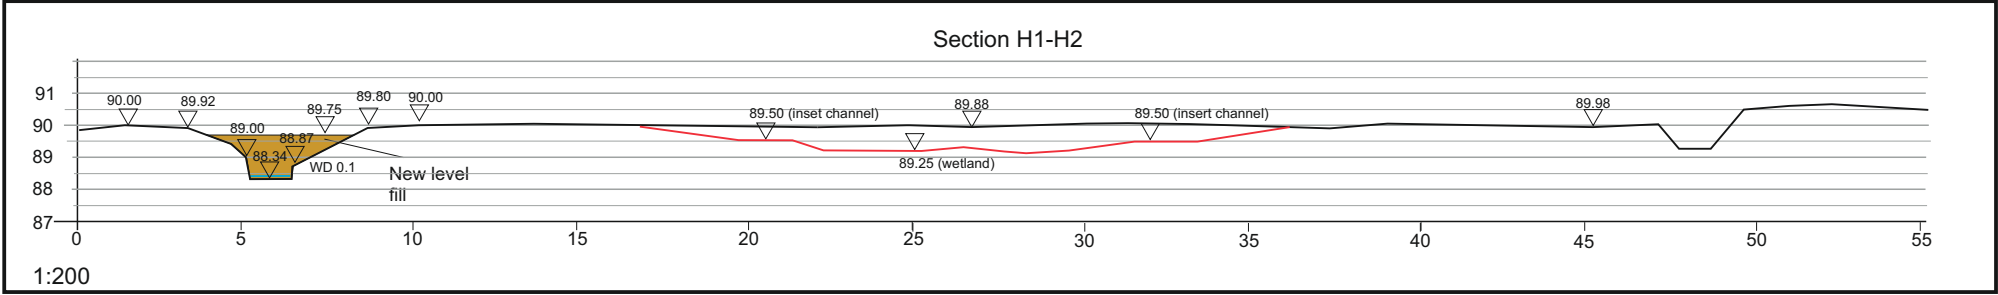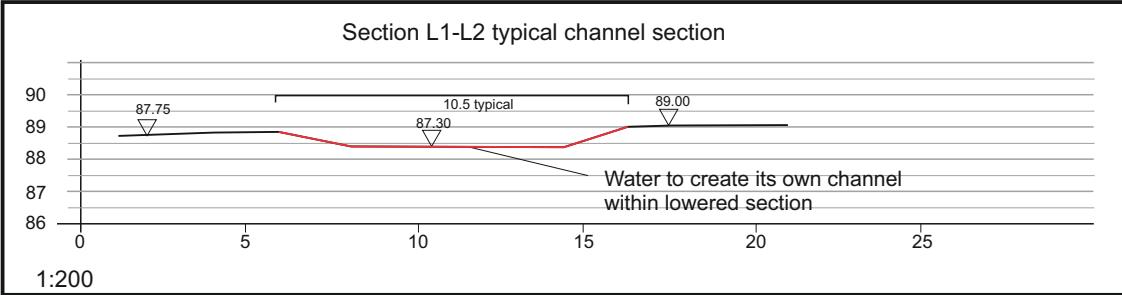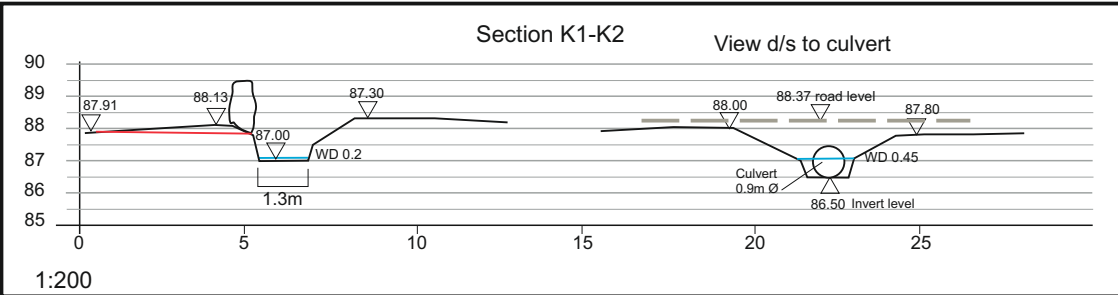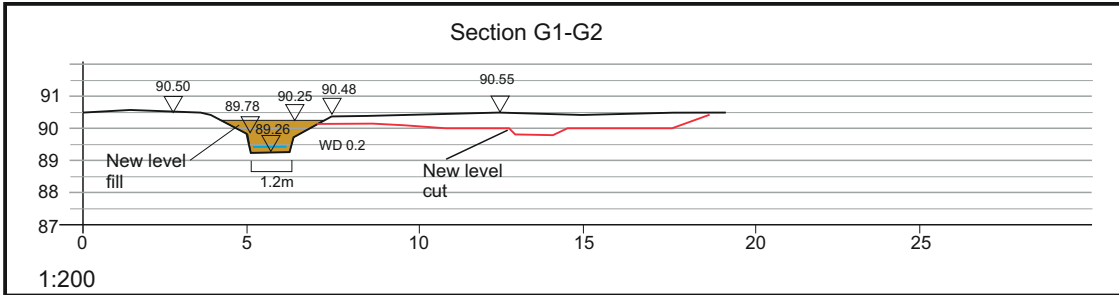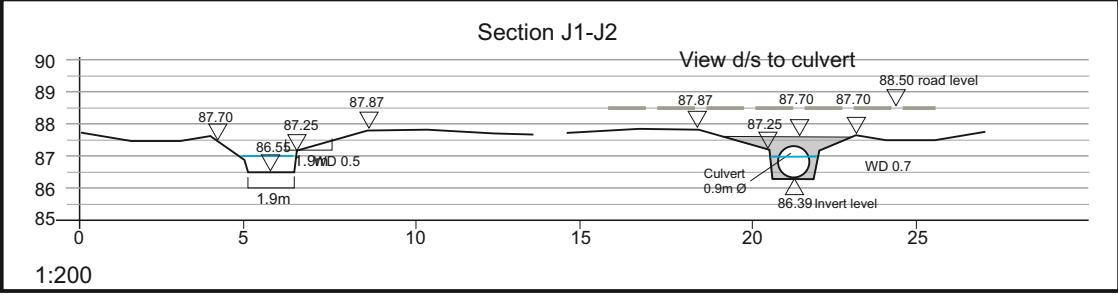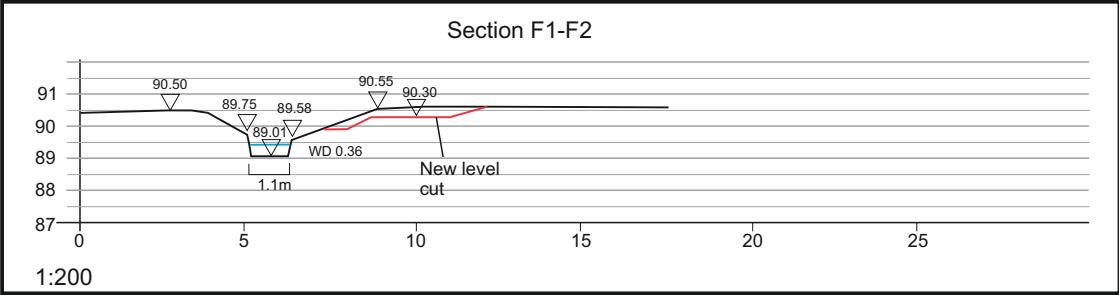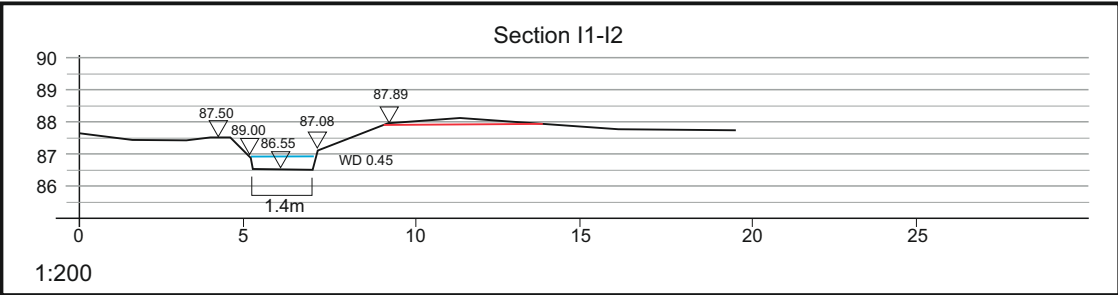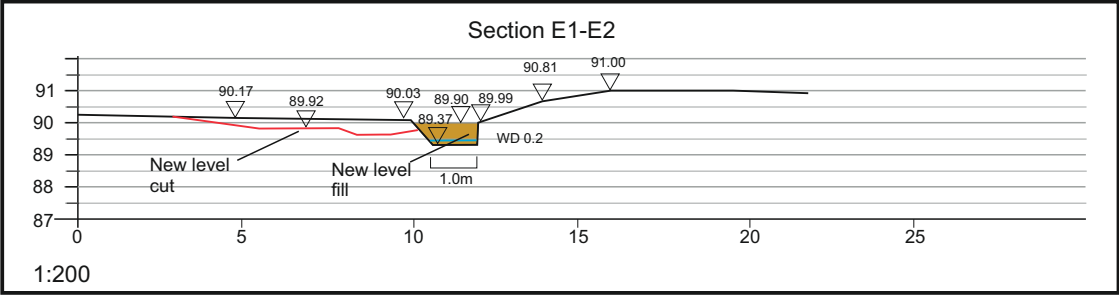

Notes:



REV:	DESCRIPTION:	BY:	DATE:



CLIENT:
DESIGNER: Trent Rivers Trust The Old Police Station Wharcliffe Road Ilkeston DE7 5GF

SITE: Culloden farm

TITLE: Sections sheet 2

SCALE: A1 A3: 1:1500	DATE: 06/03/24	DRAWN: AG	CHECKED:
PROJECT NO: #252	DRAWING NO:	REVISION:	

© Crown Copyright
database Rights 2024
Ordnance Survey 100024198