


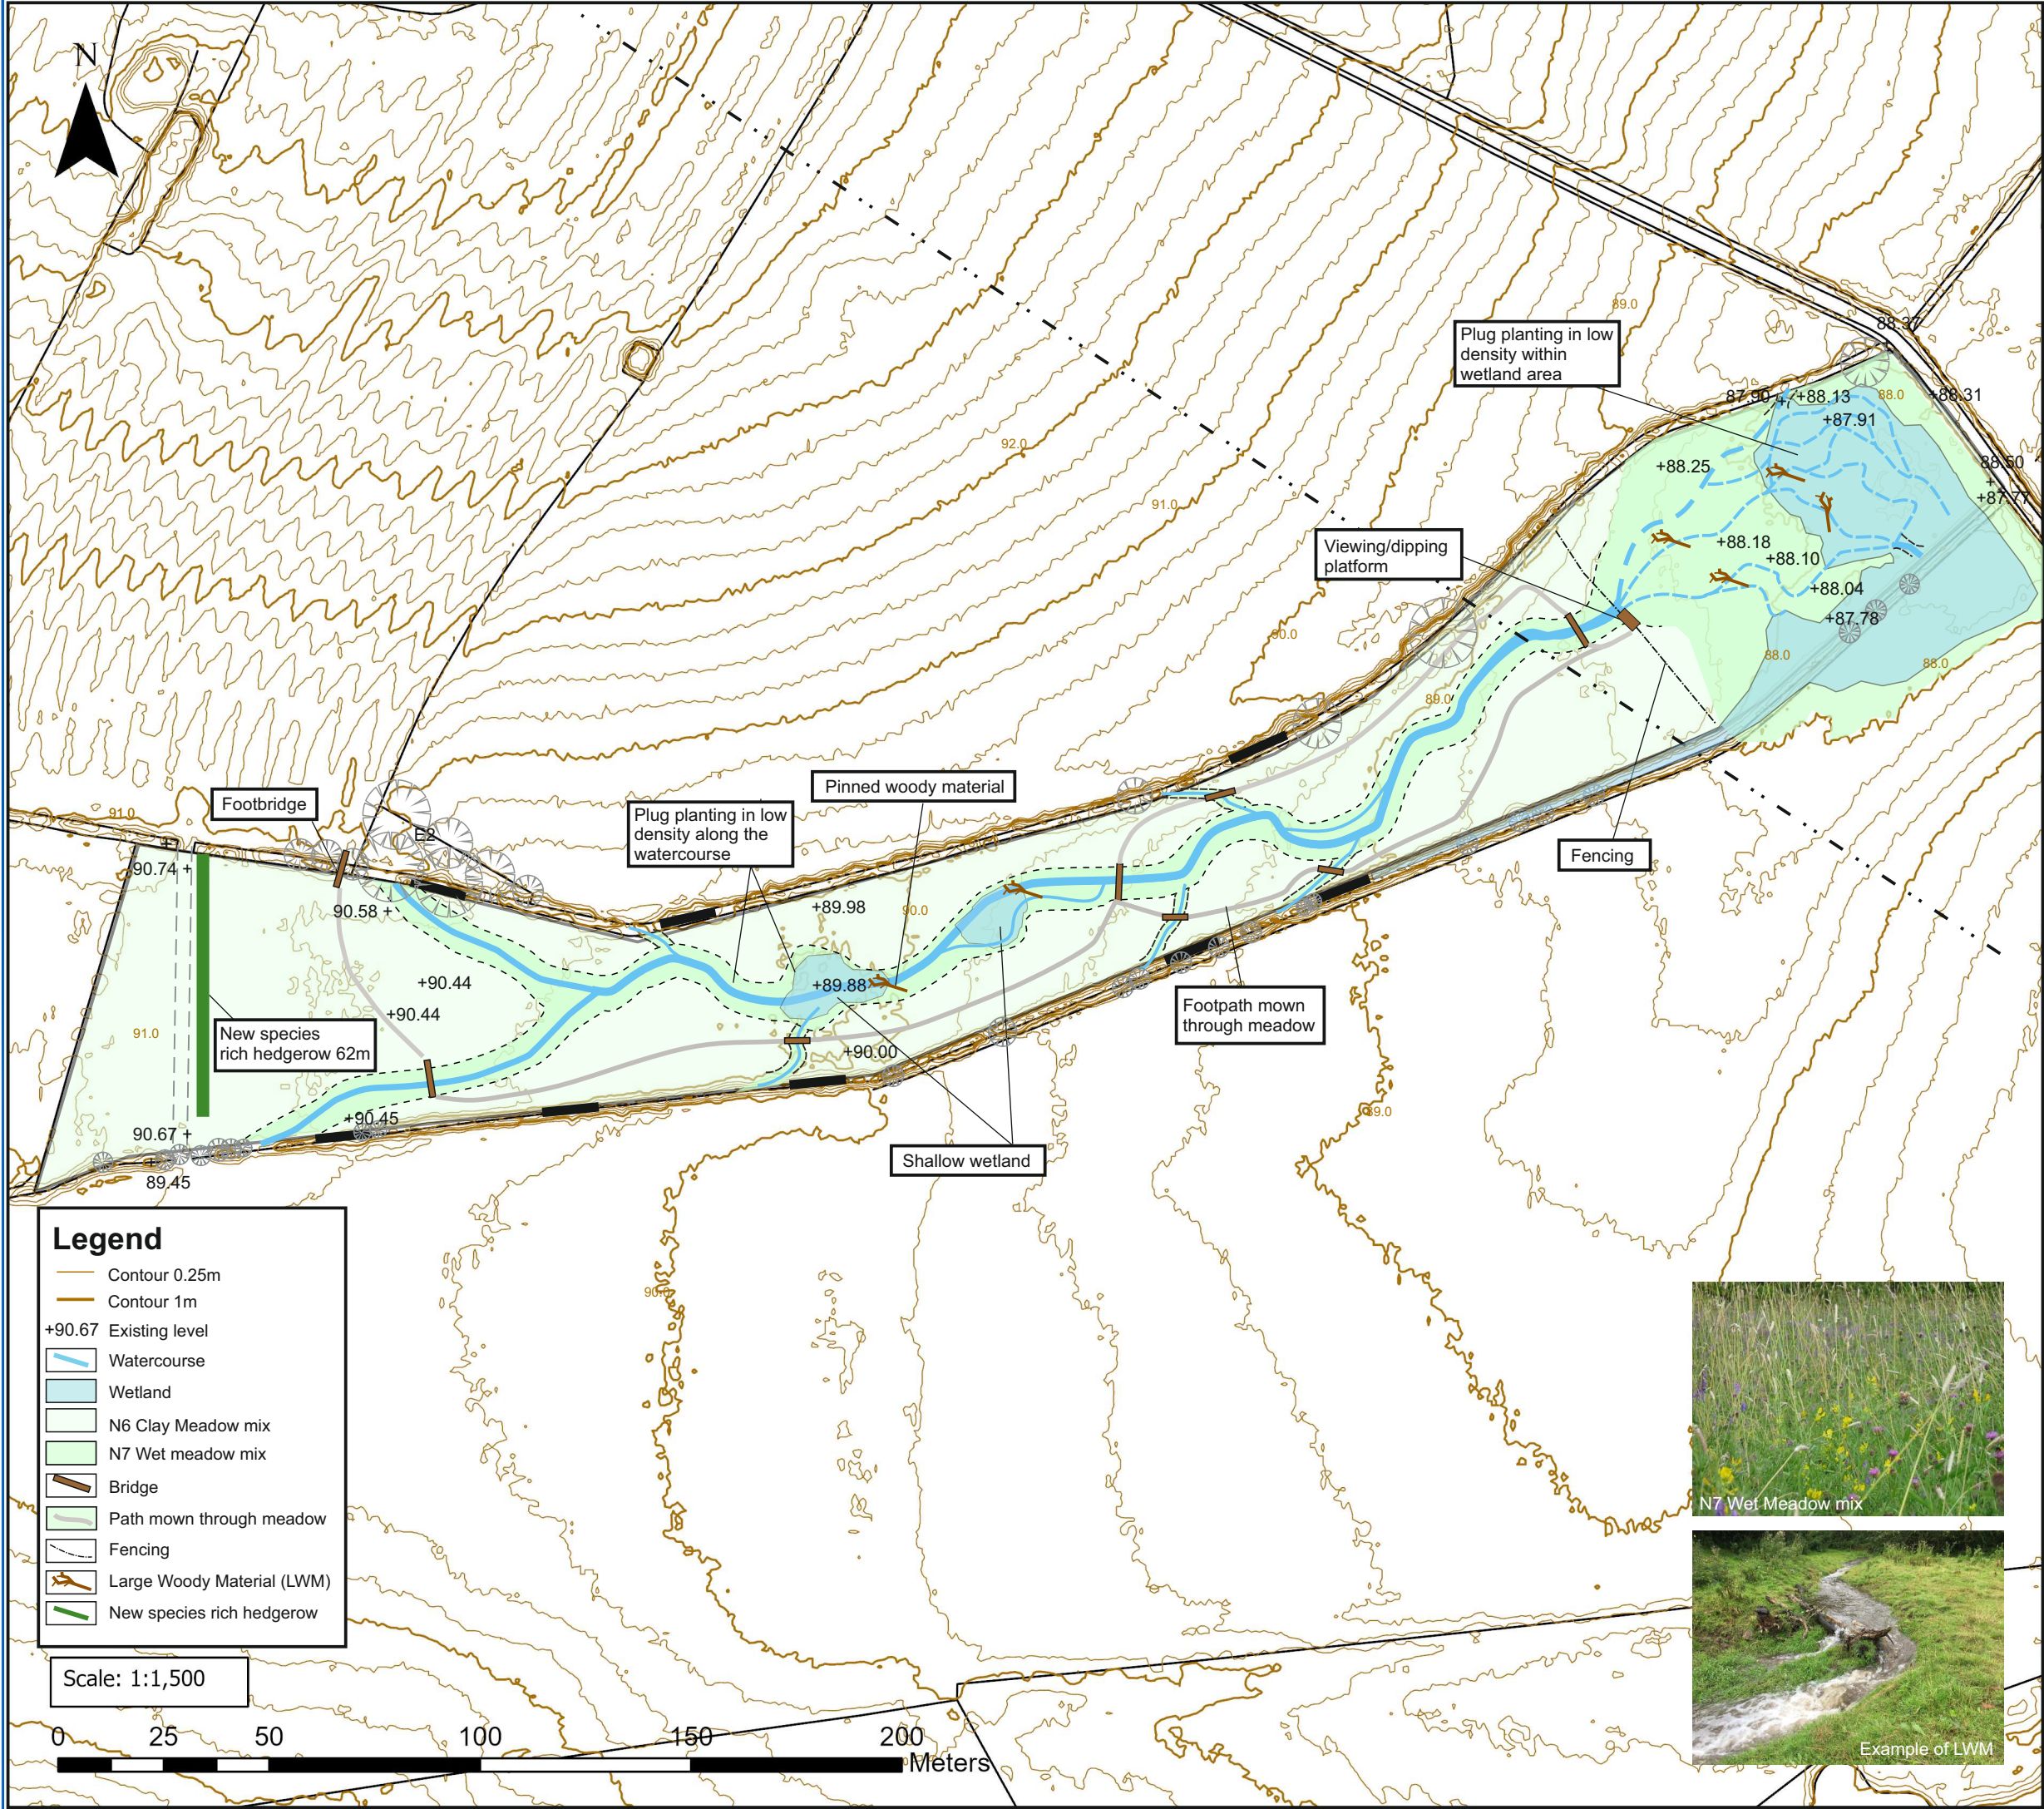

Notes:

Planting

N6 Clay Meadow mix (80%grass/20% wildflower)
N7 Wet Meadow mix (80%grass/20% wildflower)
www.naturescape.co.uk/

N8 Water Edge Flowers species (plug planting)

Latin Name	English Name
Achillea ptarmica	Sneezewort
Angelica sylvestris	Wild Angelica
Caltha palustris	Marsh Marigold
Carex pendula	Pendulous Sedge
Centaurea nigra	Common Knapweed
Eupatorium cannabinum	Hemp Agrimony
Filipendula ulmaria	Meadowsweet
Geum rivale	Water Avens
Hypericum tetrapetrum	Square Stemmed St. John's Wort
Iris pseudacorus	Yellow Flag Iris
Juncus effusus	Soft Rush
Juncus inflexus	Hard Rush
Lathyrus pratensis	Meadow Vetchling
Lotus pedunculatus	Greater Birdsfoot Trefoil
Lychnis flos-cuculi	Ragged Robin
Lycopus europaeus	Gypsywort
Lythrum salicaria	Purple Loosestrife
Pulicaria dysenterica	Common Fleabane
Ranunculus acris	Meadow Buttercup
Sanguisorba officinalis	Great Burnet
Scrophularia auriculata	Water Figwort
Stachys palustris	Marsh Woundwort
Succisa pratensis	Devilsbit Scabious
Vicia cracca	Tufted Vetch



REV:	DESCRIPTION:	BY:	DATE:
------	--------------	-----	-------



CLIENT:

DESIGNER: Trent Rivers Trust
The Old Police Station
Wharncliffe Road
Ilkeston
DE7 5GF

SITE: Culloden farm

TITLE: Landscape plan

SCALE A1 A3: 1:1500	DATE: 15/01/25 27.01.25	DRAWN: AG	CHECKED:
PROJECT NO: #252	DRAWING NO:	REVISION:	

© Crown Copyright
database Rights 2024
Ordnance Survey 100024198