


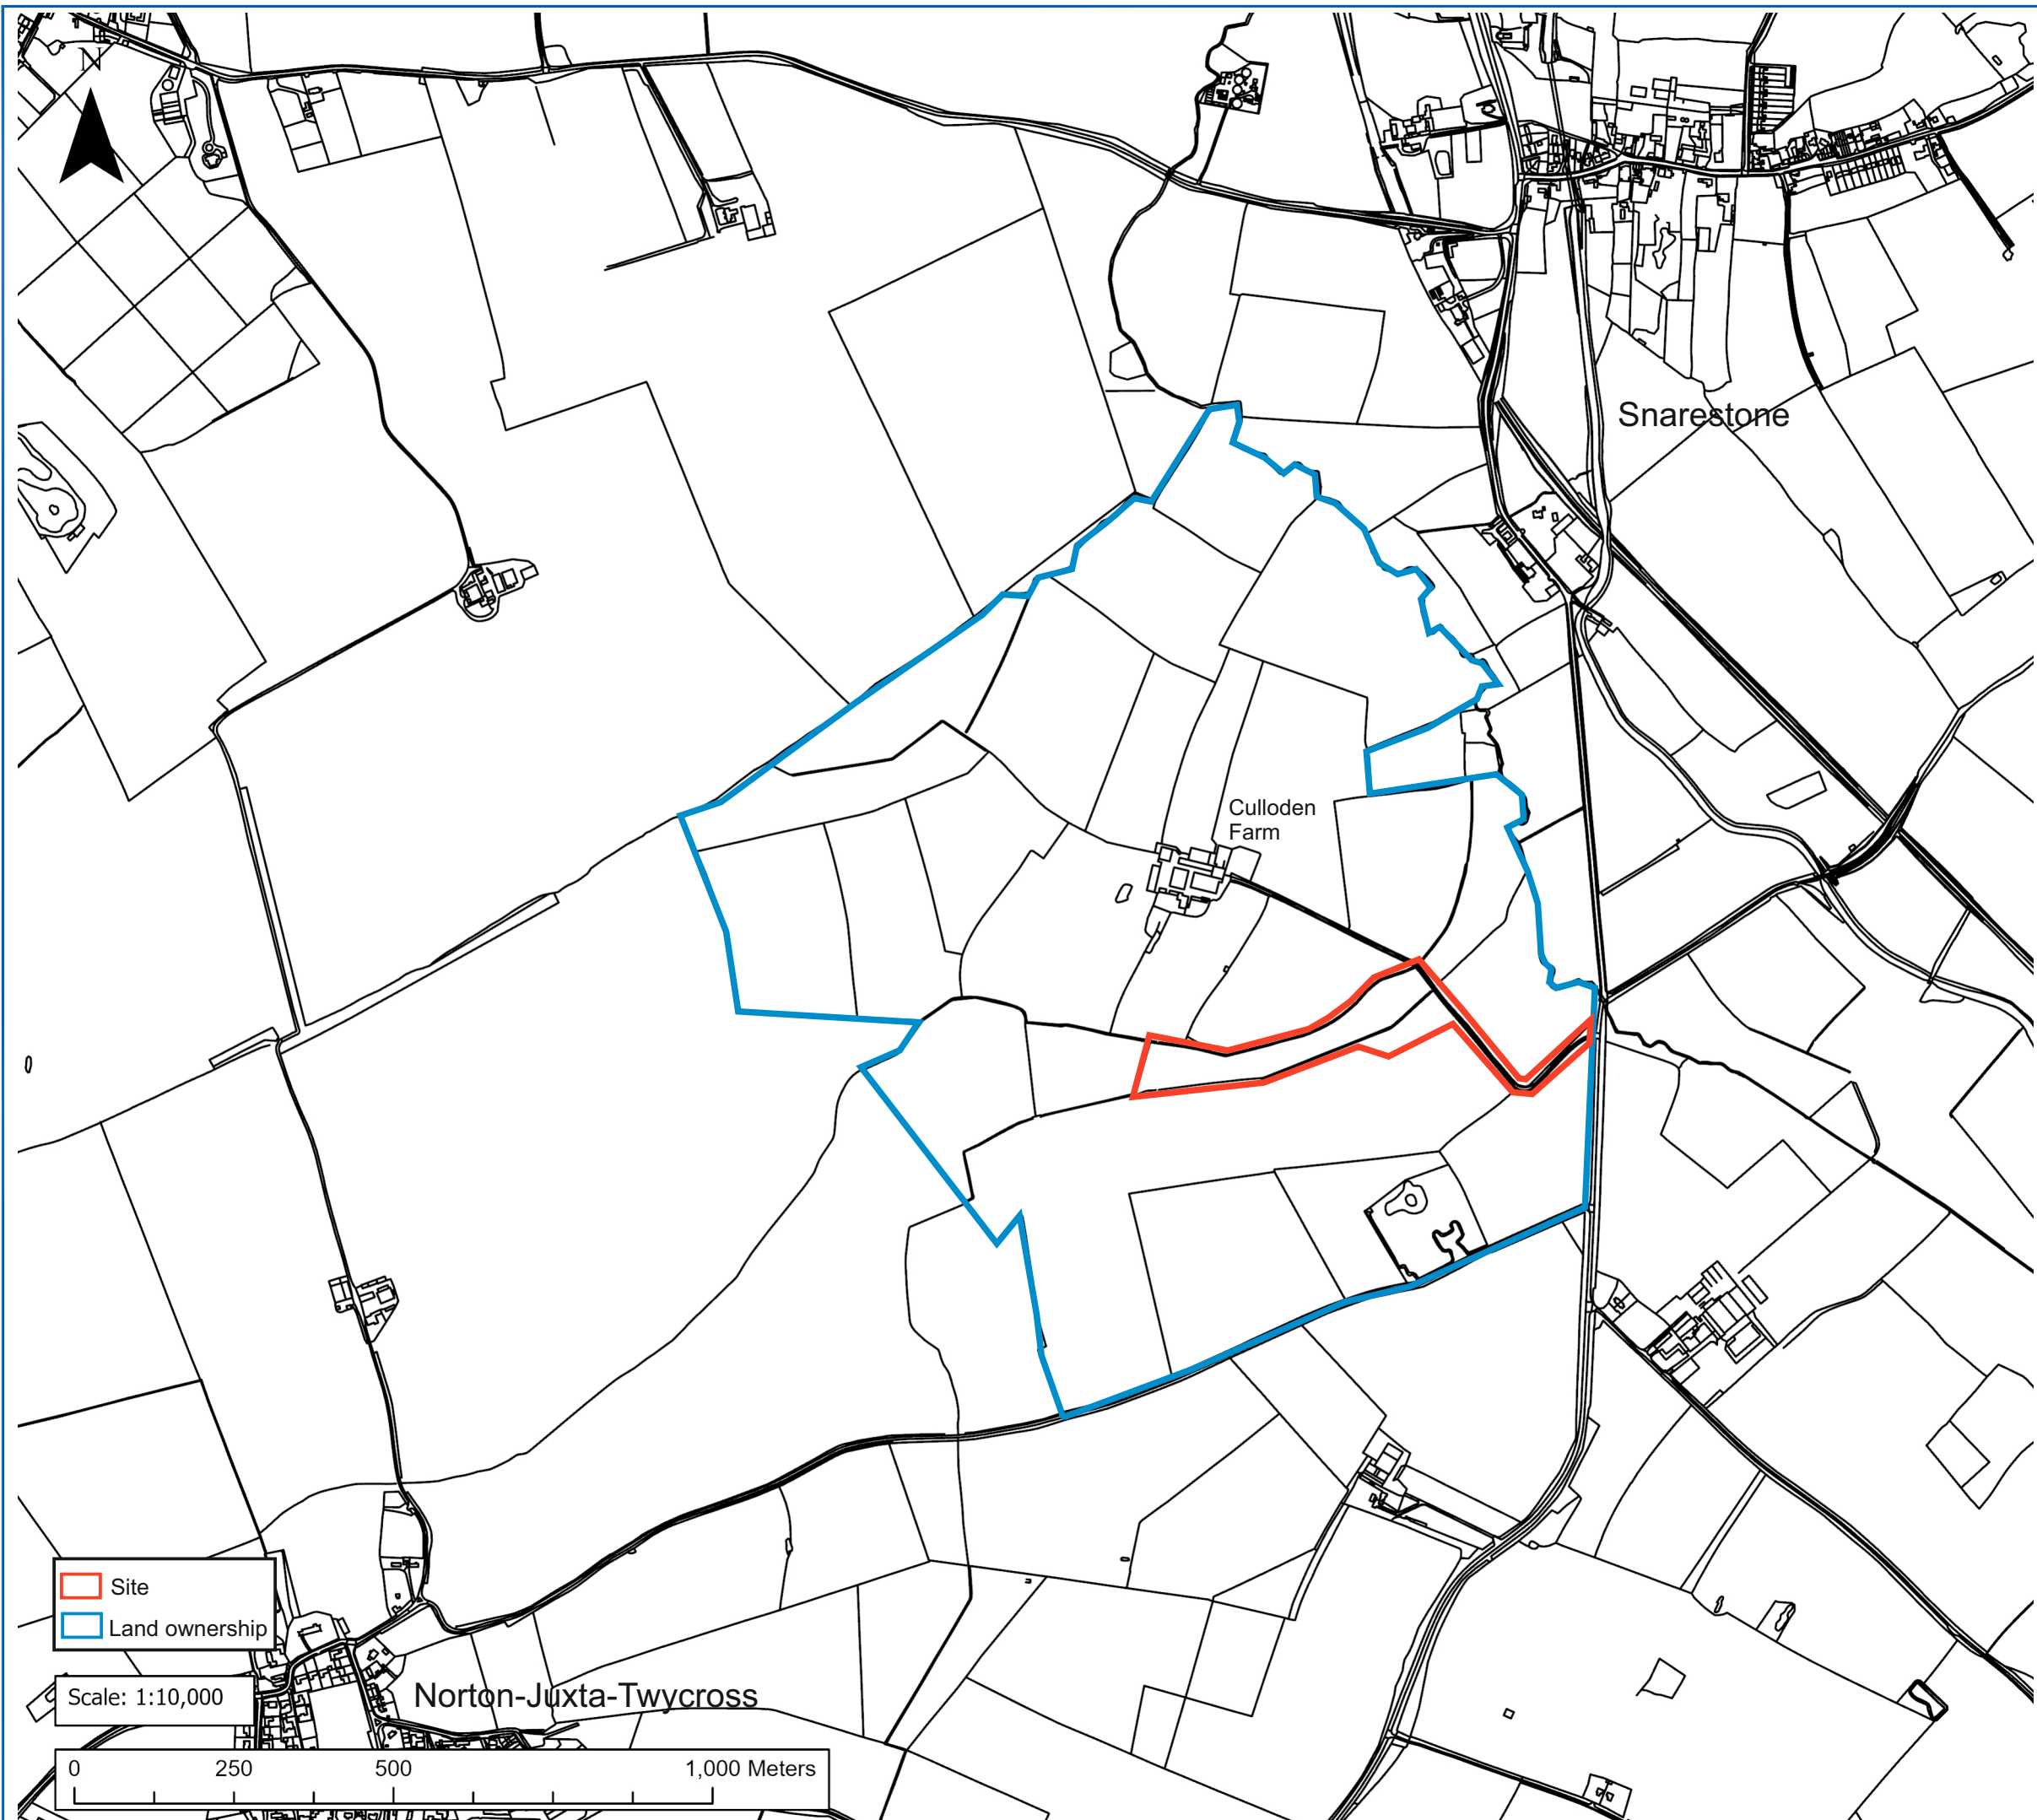

Notes:



REV:	DESCRIPTION:	BY:	DATE:



CLIENT:	
DESIGNER:	Trent Rivers Trust The Old Police Station Wharncliffe Road Ilkeston DE7 5GF

SITE:	Culloden Farm
TITLE:	Site Location Plan

SCALE AT A3:	DATE:	DRAWN:	CHECKED:
1:10,000	24/09/24	AG	
PROJECT NO:	DRAWING NO:	REVISION:	
#225			

© Crown Copyright
database Rights 2024
Ordnance Survey 100024198