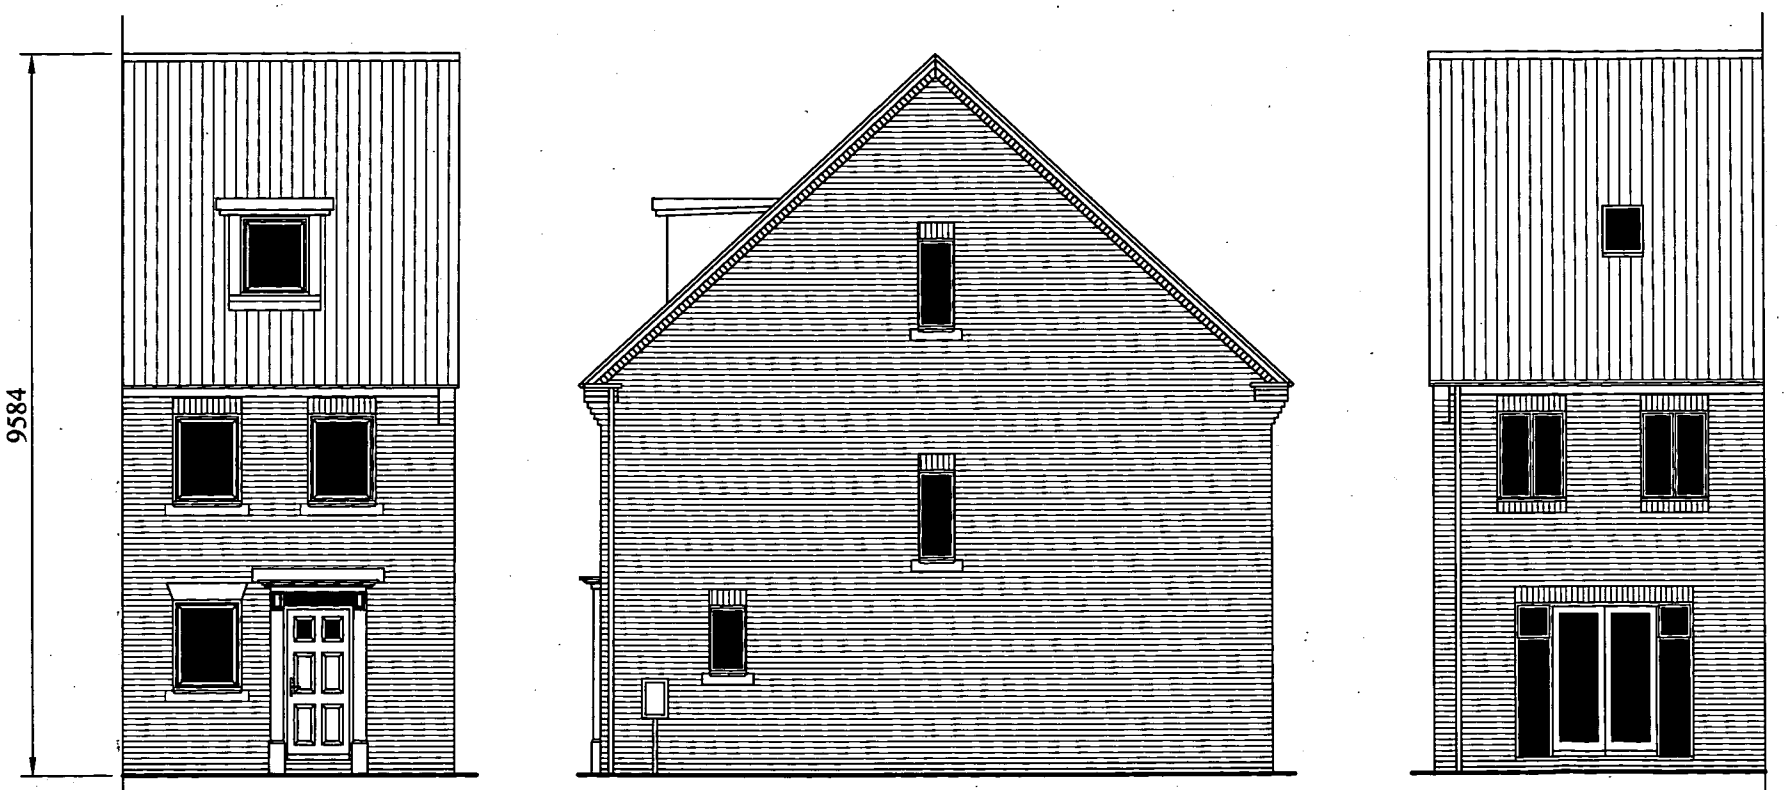


FRONT ELEVATION

SIDE ELEVATION

REAR ELEVATION

DEVELOPMENT SERVICES
10 JUN 2008
RECEIVED

Development: T348 BE–4 (Plot 1) (OPP) 3 Bed House Type.	Date: 26/03/08
	Scale: 1/100
Drawing Title: Planning Drawing Elevations	Drawn: J.D.T.
	Dwg. Ref.: T348.04

DAVID WILSON HOMES