

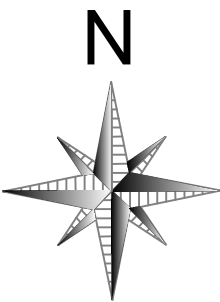


The Builder is to check and verify all building and site dimensions, levels and sewer invert levels prior to commencement of work.do not scale off this drawing, work to figured dimensions only.
This drawing must be read and checked with all structural and relevant specialist drawings.
The builder is to comply in all aspects with the current Building Regulations and latest codes of practice.

Ordnance Survey Ltd paper mapping licence / customer account number 100060636.

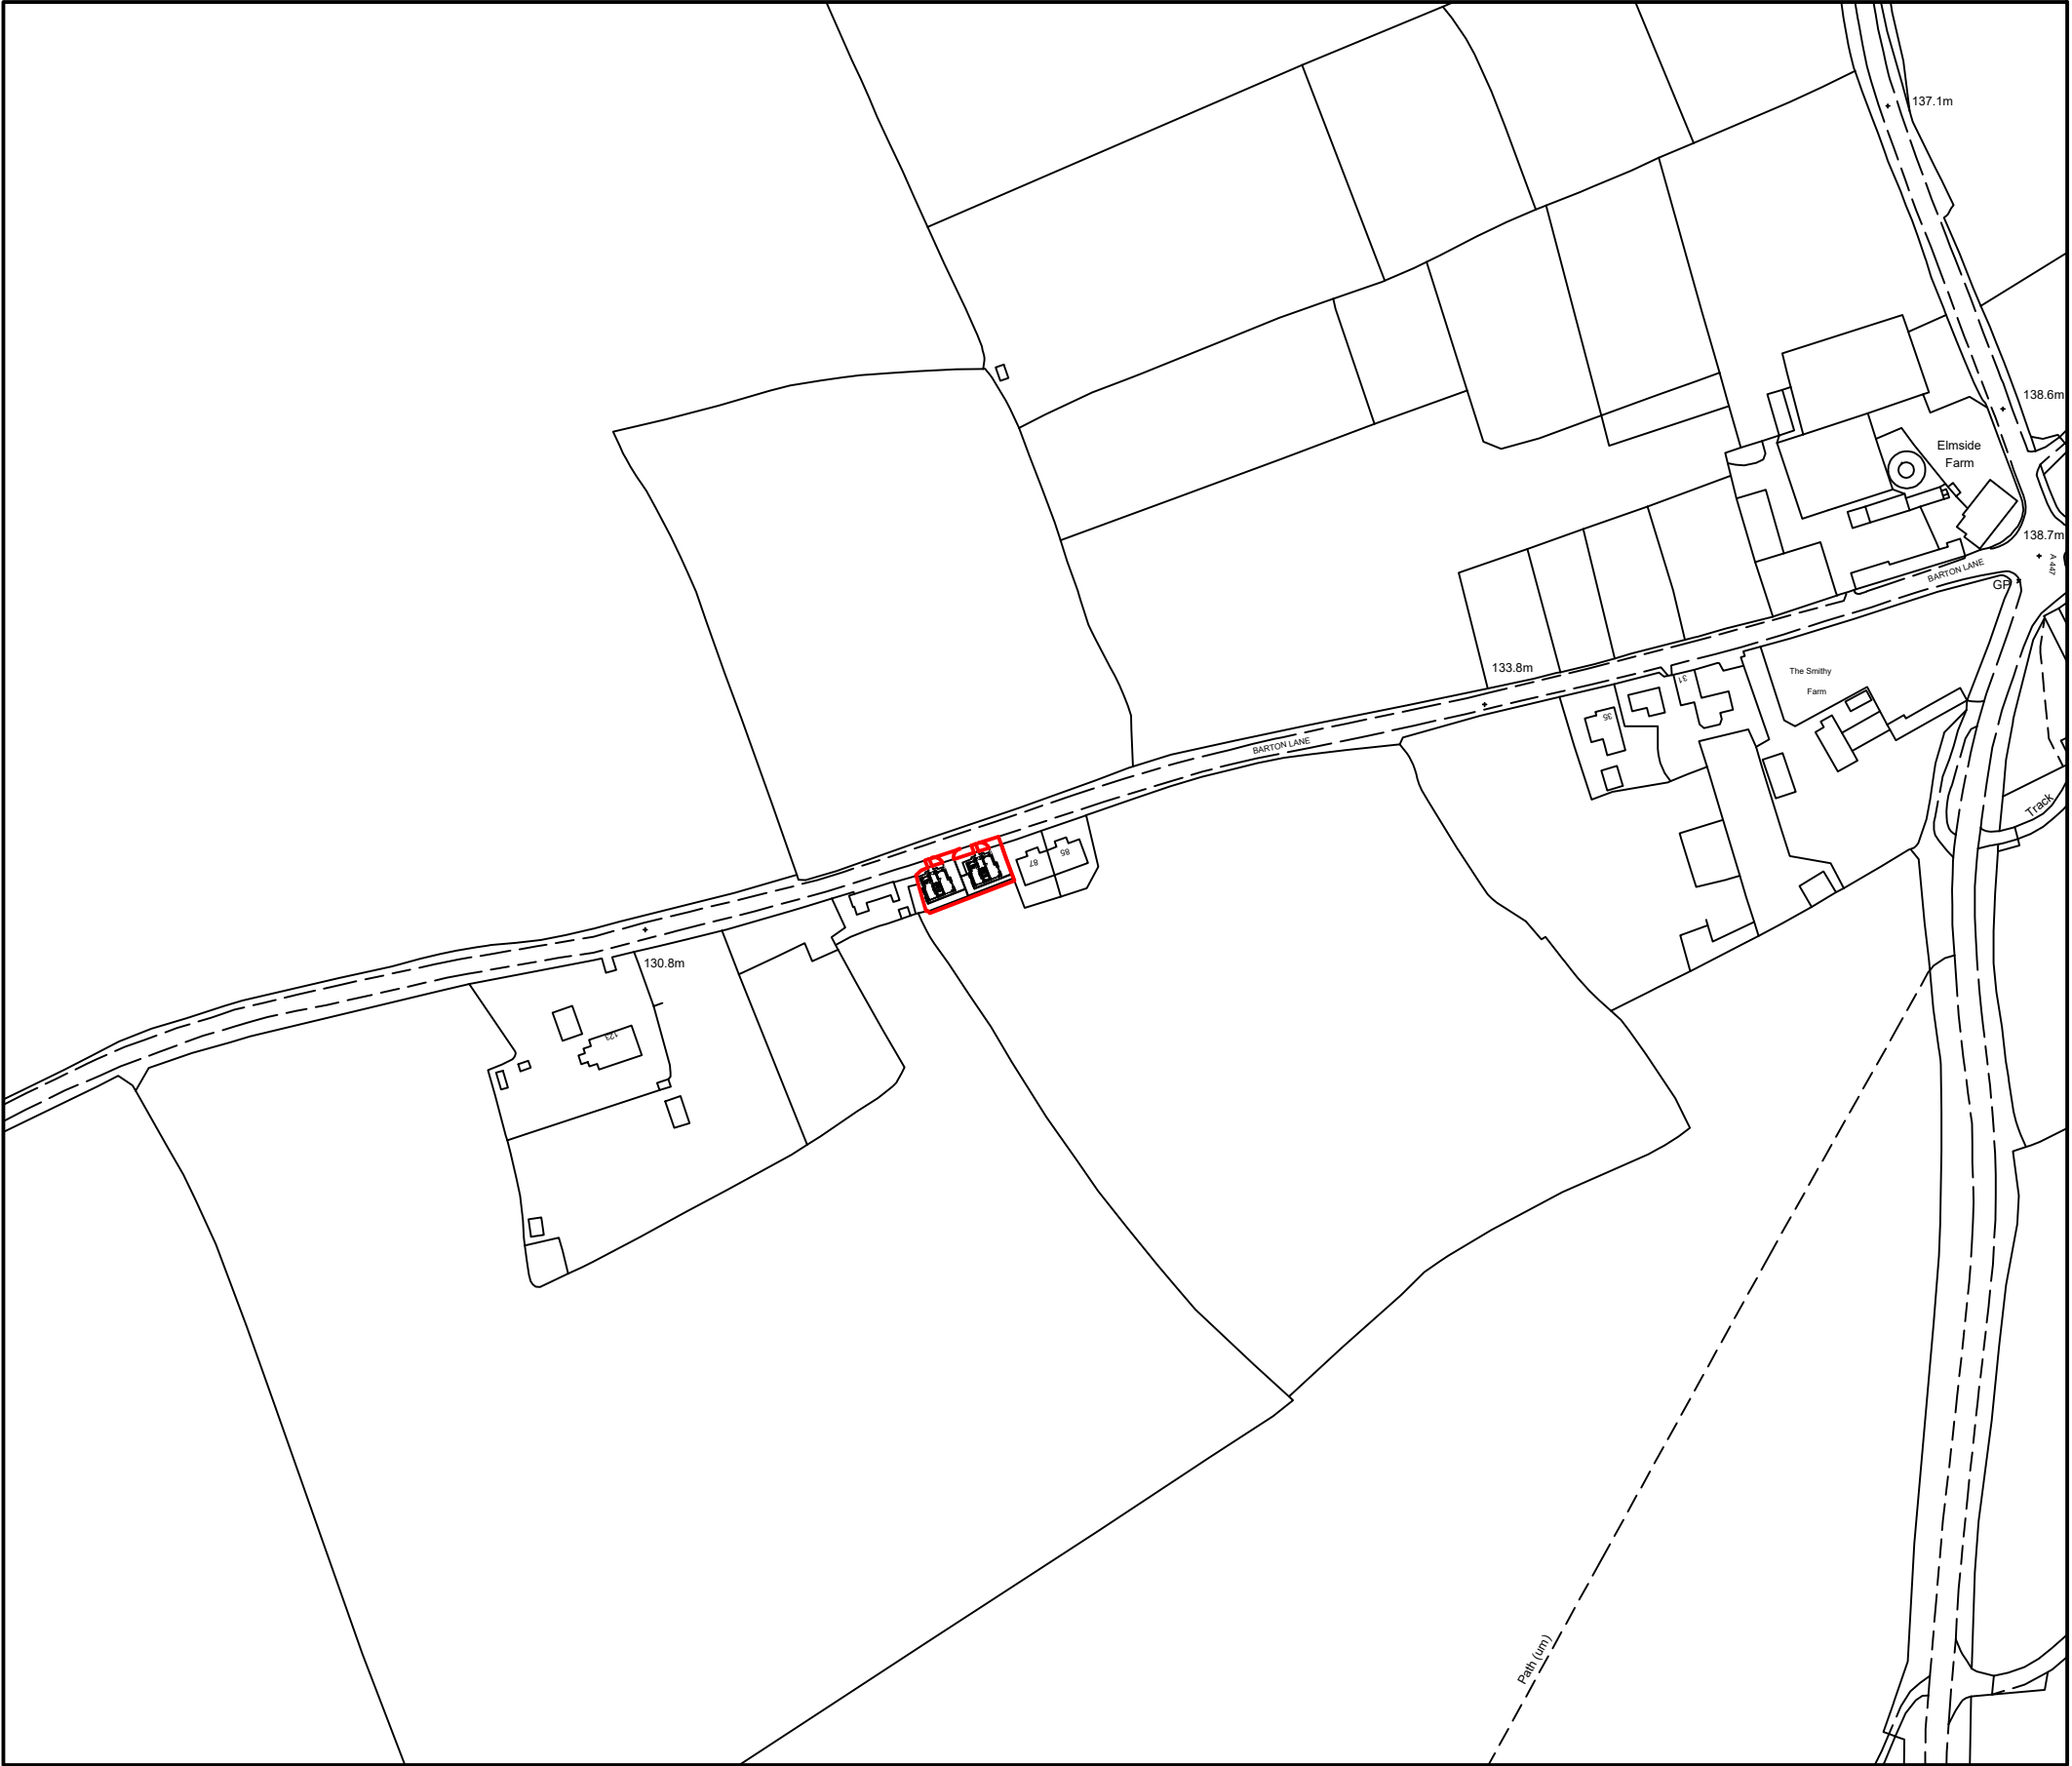

Location plan.
Scale 1:2500

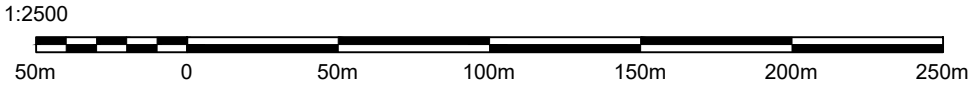

Project

87 Barton Road, Nailstone.

Drawn

Location plan.

Dwg no

631 / 225 / 06

Scale

1:2500 @ A2

Date

May 25

Sheet

A

Drawn

PT

NOTE

USE ONLY DIMENSIONS SHOWN IN WINDOW

ALDER MILL

SHEEPY ROAD

WILTONSTONE

CV9 3AT

TEL 01827-716886

FAX 01827-716111