
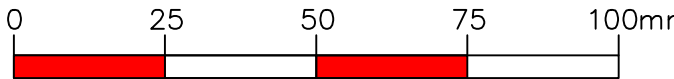


Mr & Mrs Warwick
12 Farneaway
Hinckley
Leicestershire LE10 0SN


Single Storey Side Extension to create
utility room and Garage.
New Porch & Boot Room

Block plan &
Location map

1 : 1250
1 : 500
2025-14-01

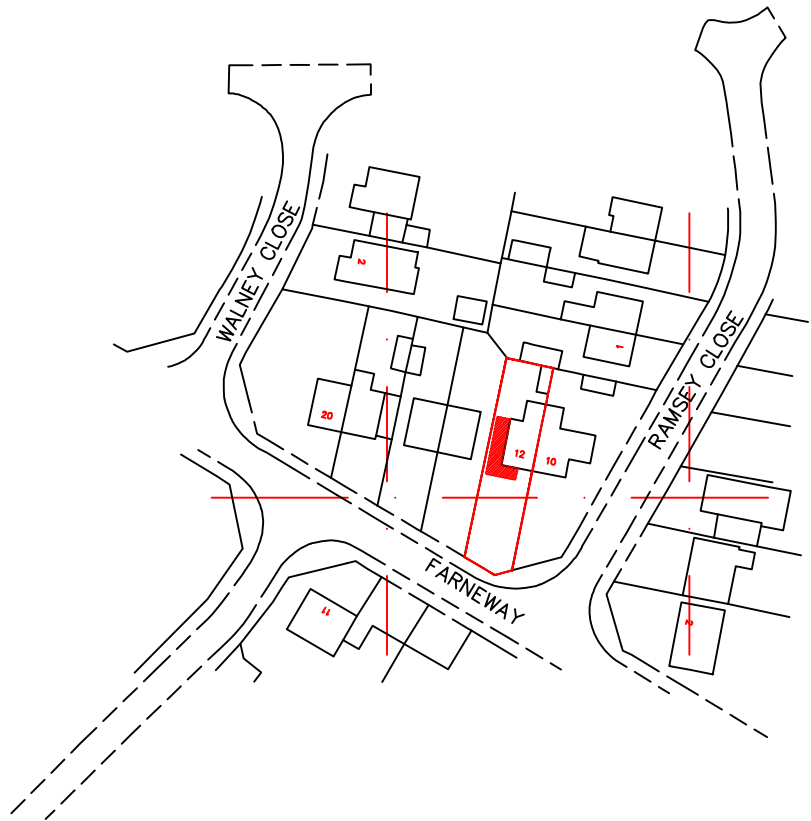

LOCATION MAP
scale 1:1250

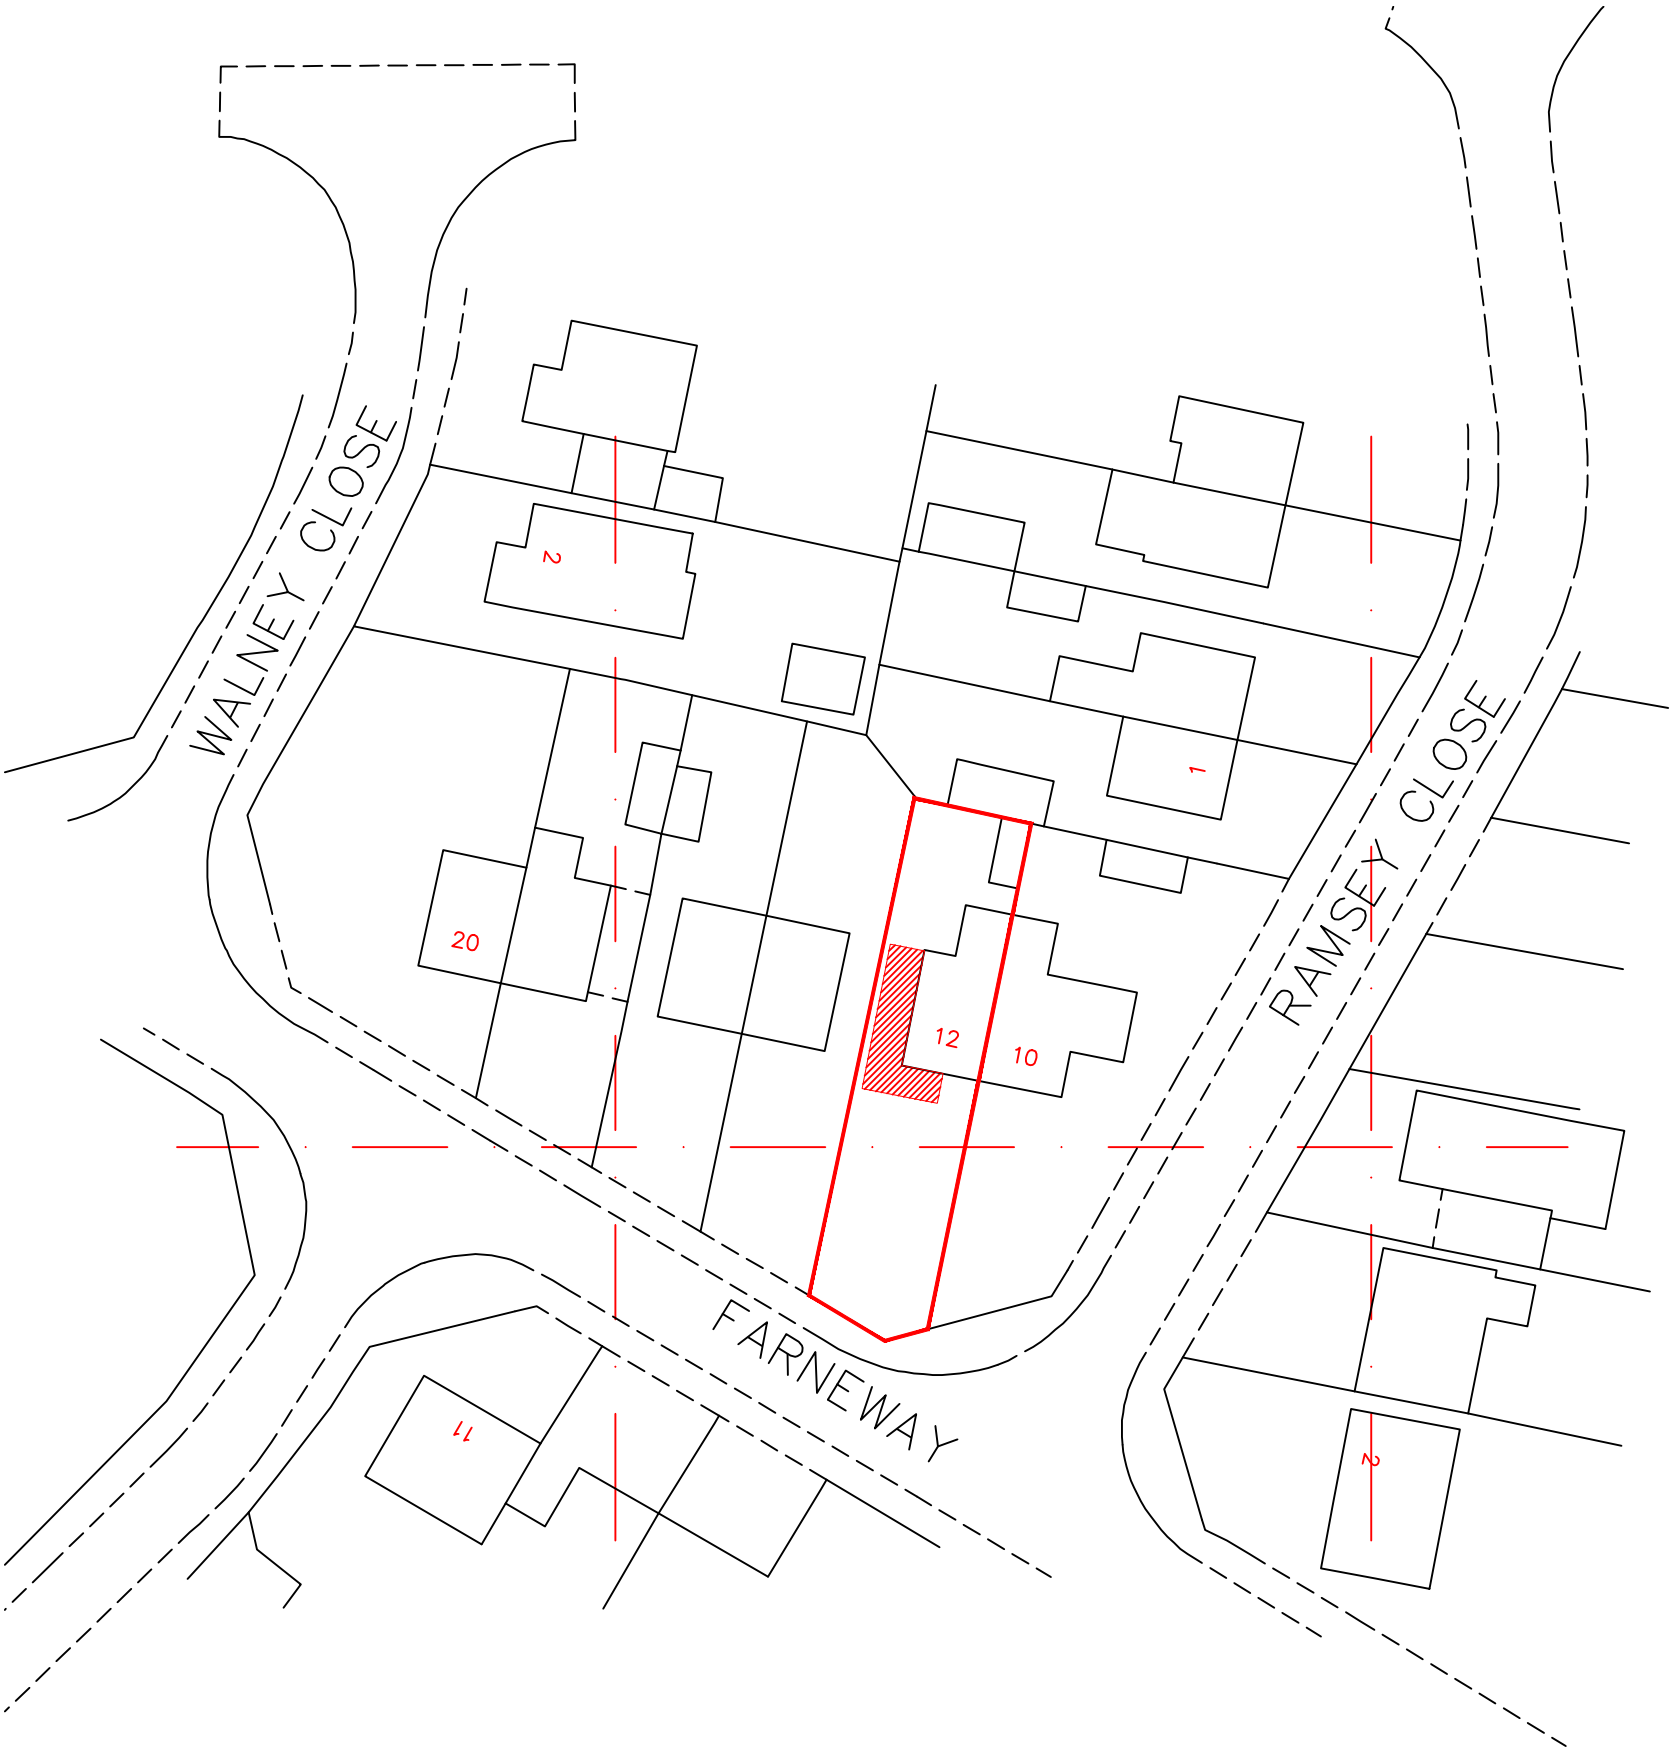

BLOCK PLAN
scale 1:500