


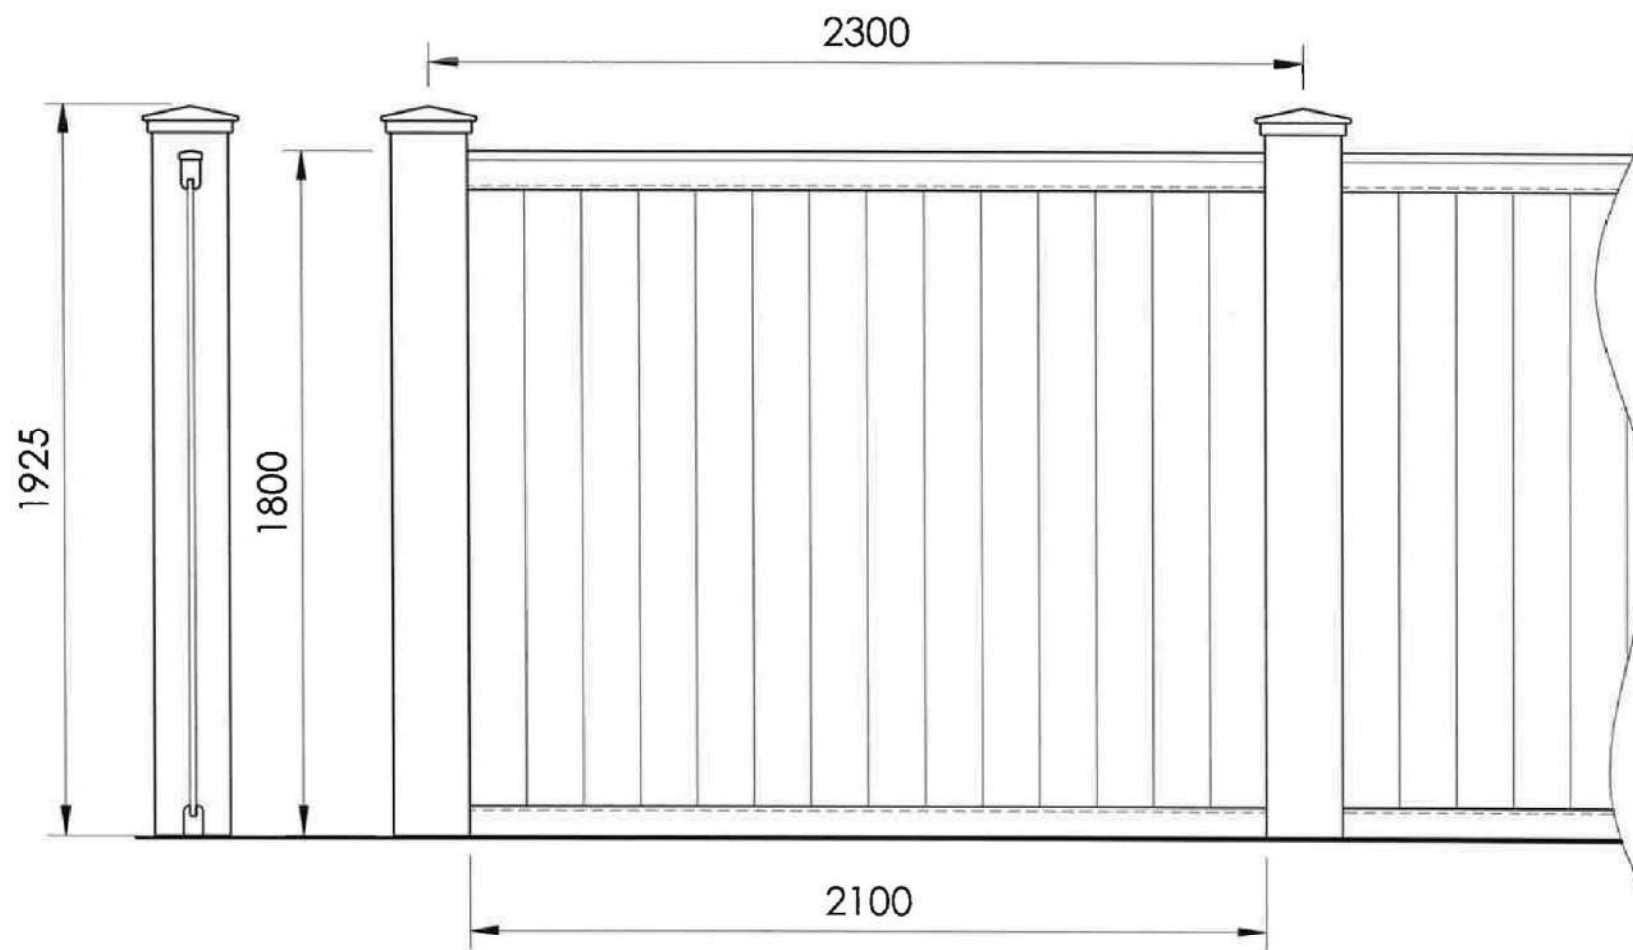

Development	Date	
Standard Sketch Detail	Jan 13	
Drawing Title	Scale	
Proposed Boundary Detail Decorative Screen Timber Fence Detail	1:20	
	Drawn	
	PMG	
	Dwg Ref	
	SD-9-04	