



1. THIS DRAWING IS NOT TO BE SCALED FOR CONSTRUCTION PURPOSES.
2. THE CONTRACTOR SHALL CHECK ALL DIMENSIONS AND LEVELS ON SITE.

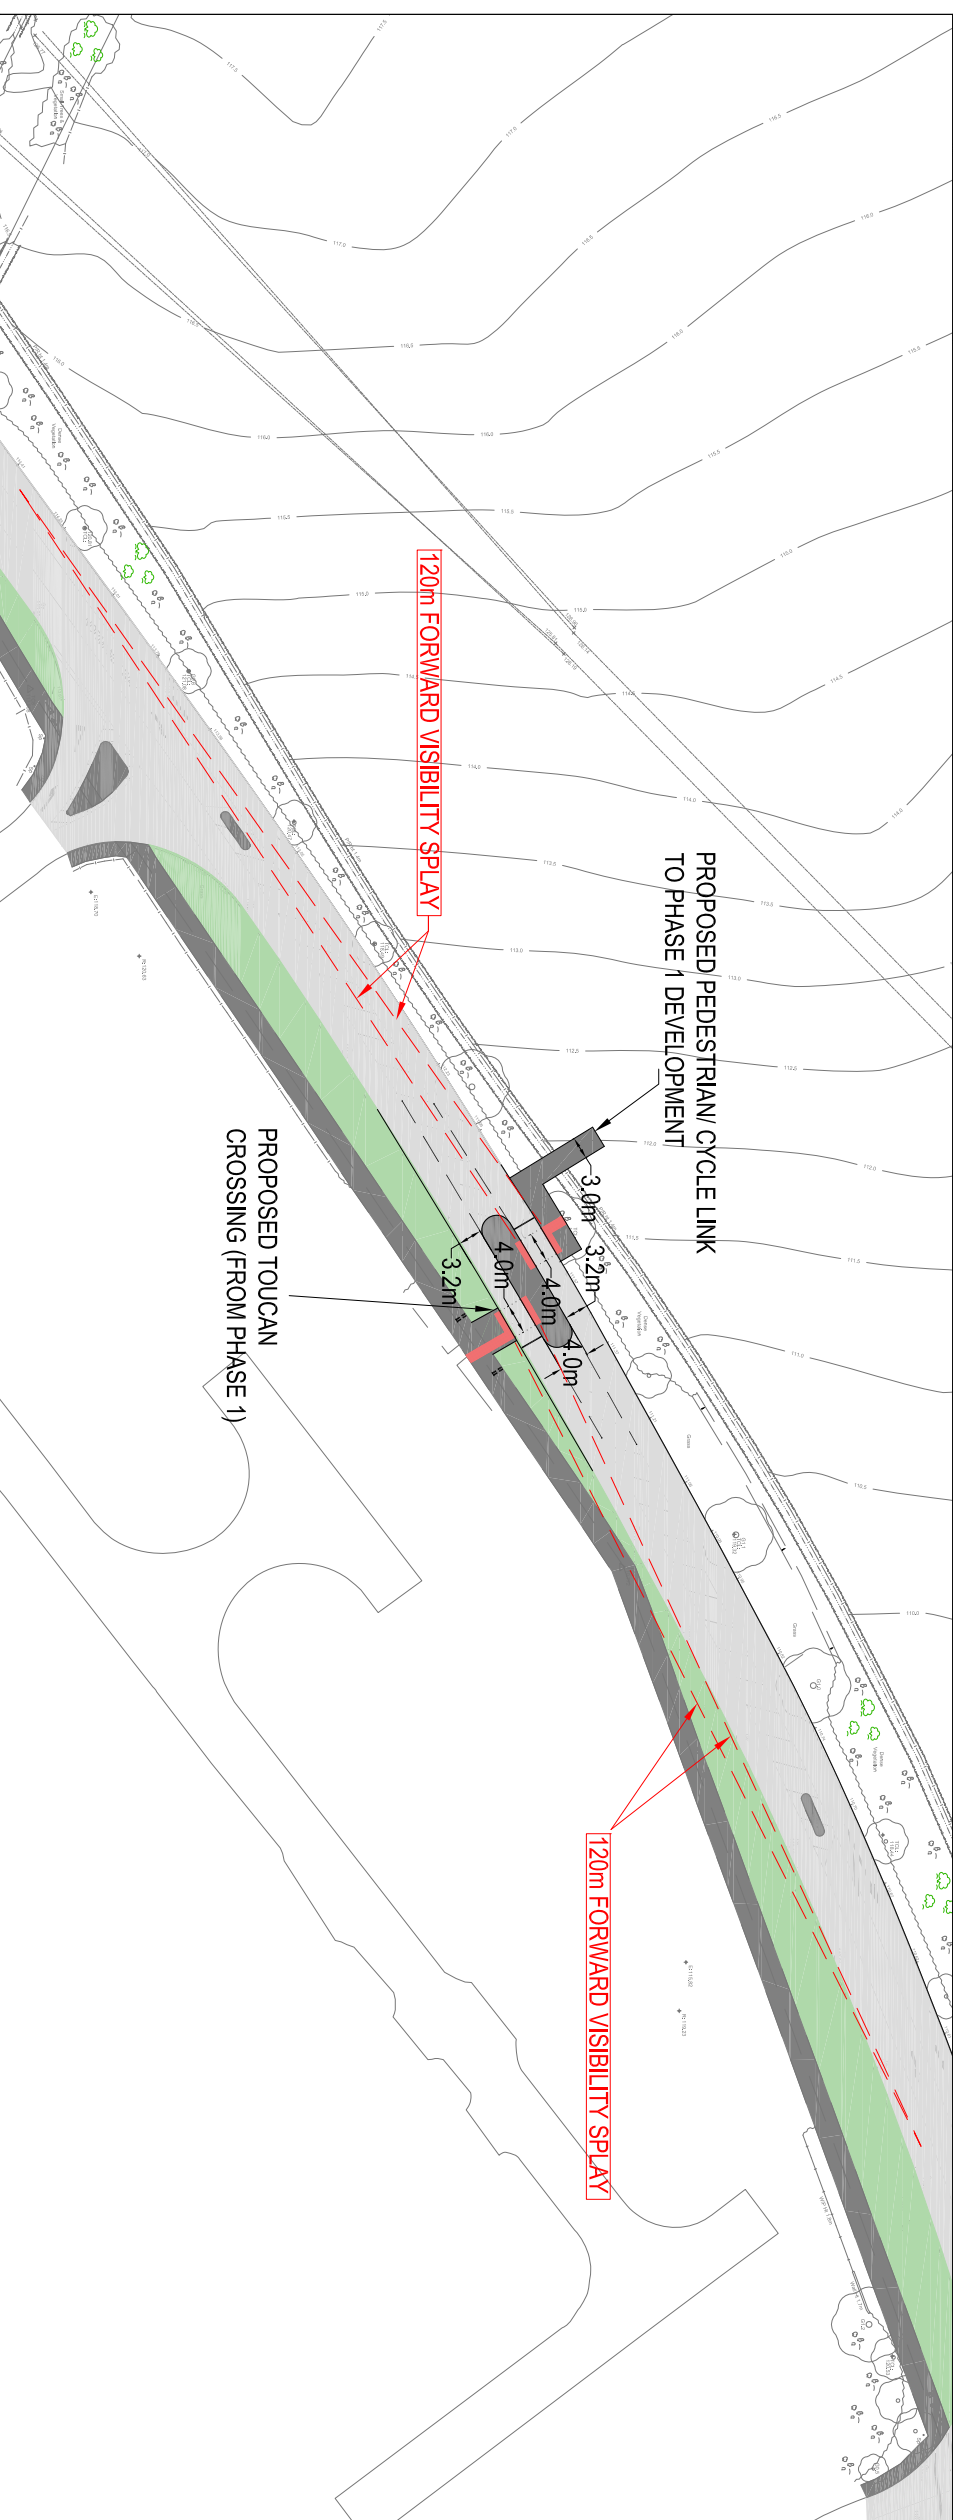

REV	DESCRIPTION	DATE	BY	AUTH
H	DRAWING UPDATED FOLLOWING LHA CONSULTATION RESPONSE	15.07.25	JP	MF
G	DRAWING UPDATED FOLLOWING STAGE 1 RSA	28.05.25	JP	MF
F	DRAWING UPDATED TO SHOW ALL DIMENSIONS IN LINE WITH DMBB	15.05.25	JP	MF
E	DRAWING UPDATED TO SHOW PROPOSED PEDESTRIAN CROSSING PROVISION	25.07.24	JP	MF
D	DESIGN UPDATED TO ACCOMMODATE CLIENT REQUIREMENTS	21.02.24	JP	GM
C	MINOR CHANGES TO LAYOUT	18.10.23	CR	JP
B	MINOR CHANGES TO LAYOUT	16.10.23	CR	JP
A	MINOR CHANGES TO LAYOUT	13.07.23	JC	GM

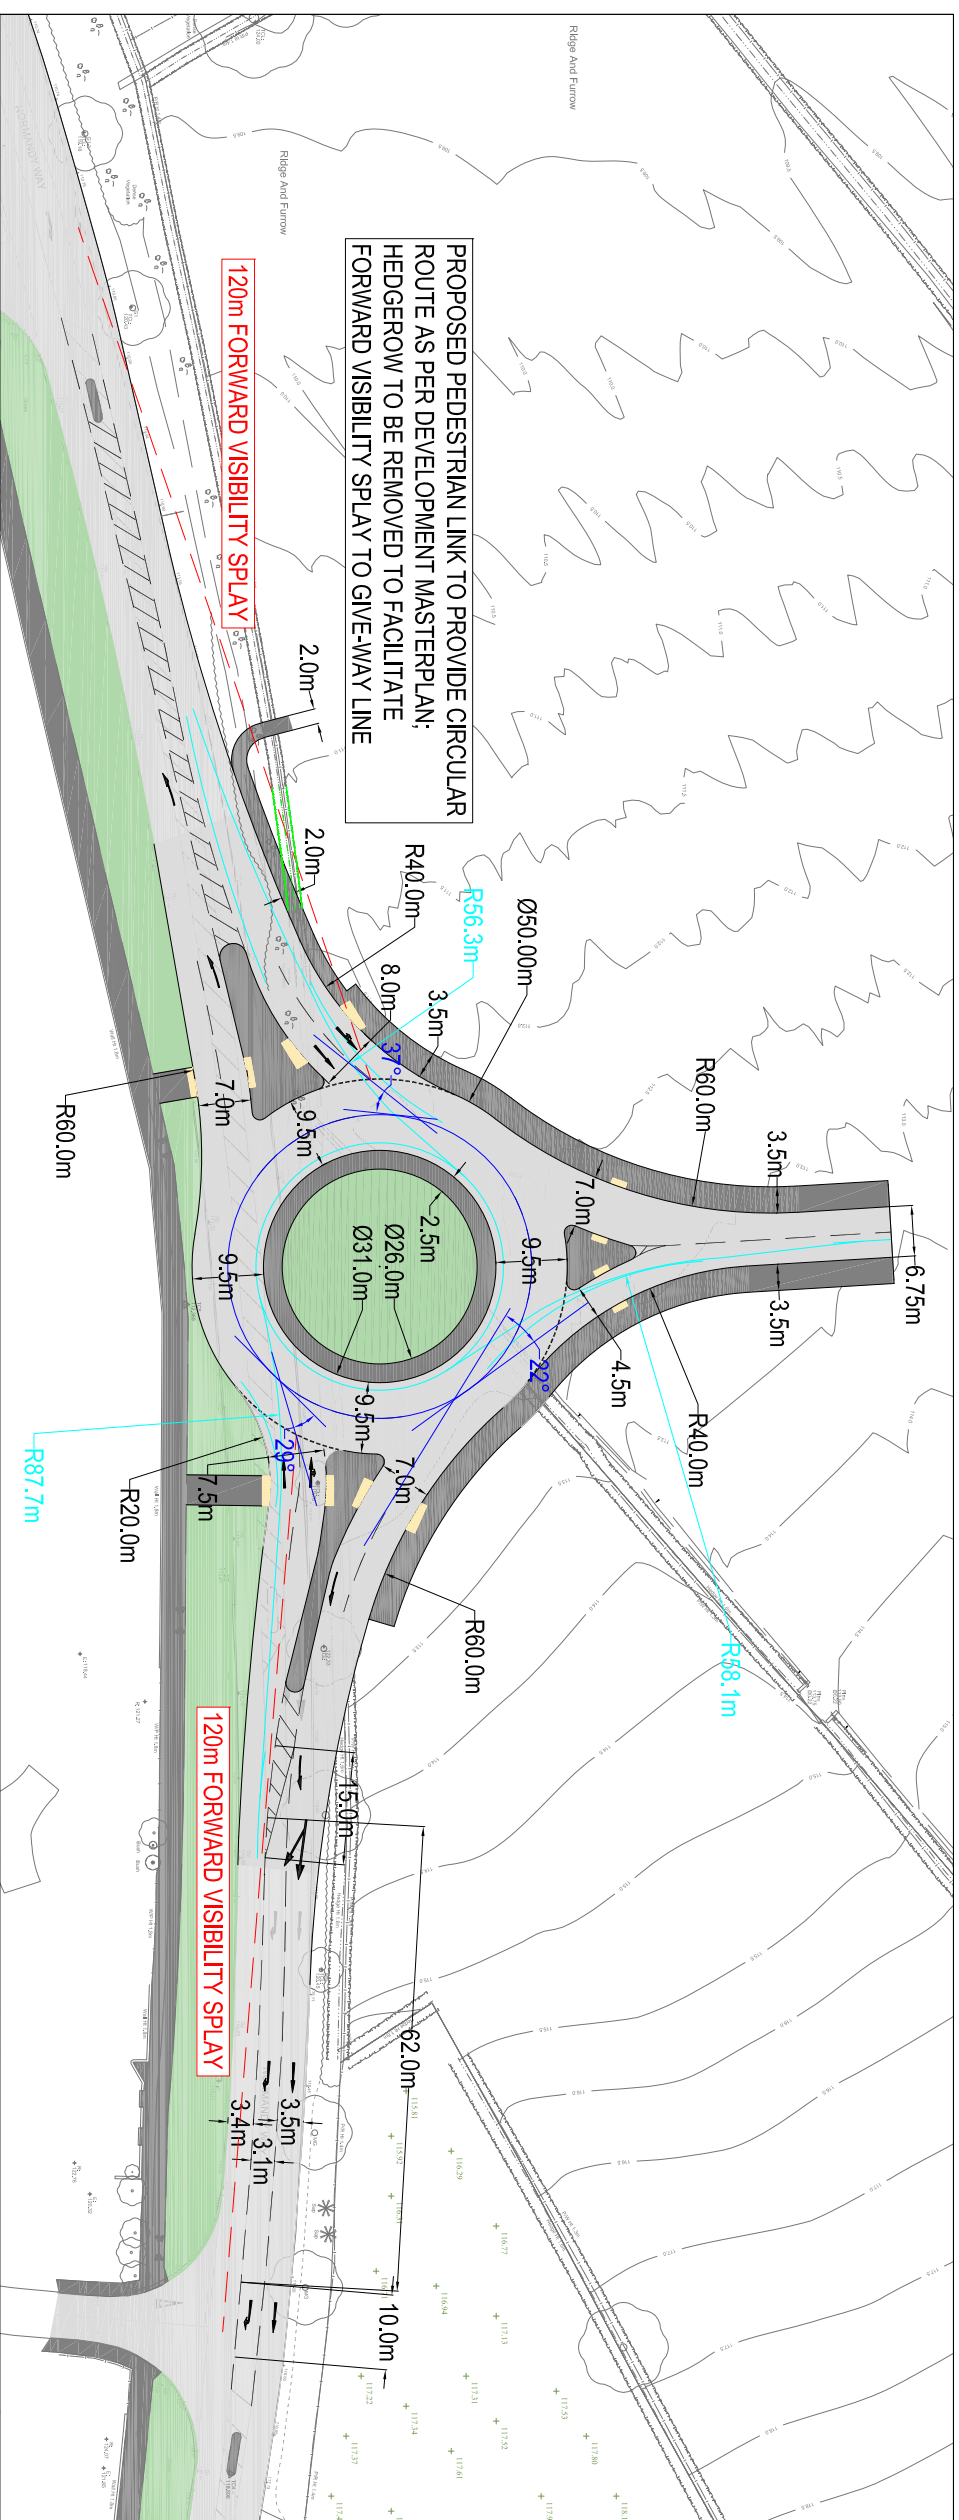

Hub Transport Planning Ltd
Floor 1B
4 Temple Row
Birmingham
B2 5HG
T : 0121 454 5530

CLIENT
RICHBOROUGH

PROJECT
NORTH HINCKLEY
PHASE 2

TITLE
PROPOSED SITE ACCESS LAYOUT

DRAWING	AUTHORISED	SCALE	SHEET SIZE	DATE
ML	JC	1:1000	A3	12.06.23
PROJECT NO.		DRAWING NO.		
T23548		001		REV H