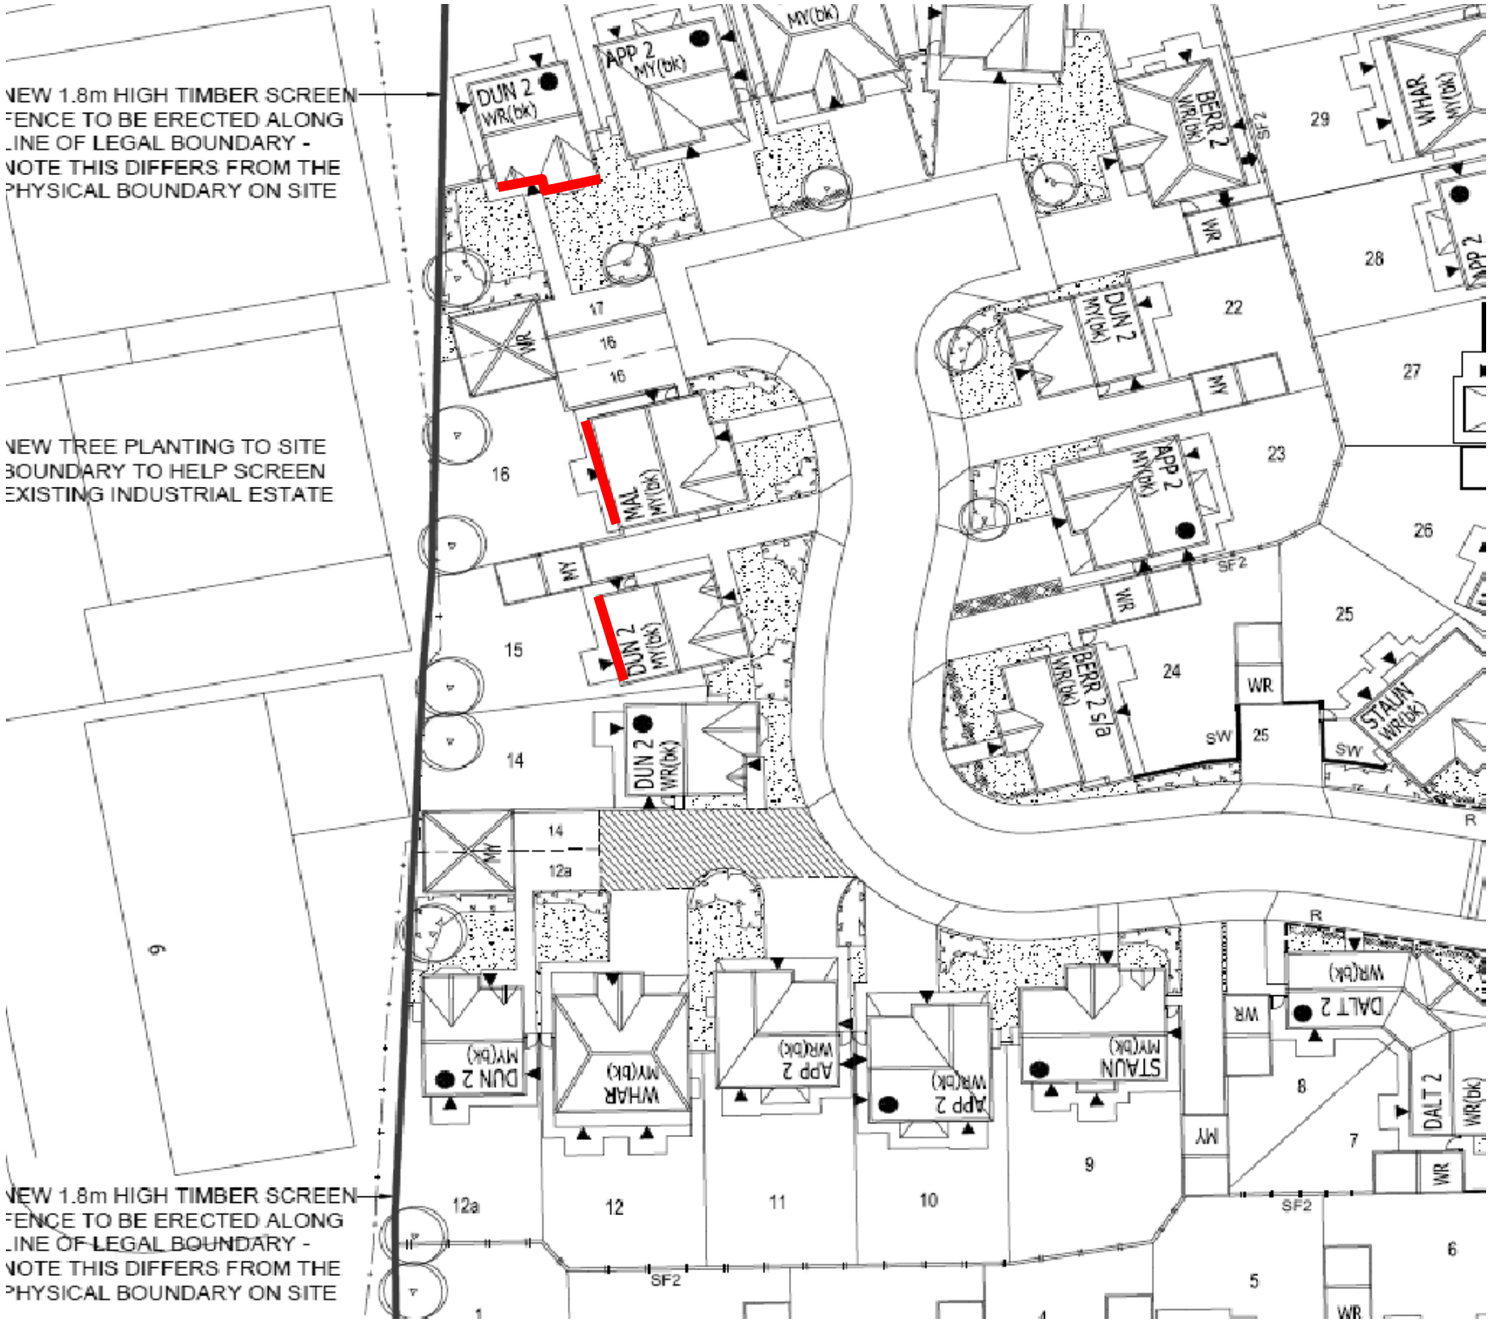


Key:

- Elevations with mechanical ventilation for bedrooms

HEPWORTH ACOUSTICS

Title: Figure 2: Proposed mechanical ventilation

Project: 21195