NO DIMENSIONS TO BE SCALED FROM THIS DRAWING

KEY

- Proposal
- Adjacent site in same ownership

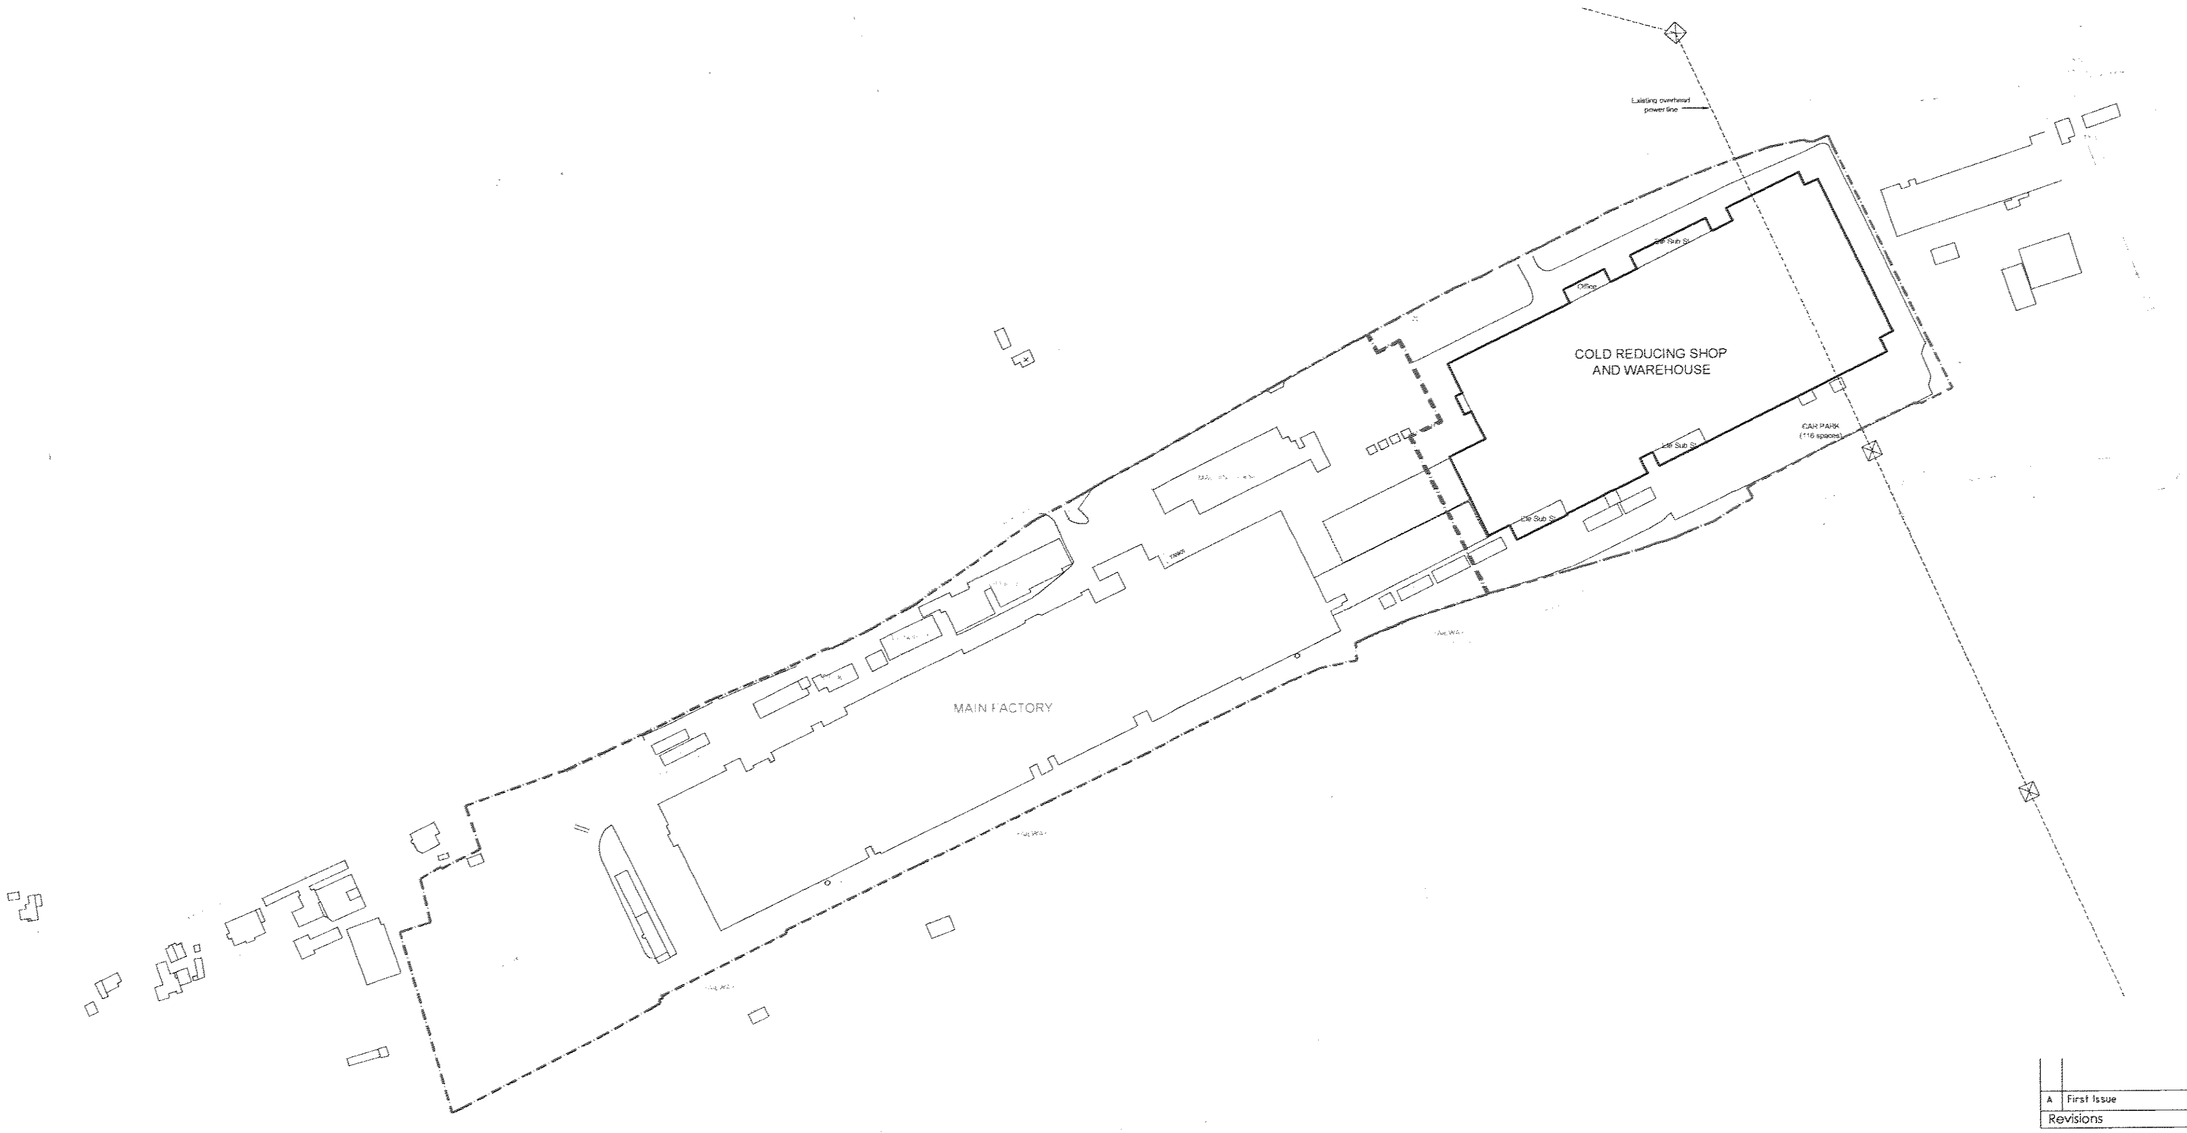

LOCATION PLAN

DEVELOPMENT SERVICES
25 FEB 2008
RECEIVED

A	First Issue	23.08.07	RYL	RC
Revisions		Date	Drawn	Chk'd

Client
Crown Crest (Leicester) Plc

Architects
Consulting Engineers
Project Managers
Surveyors
PICK EVERARD
Halford House
Charles Street
Leicester
LE1 1HA
Phone 0116 273 4400
Fax 0116 223 4411/22/33
consultants@pickeverard.co.uk
www.pickeverard.co.uk

Project
Proposed Warehouse Development
Desford Lane, Kirby Muxloe

Drawing Title
Location Plan

Status
FOR PLANNING

Scale - unless otherwise stated
1:2500 at A2

Drawing Number
070182/A/007

Rev
A