PP00390375

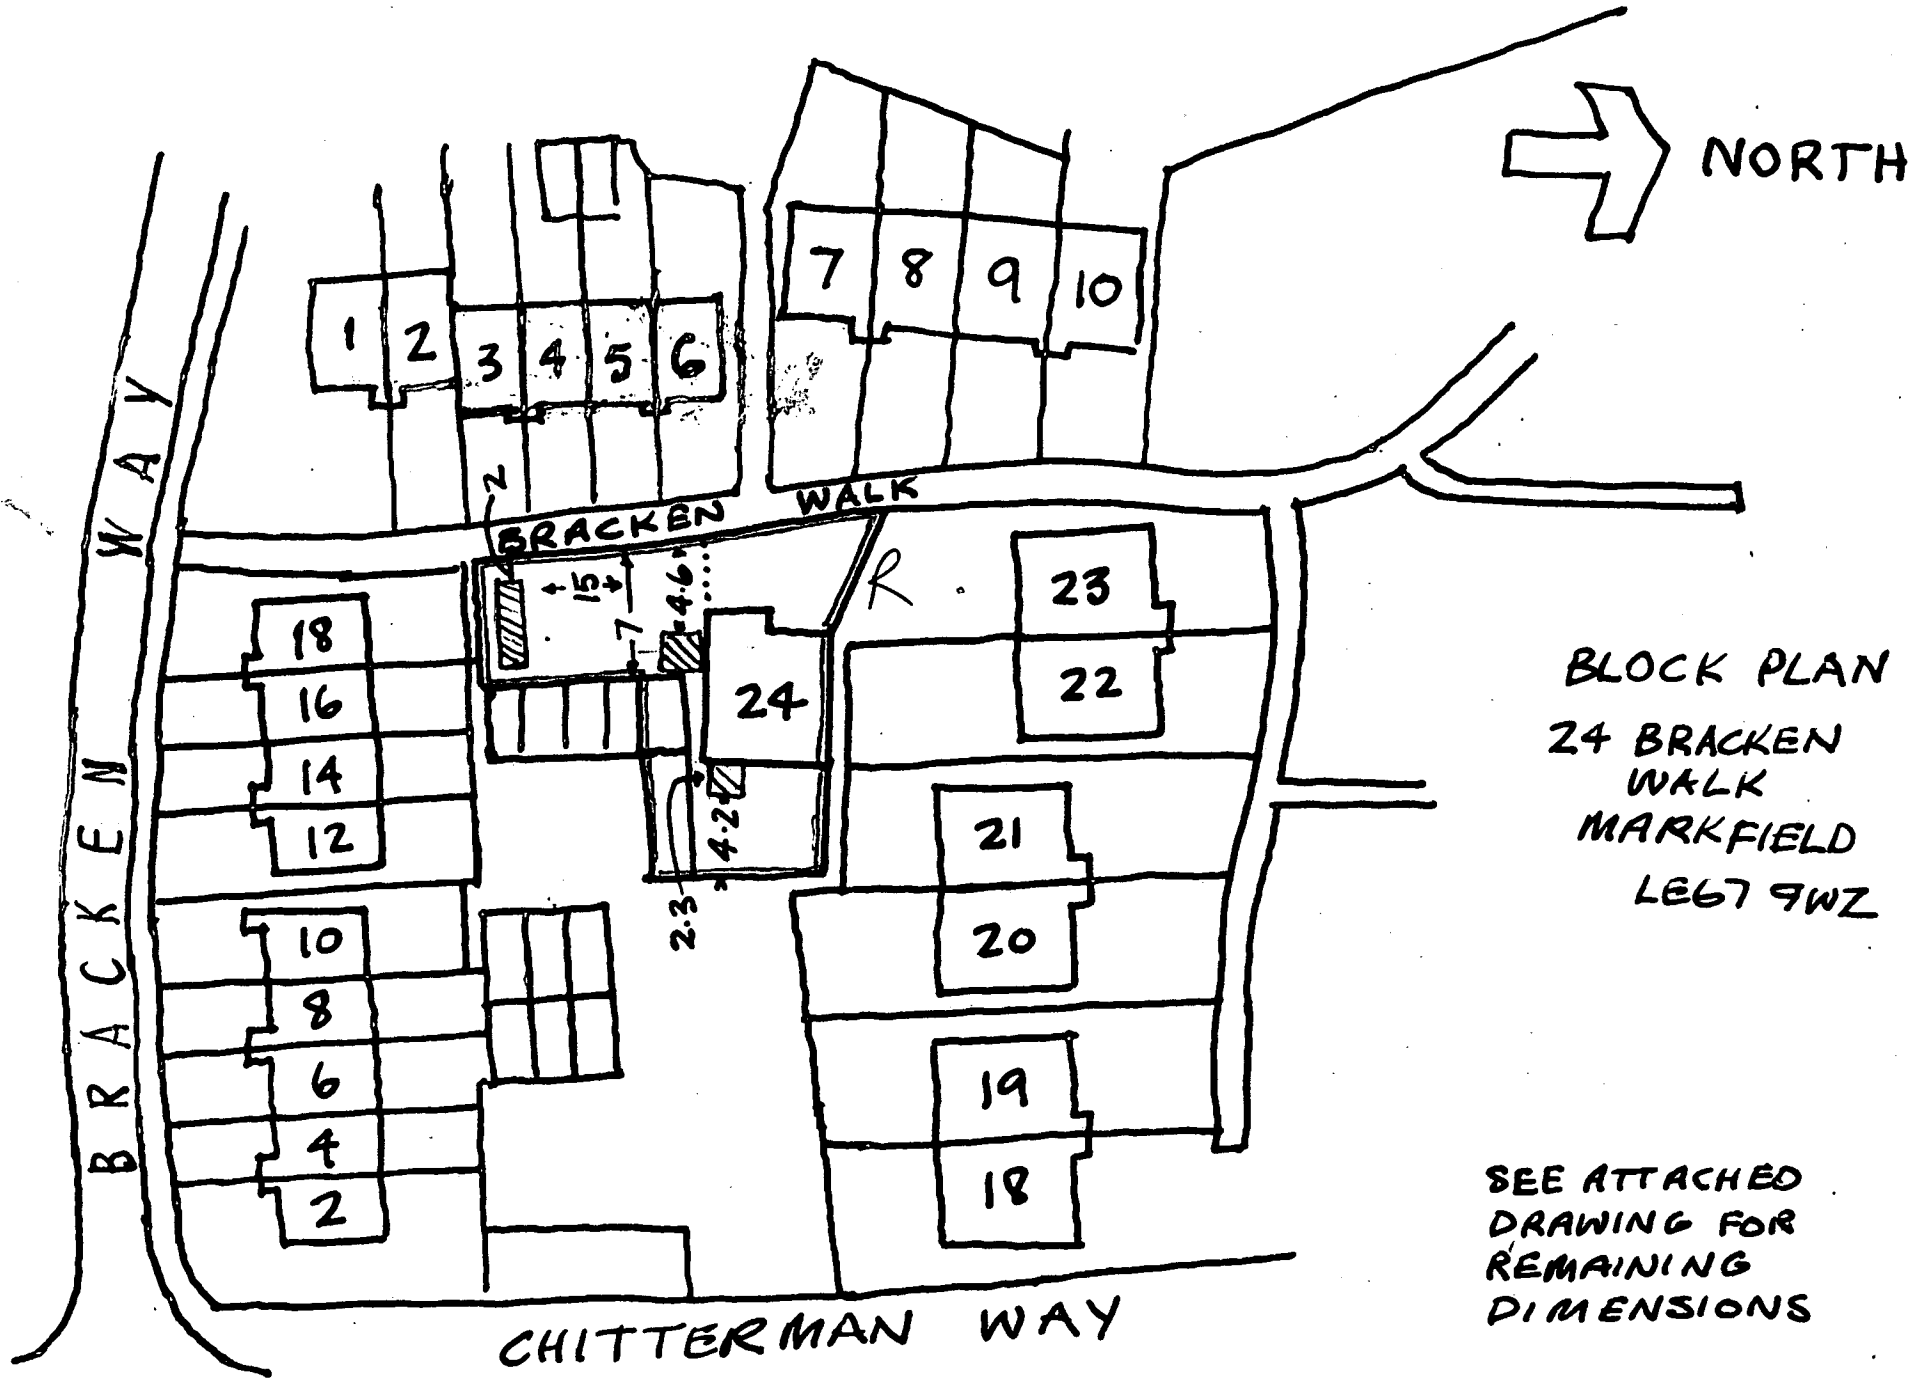

BLOCK PLAN

24 BRACKEN WALK
MARKFIELD
LE67 9WZ

SEE ATTACHED DRAWING FOR REMAINING DIMENSIONS