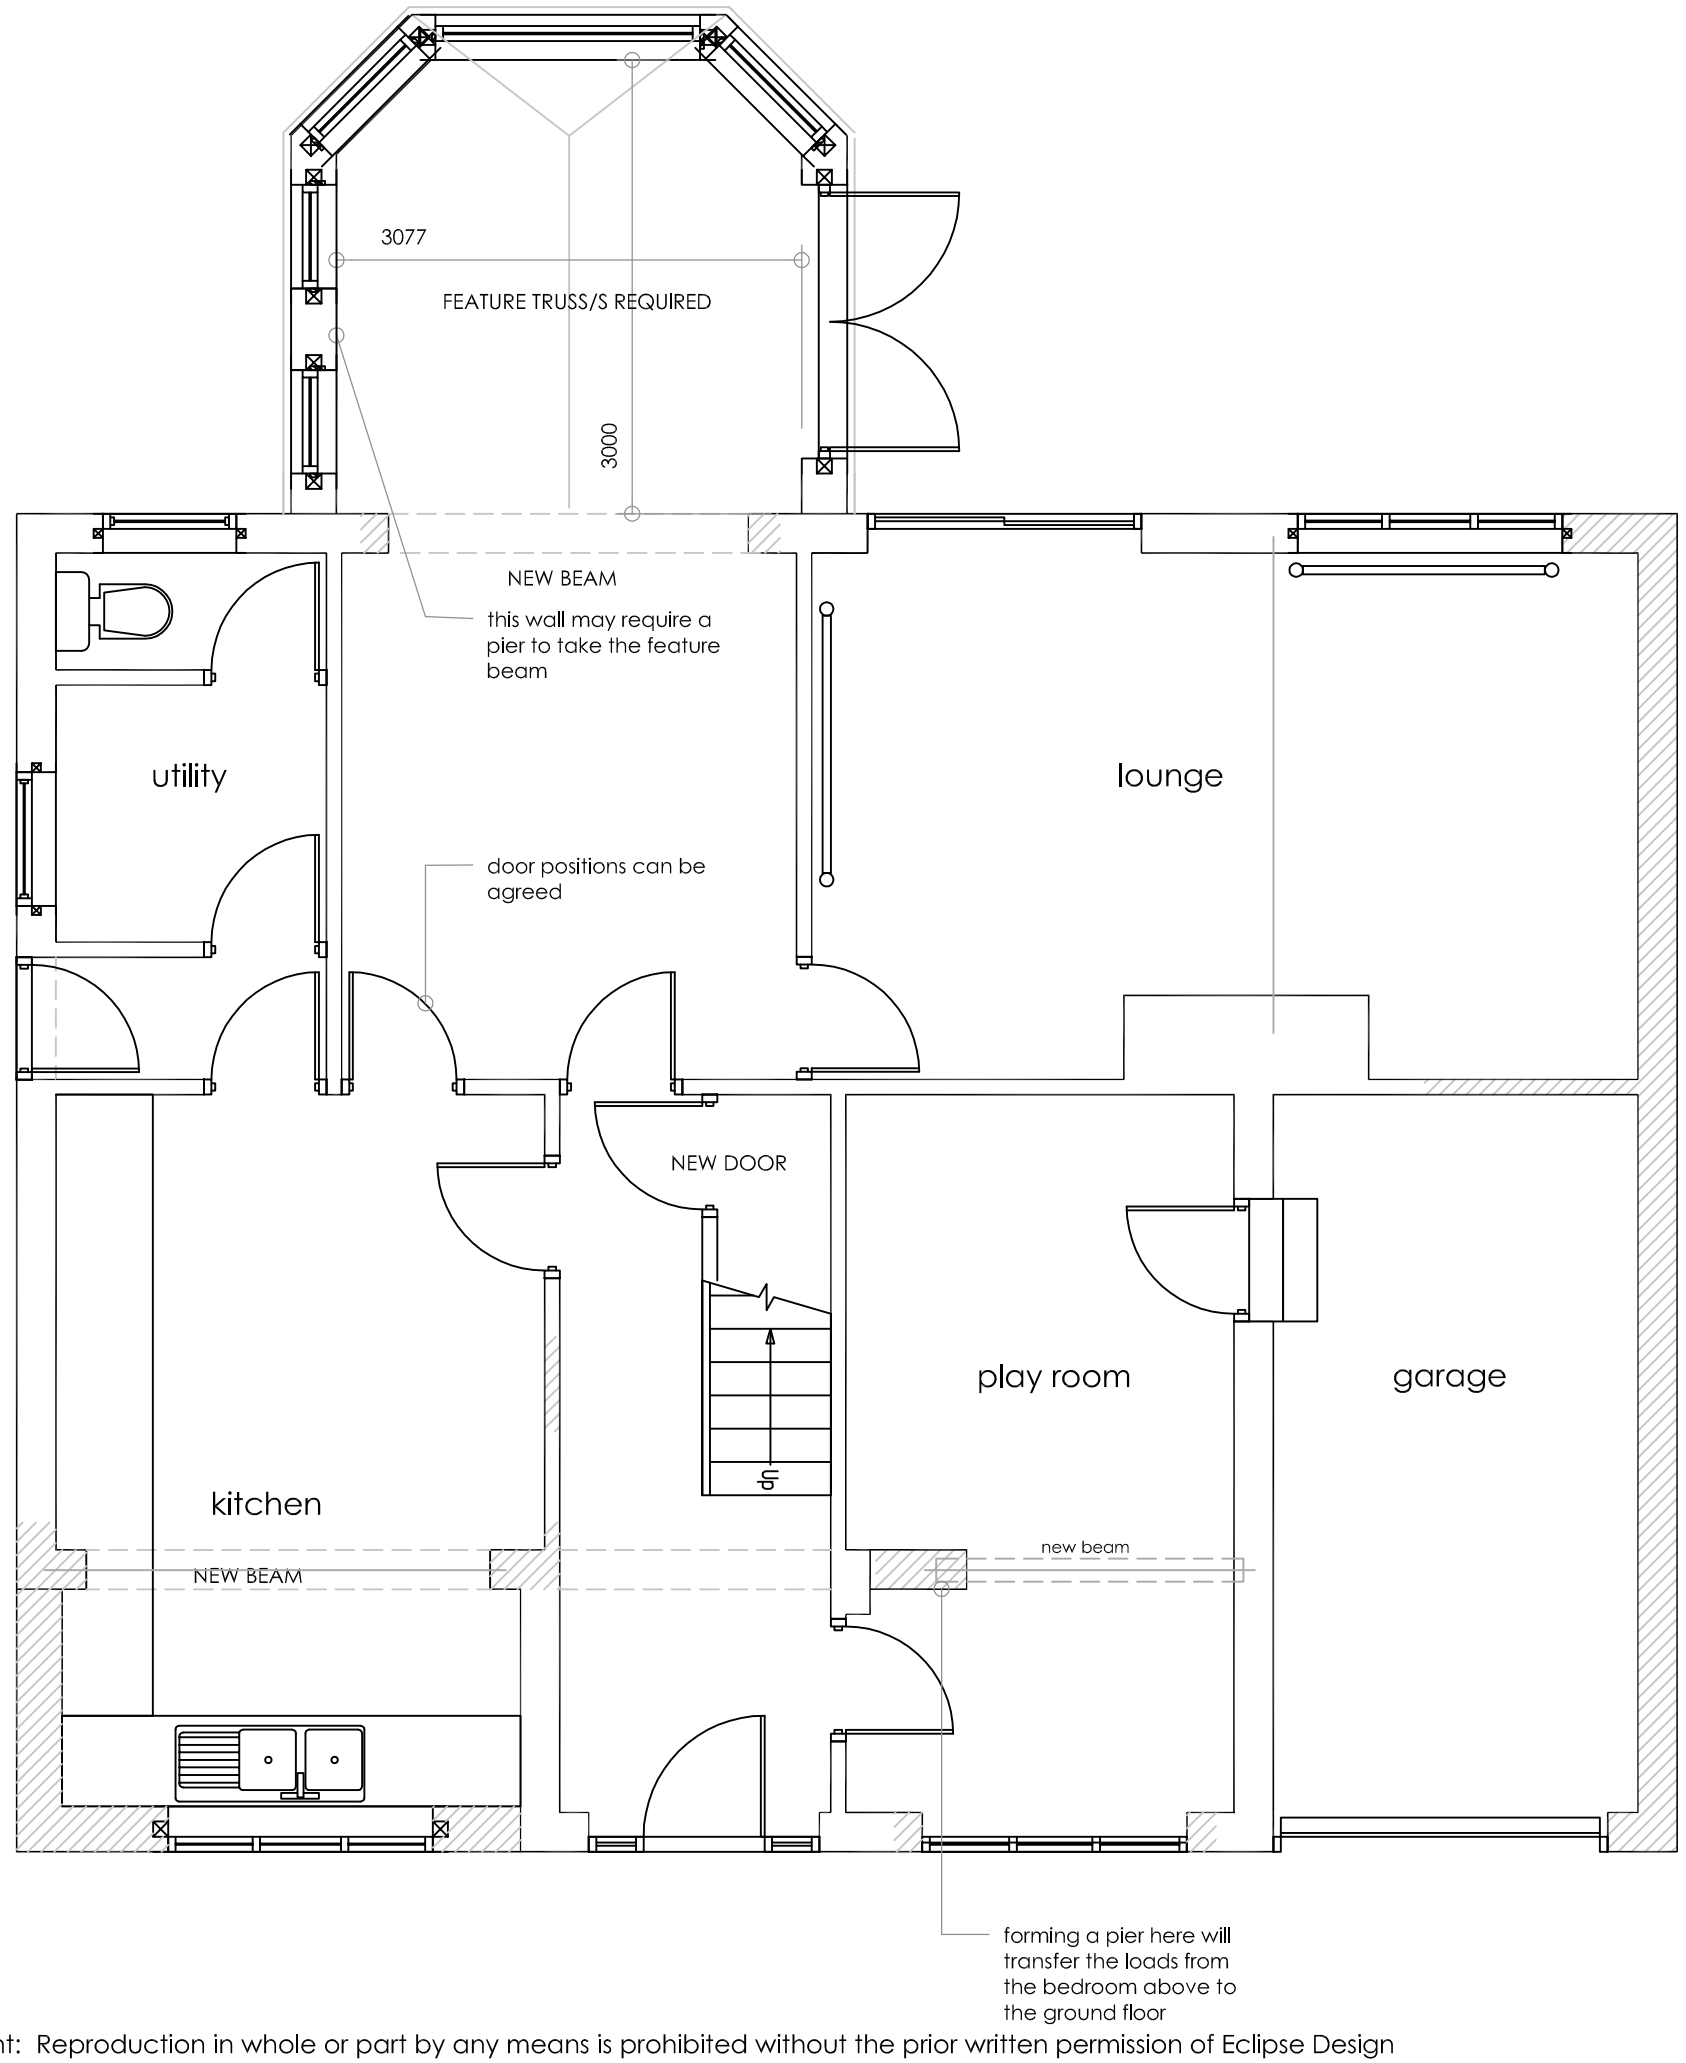

General Notes

HEALTH AND SAFETY INFORMATION

	Details	Initial Date
Asbestos Survey		
Structural\Lifting & Handling		
Site Survey		
Access & Egress\Compound		
Hazards Identified		

Any omission from the drawings is to be included in the estimate as if all were complete, and no additional cost will be allowed. Everything required to complete the works that may be reasonably inferred from the drawings/standard specification/job specification shall be included in the Contractor's price, whether specifically described or not.

No.	Revision/Issue	Date
A	Revised layout to clients comments	06.12.07

Project Name and Address

MR/MRSBARLOW
23 Main Street

PROPOSED GROUND FLOOR

Project Description	Drawing No	Rev
. . .	PP/01	A
Date: JUNE 2007	.	
Scale: 1/50	Drawn By: VB	

t: 0870 4604758
w: www.eclipsedesignuk.net
E-mail: vbrown@eclipsedesignuk.net

Eclipse Design
Staunton Harold Hall
Melbourne Road
Staunton Harold
Ashby De La Zouch
Leicestershire
LE65 1RT

- Δ Planning Submission
- Δ Building Submission
- Δ Loft Conversions
- Δ Property Extensions
- Δ House Designs
- Δ Project Management

Professional Membership
MASI MCIOB

Eclipse Design

© Eclipse Design Copyright: Reproduction in whole or part by any means is prohibited without the prior written permission of Eclipse Design