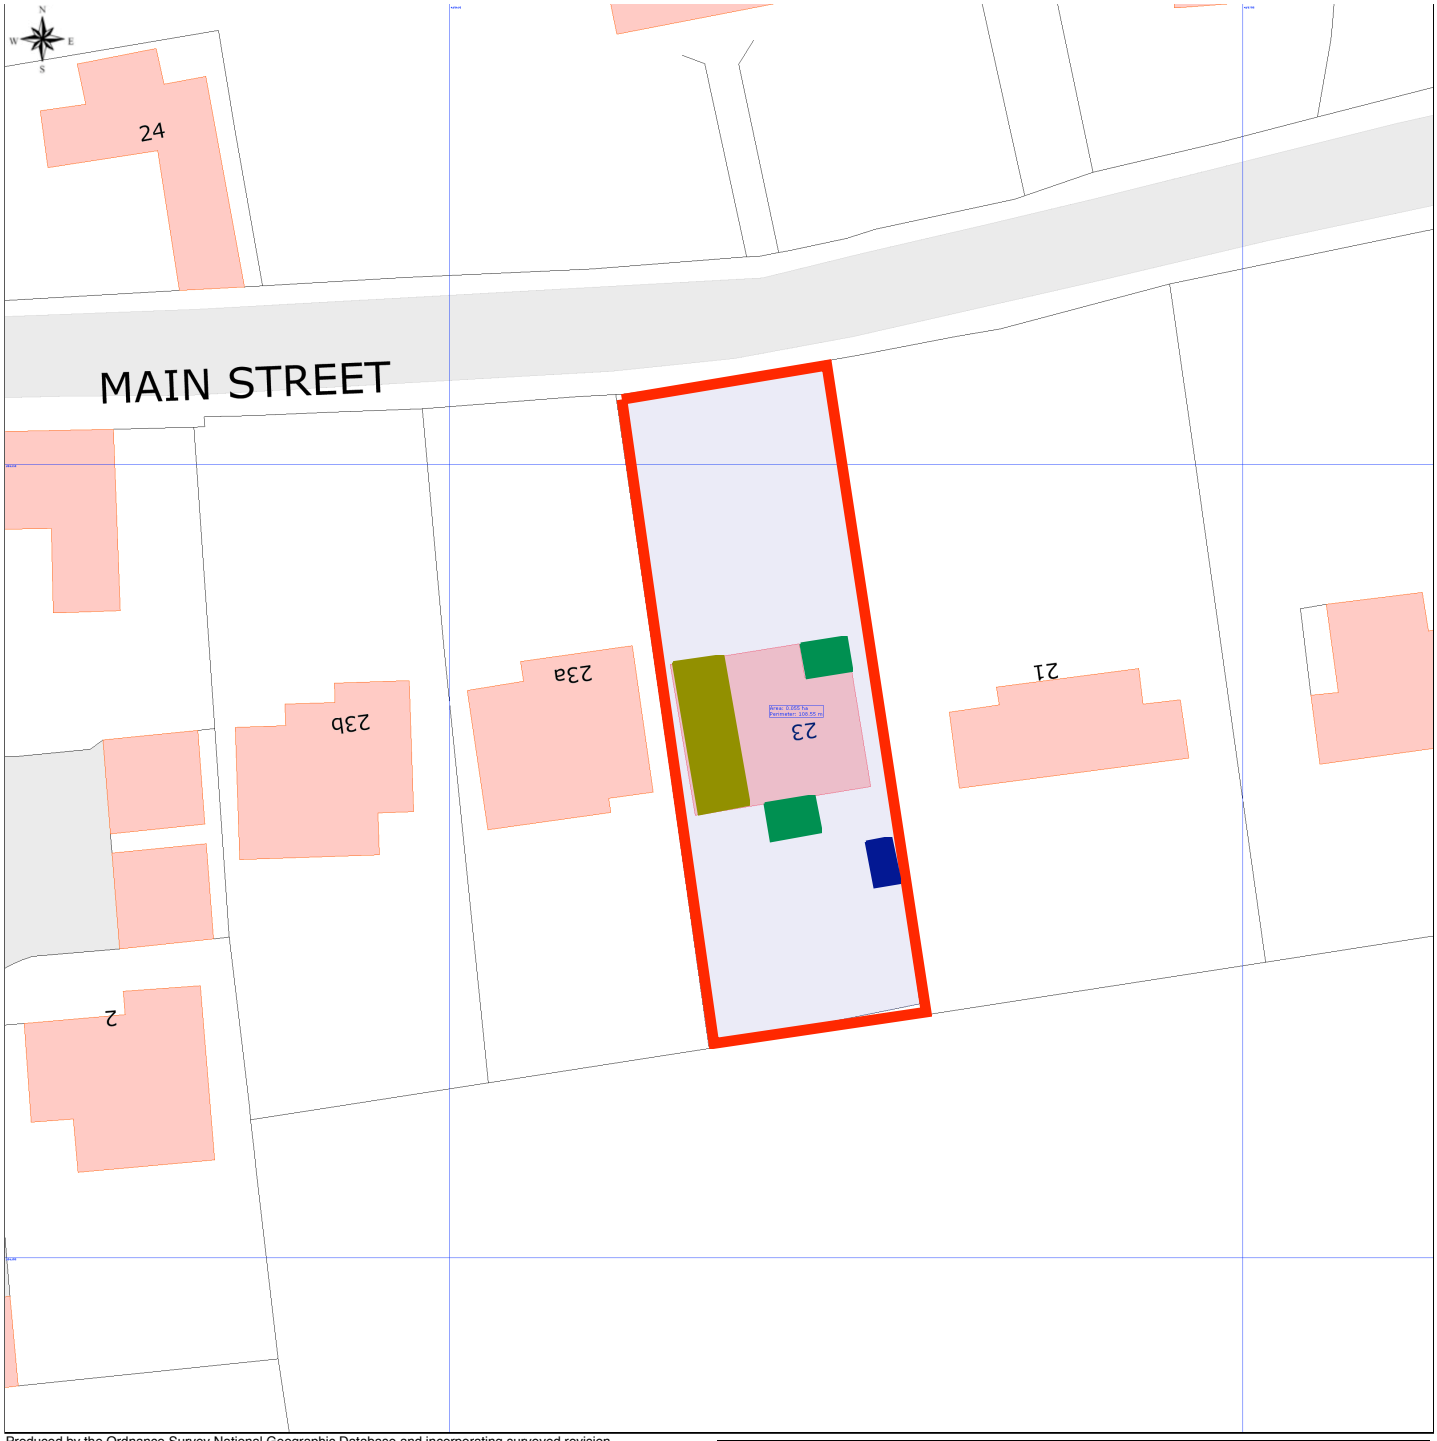

Produced by the Ordnance Survey National Geographic Database and incorporating surveyed revision available at the date of production.
Reproduction in whole or in part is prohibited without the prior permission of Ordnance Survey.
The representation of a road, track or path is no evidence of a right of way.
The representation of features as lines is no evidence of a property boundary.

10m 20m 30m 40m

Scale 1:500

Smile on my mac

Denotes existing fuel tank postion

Denotes 2 storey extension

Denotes single storey extension/s

Prepared by: V Brown

22/02/2008