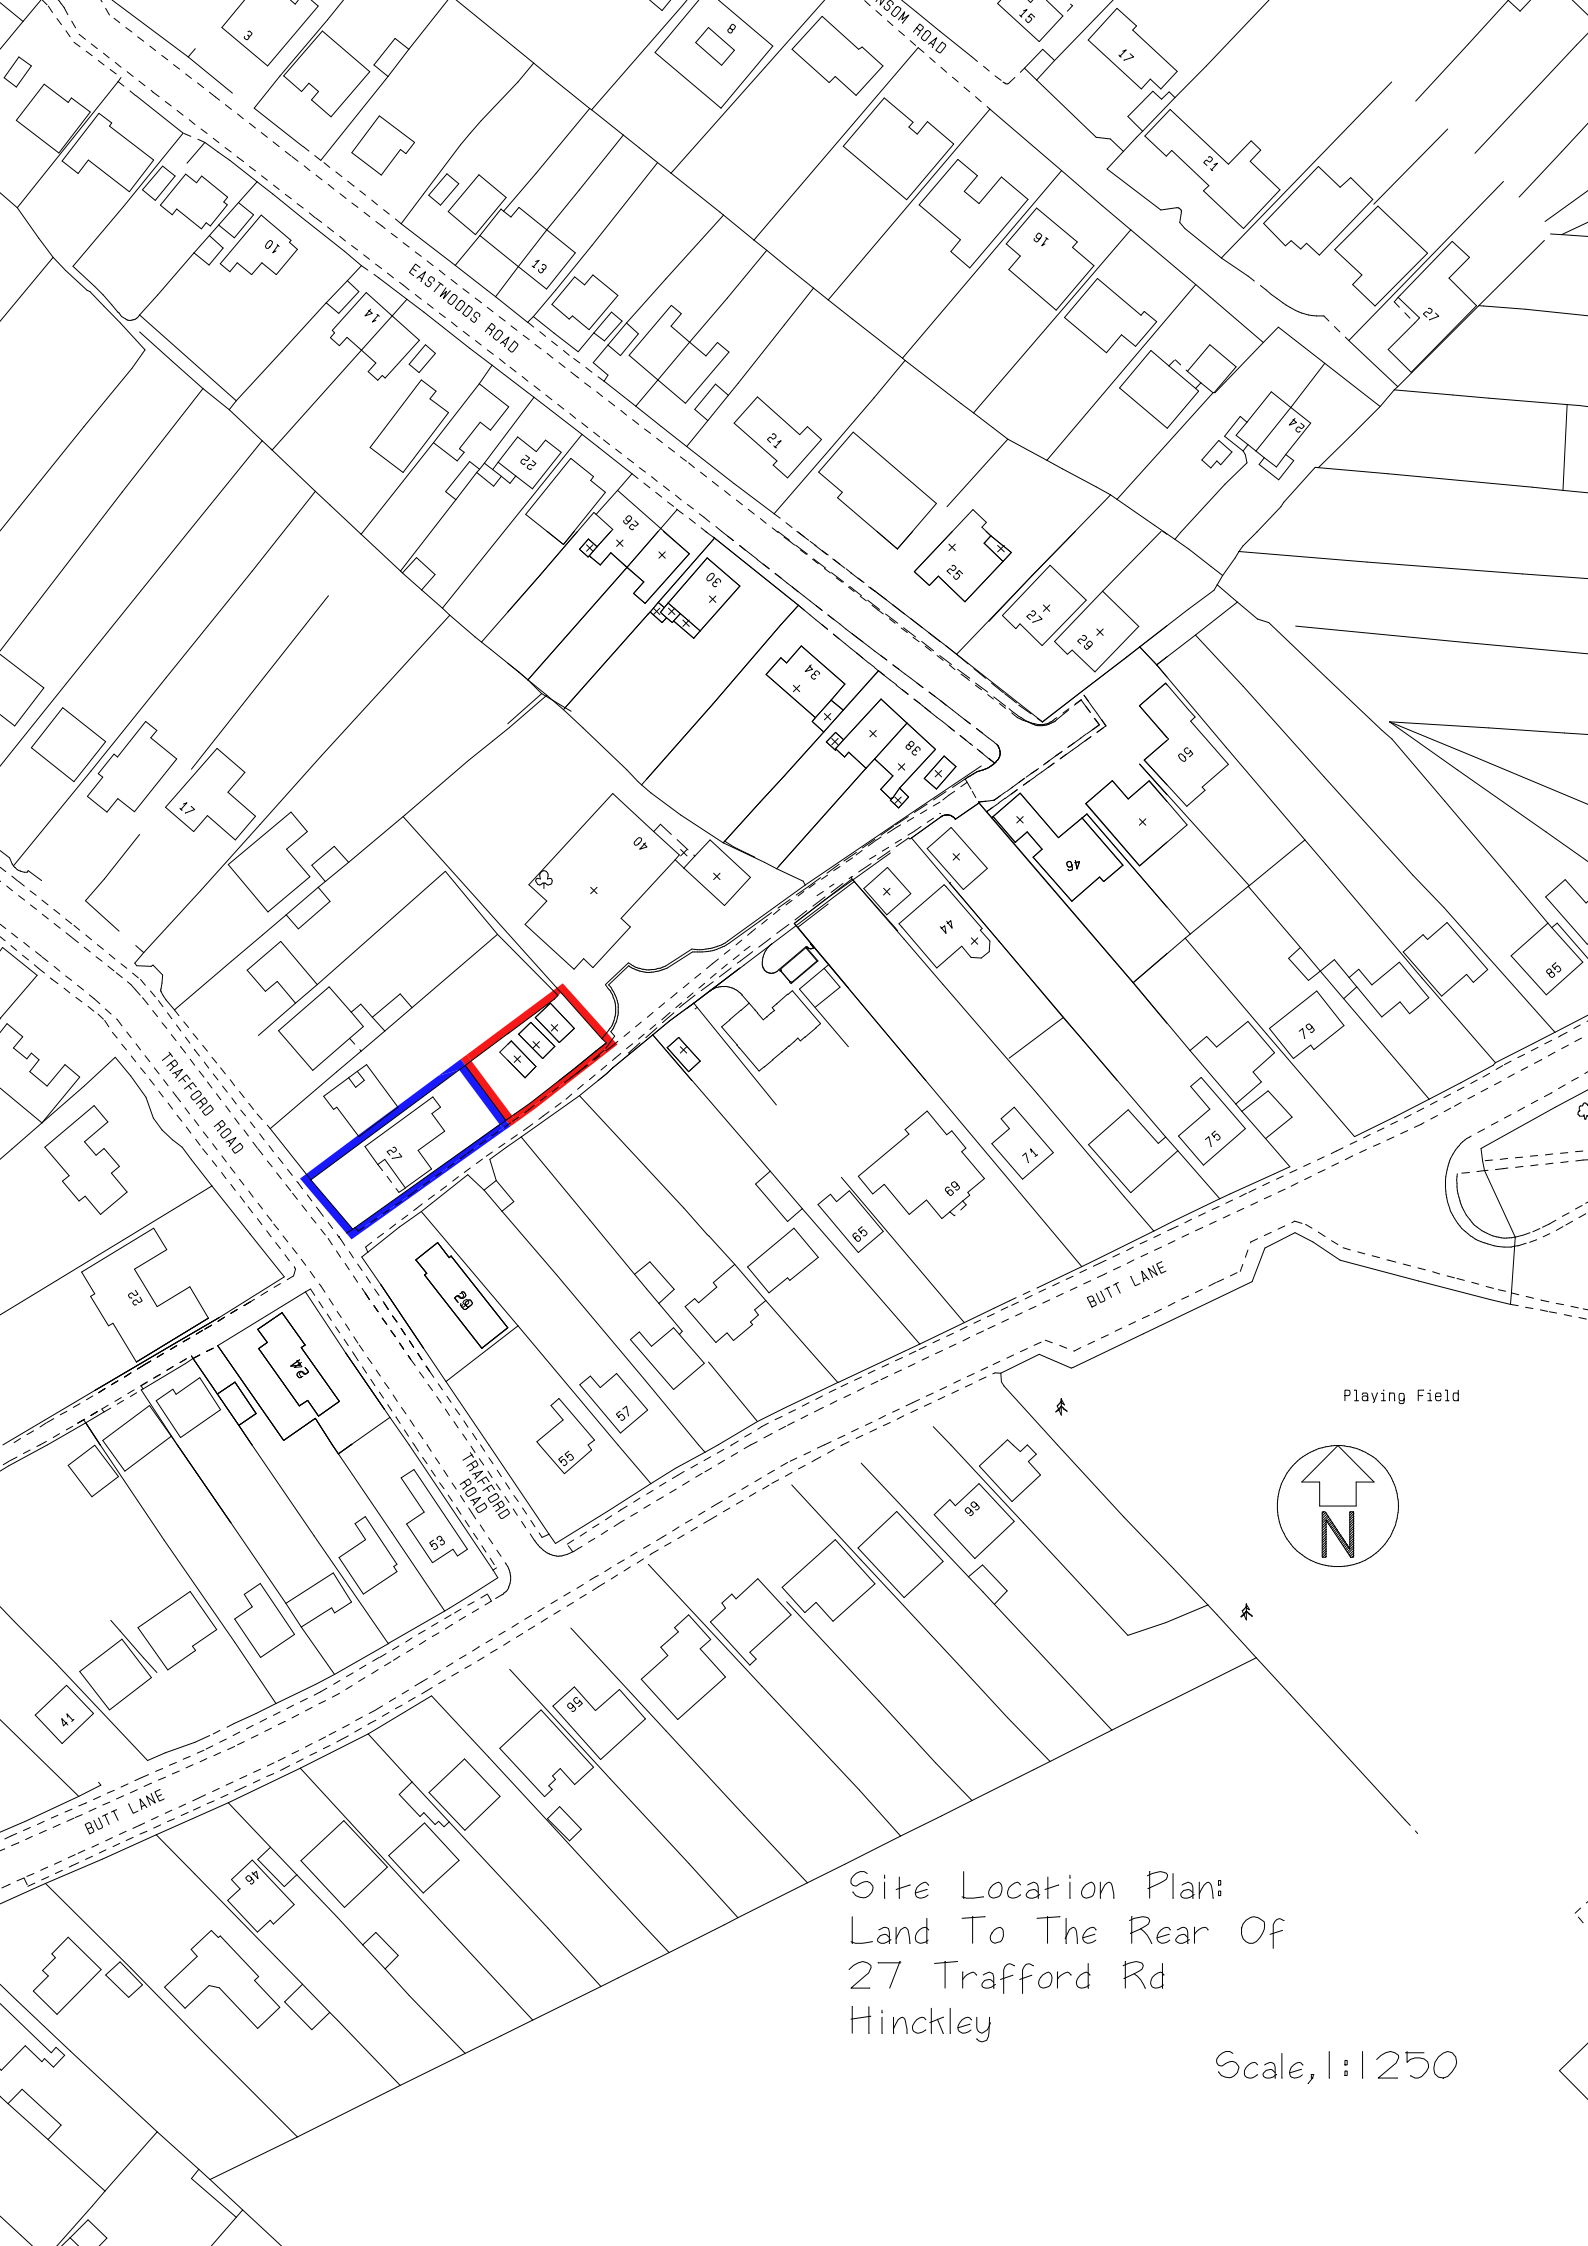

Site Location Plan:
Land To The Rear Of
27 Trafford Rd
Hinckley

Scale, 1:1250