The Builder is to check and verify all building and site dimensions, levels and sewer invert levels prior to commencement of work. do not scale off this drawing, work to figured dimensions only. This drawing must be read and checked with all structural and relevant specialist drawings.
The builder is to comply in all aspects with the current Building Regulations and latest codes of practice.

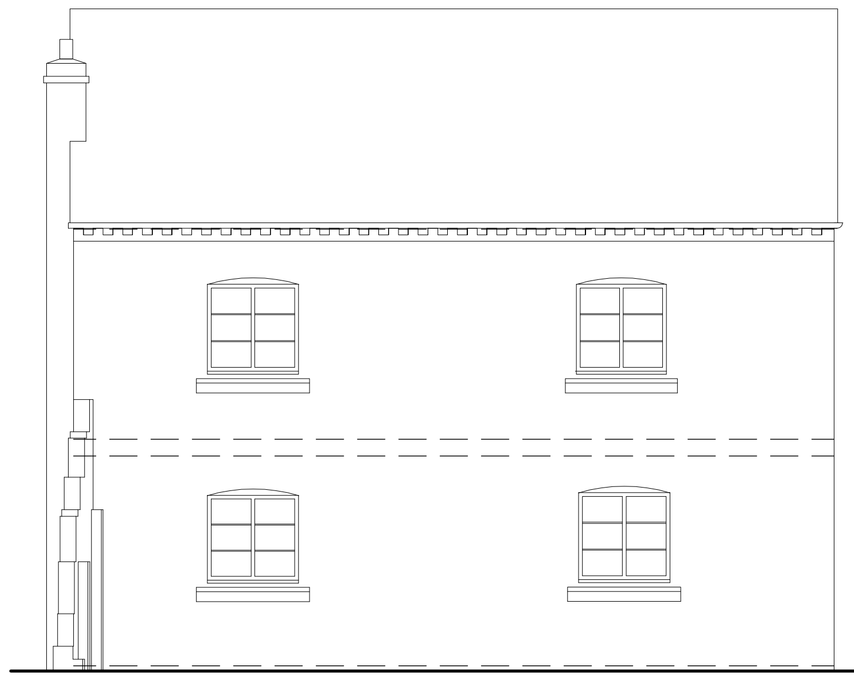

Existing Front Elevation
SCALE 1:50

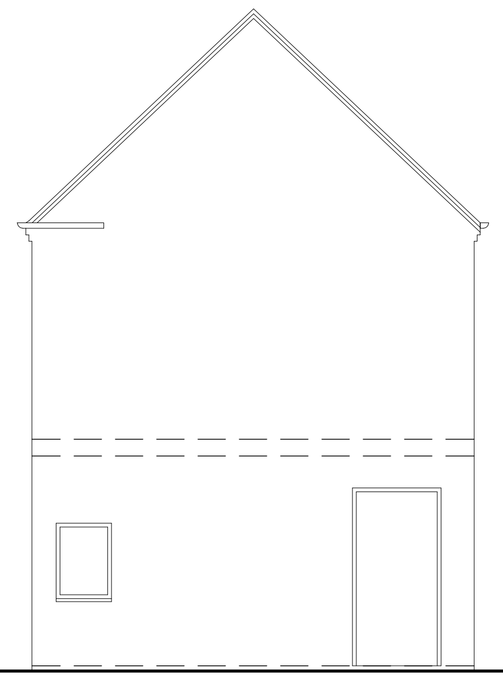

Existing Right Side Elevation
SCALE 1:50

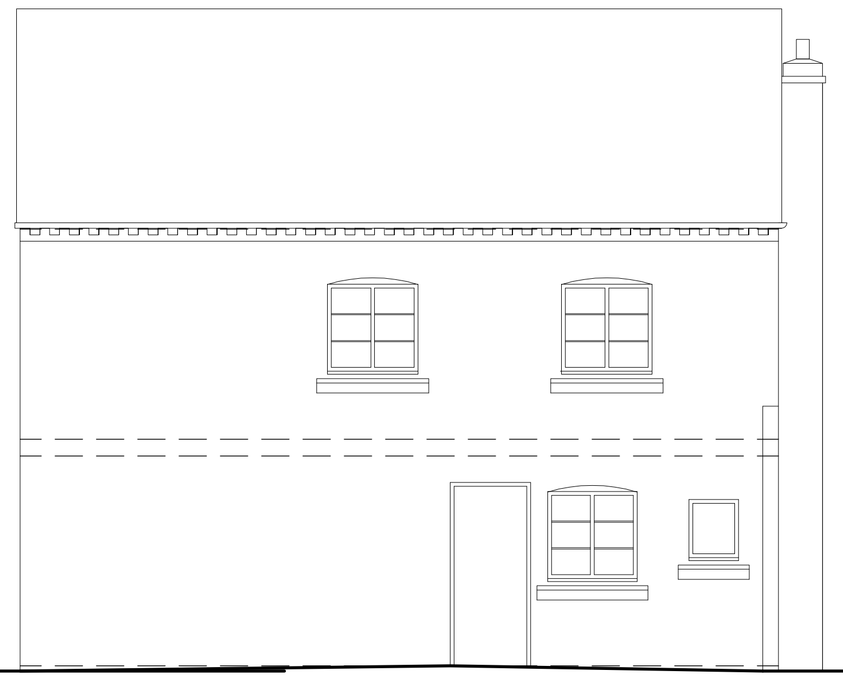

Existing Rear Elevation
SCALE 1:50

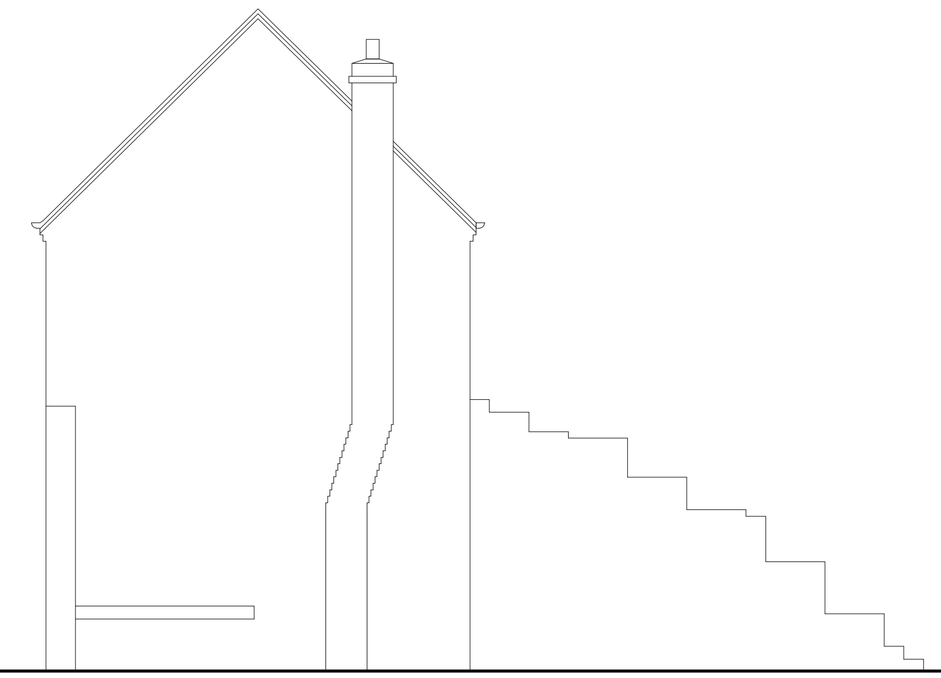

Existing Left Side Elevation
SCALE 1:50

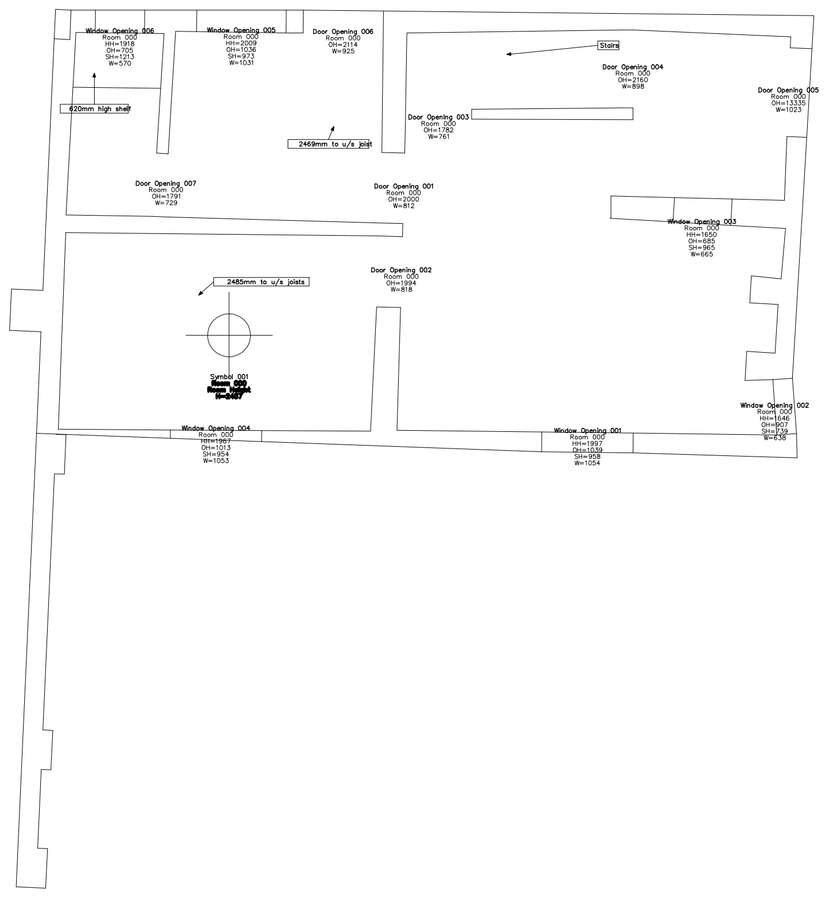

Existing Ground Floor
SCALE 1:50

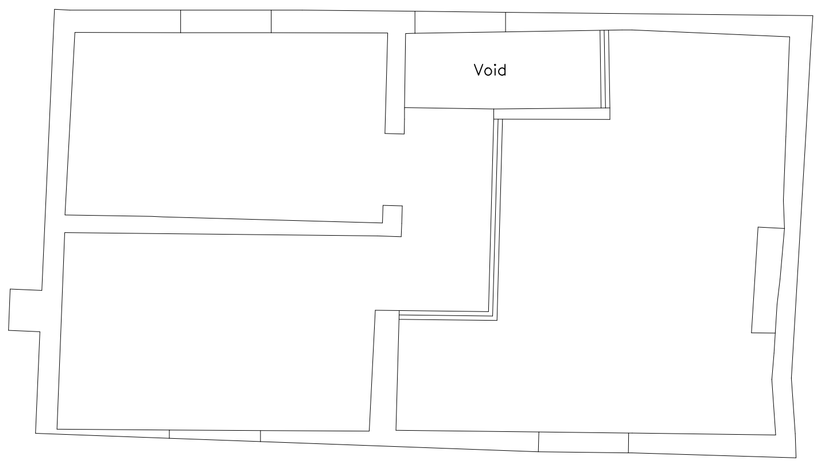

Existing First Floor
SCALE 1:50

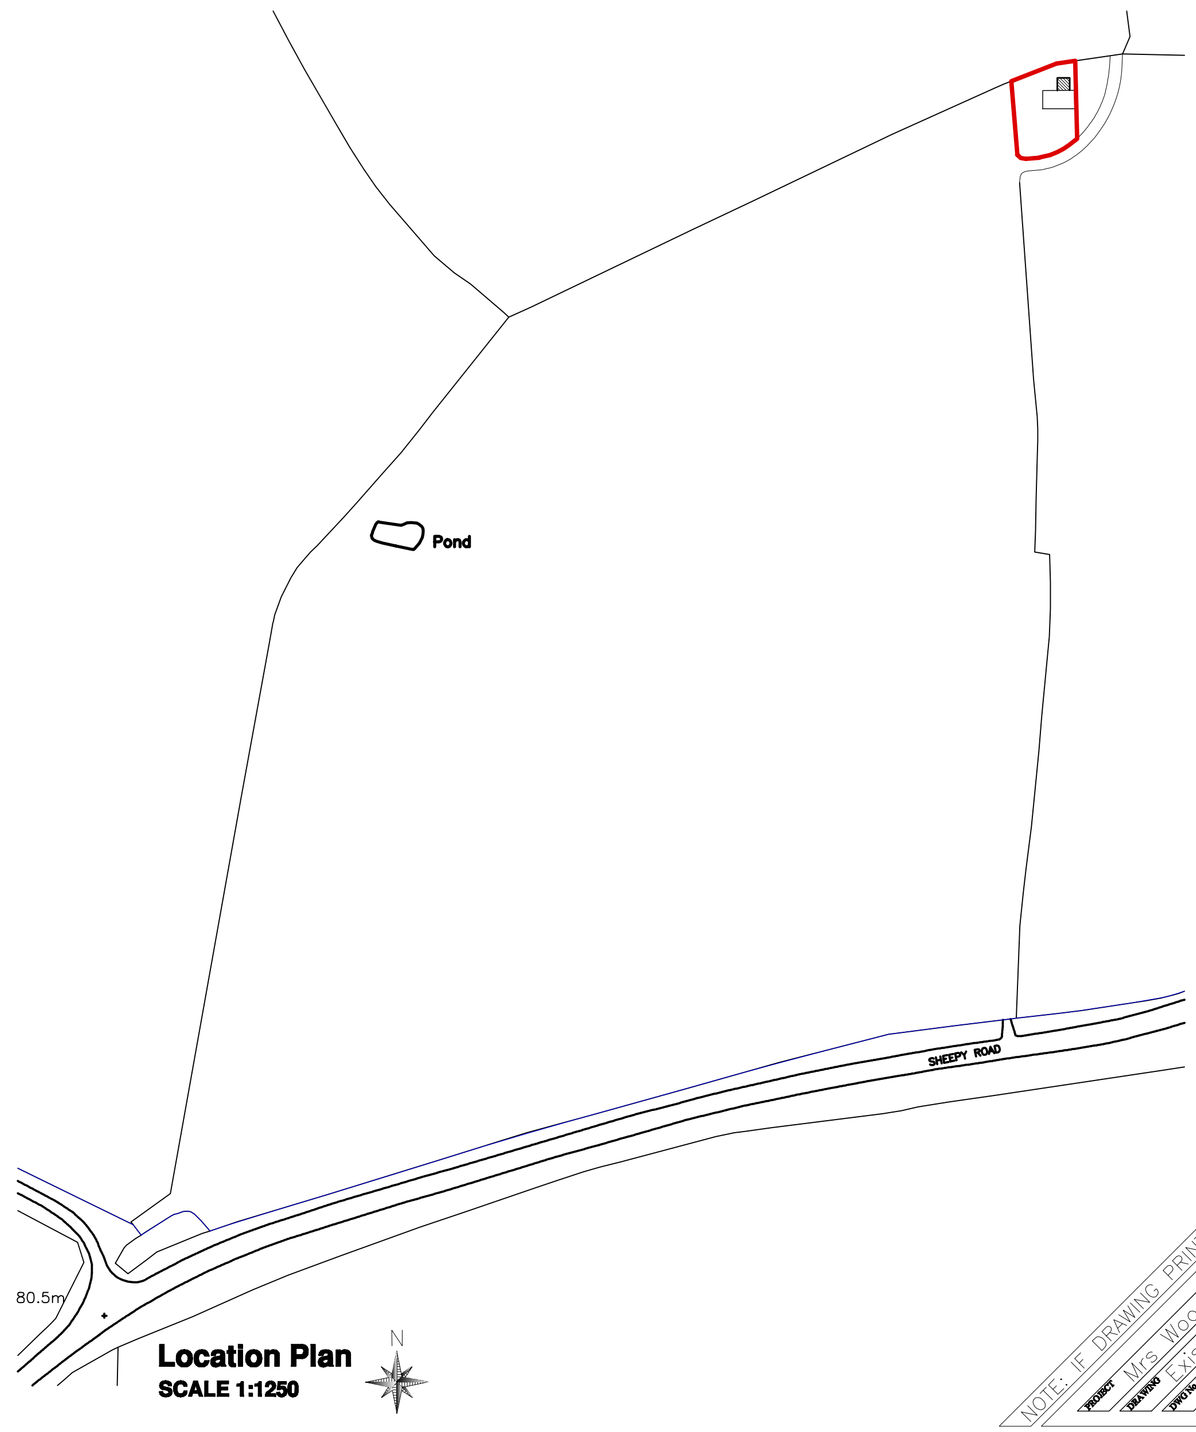

Location Plan
SCALE 1:1250

NOTE: IF DRAWING PRINTED @ A3: SCALE TO BE:
NOTE: NOT SCALE OFF THIS DRAWING. USE DIMENSIONS SHOWN. IF IN DOUBT ASK.
PROJECT Mrs Woodward-Sheepy Road
DRAWING Existing Plans & Elevations
DWG No 270 / 211 / 01 /
SCALE 1:50 @A1 April 11
DATE
MH
A
ALDER MILL
SHEEPY ROAD
ATHERSTONE
WARWICKSHIRE
CV9 3AH
TEL 01827-716666
FAX 01827-718111