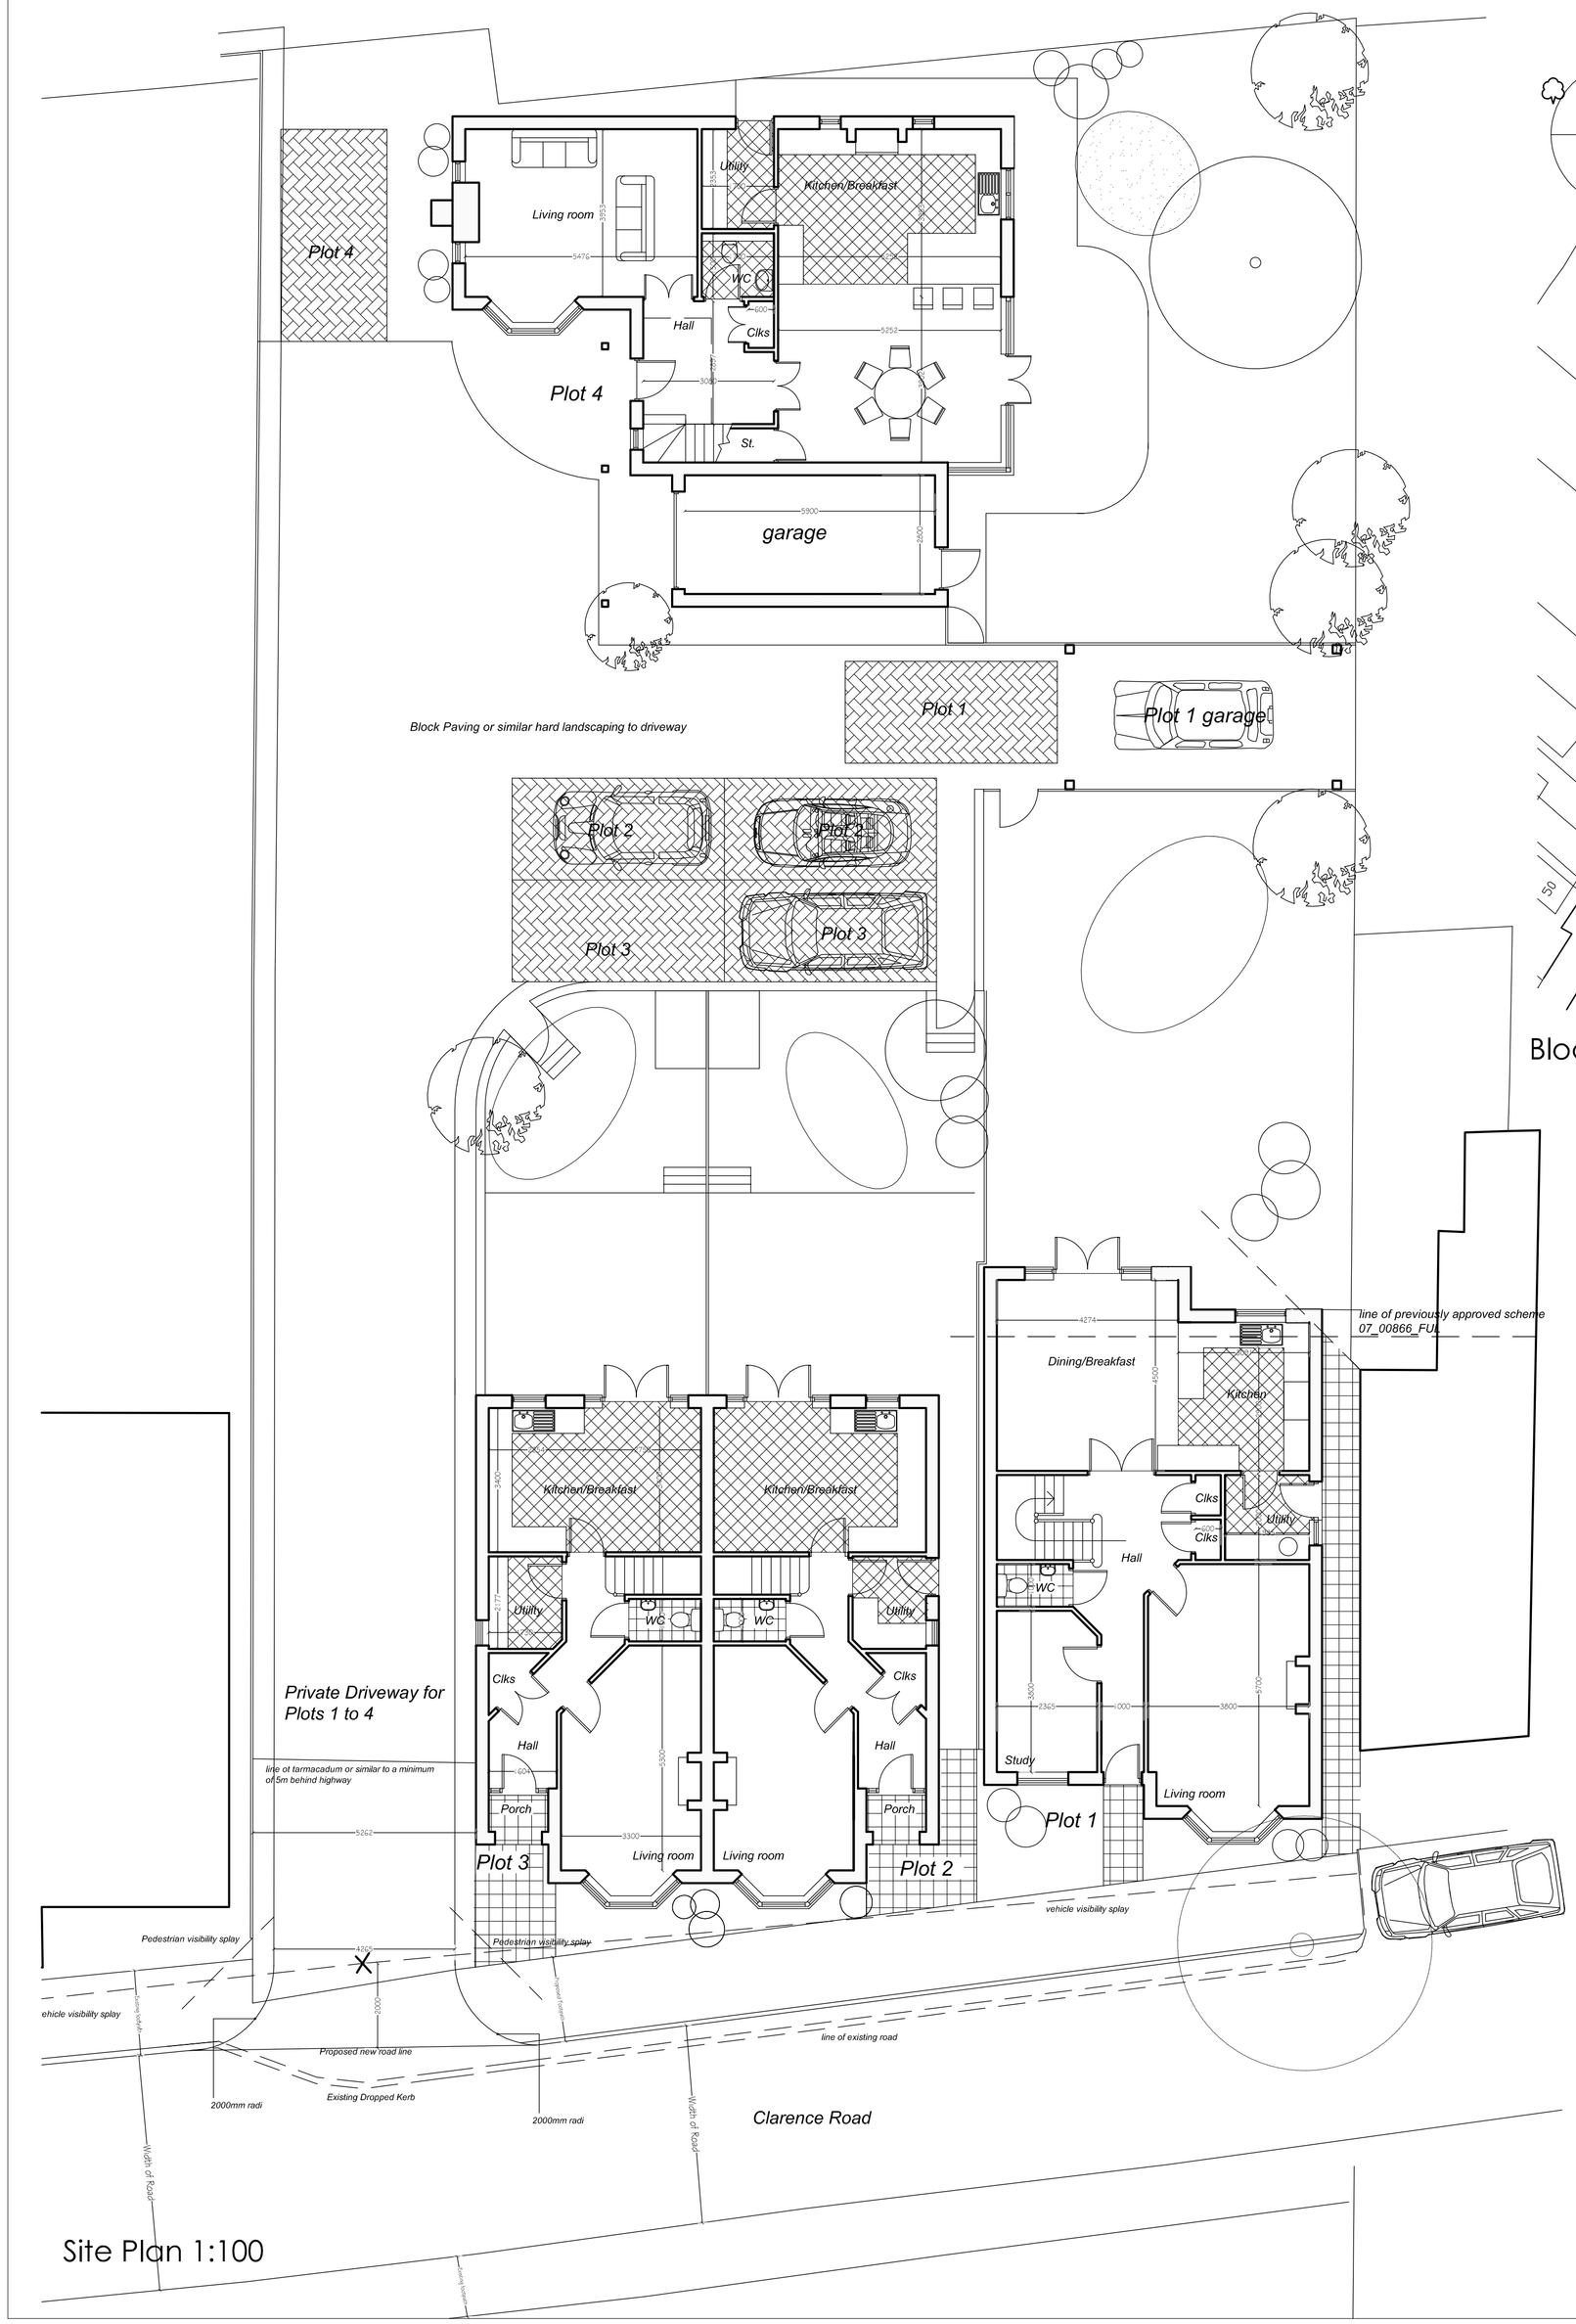

Site Plan 1:100



Block Plan 1:500

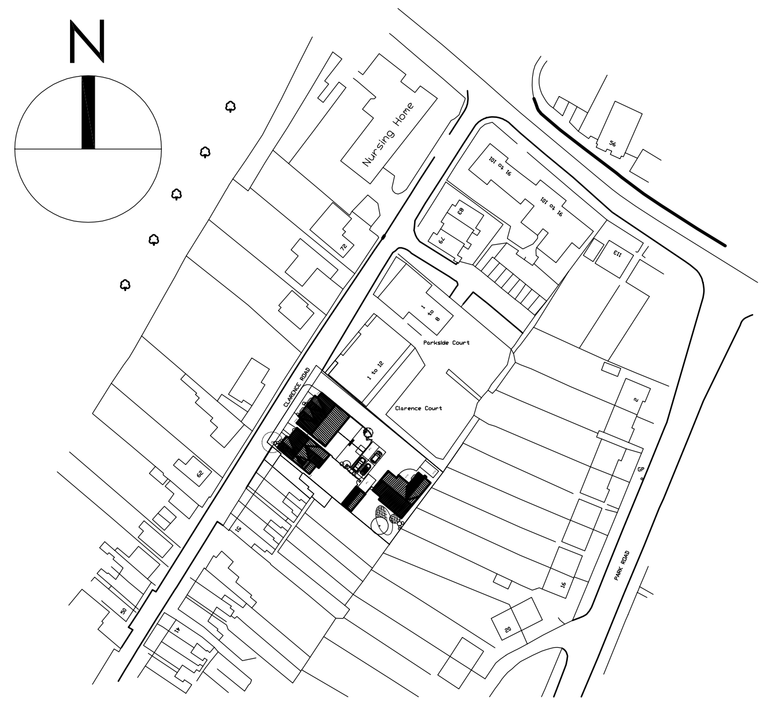

Site Plan 1:1250

notes

This drawing is the copyright of the Architects and may not be reproduced or used except by written permission.

Dimensions must not be scaled from this drawing. The Contractor is to check and verify all building and site dimensions before work is put in hand.

The Contractor is to check and verify with all the Statutory Authorities and the Employer the location and condition of any under ground or overhead services or confirm that none exists prior to work commencing on site.

The Contractor shall comply with enactments regulations and working rules relating to safety health and welfare of work people.

Rev D - LHH - 10.05.10 - General update with regards to highways comments
Rev C - LHH - 04.05.10 - General update with regards to highways comments
Rev B - LHH - 27.04.10 - General update with regards to planners comments
Rev A - LHH - 03.03.10 - General update with regards to planners comments

HSSP

ARCHITECTS

HSSP Architects Limited

44 Asfordby Road Melton Mowbray
Leicestershire LE13 OHR

Telephone 01664 563288 Facsimile 01664 503360

E-Mail Info@HSSPArchitects.co.uk Web www.HSSPArchitects.co.uk

project
Proposed Residential Development
63 Clarence Road
Hinckley

title
Planning Drawings

date	Dec 09
scale	Varies
drawn	LHH checked
dwg no	6288P_01D

HSSP A1