


PROPOSED RESIDENTIAL DEVELOPMENT - LAND OFF LEICESTER ROAD, HINCKLEY, LEICESTERSHIRE




Schedule of plots

PLOT	PLOT SIZE	FOOTPRINT	GARDEN AREA
ONE	710sqm	160sqm	290sqm
TWO	725sqm	185sqm	290sqm
THREE	570sqm	120sqm	335sqm
FOUR	460sqm	135sqm	220sqm

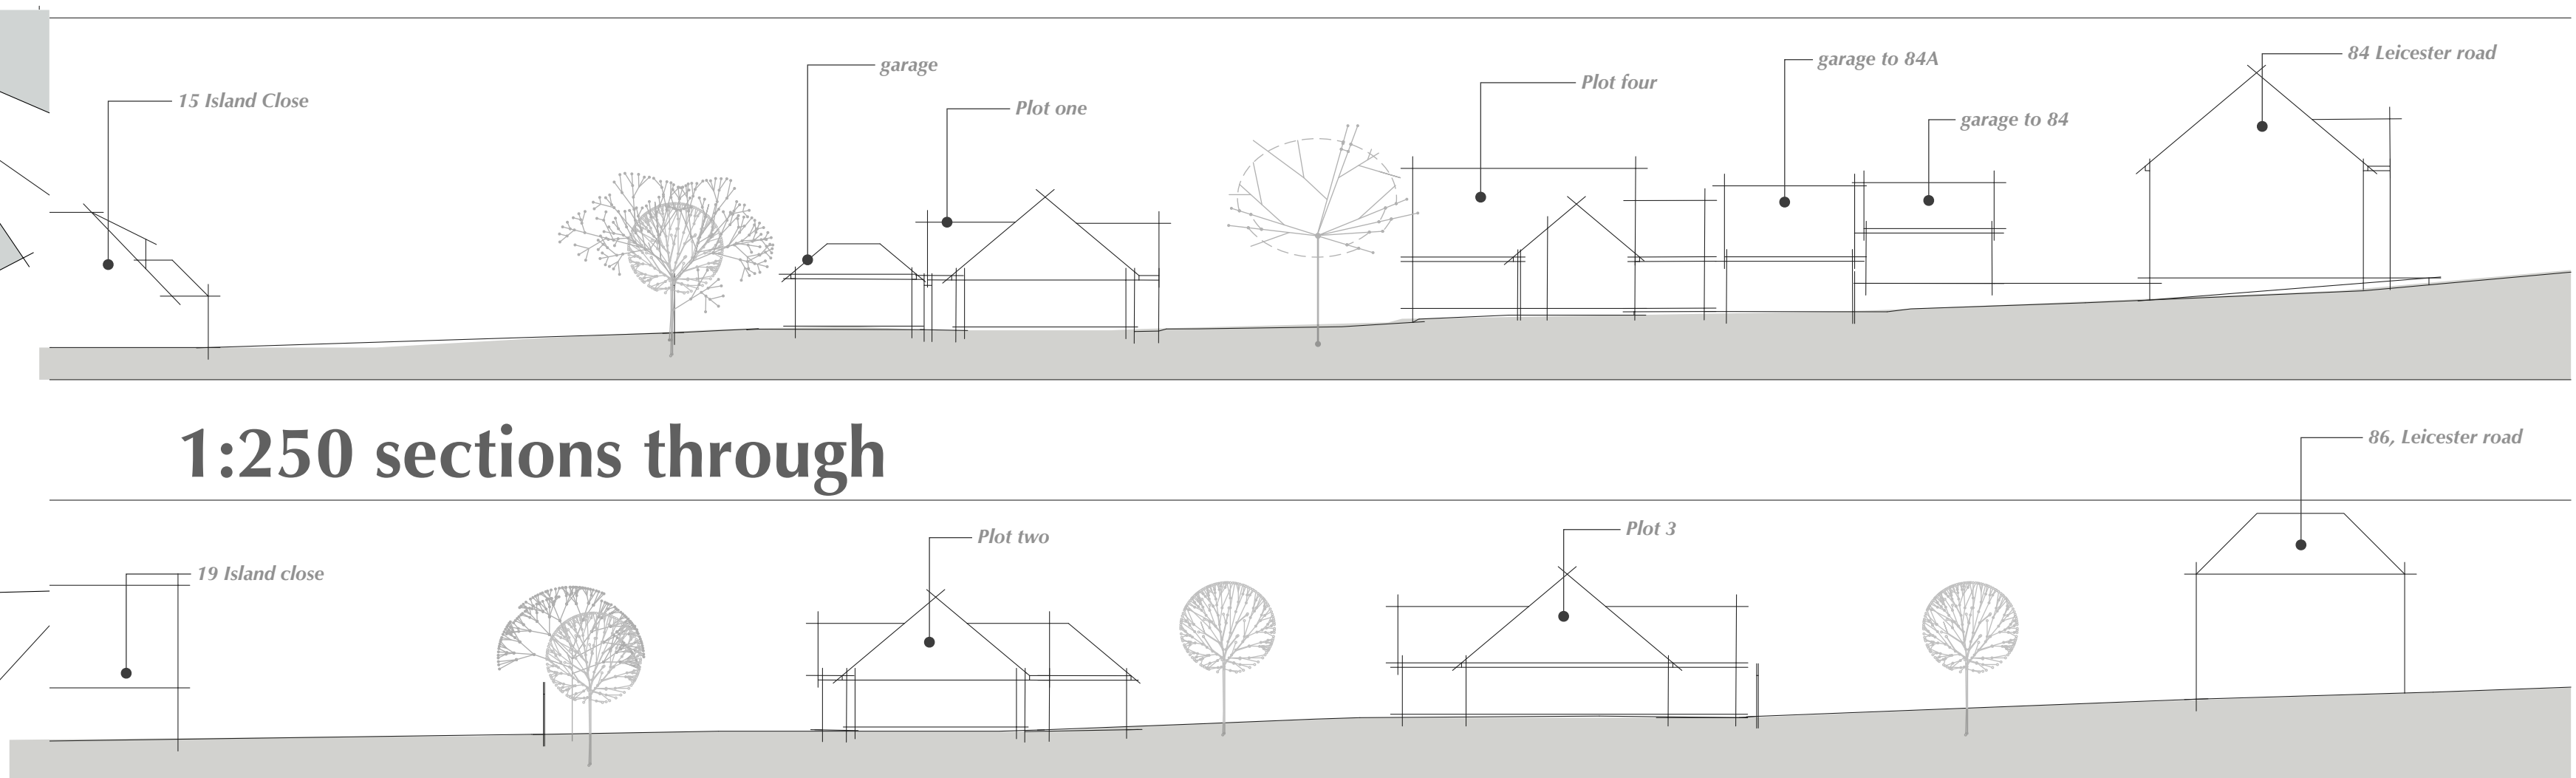

illustrative perspectives

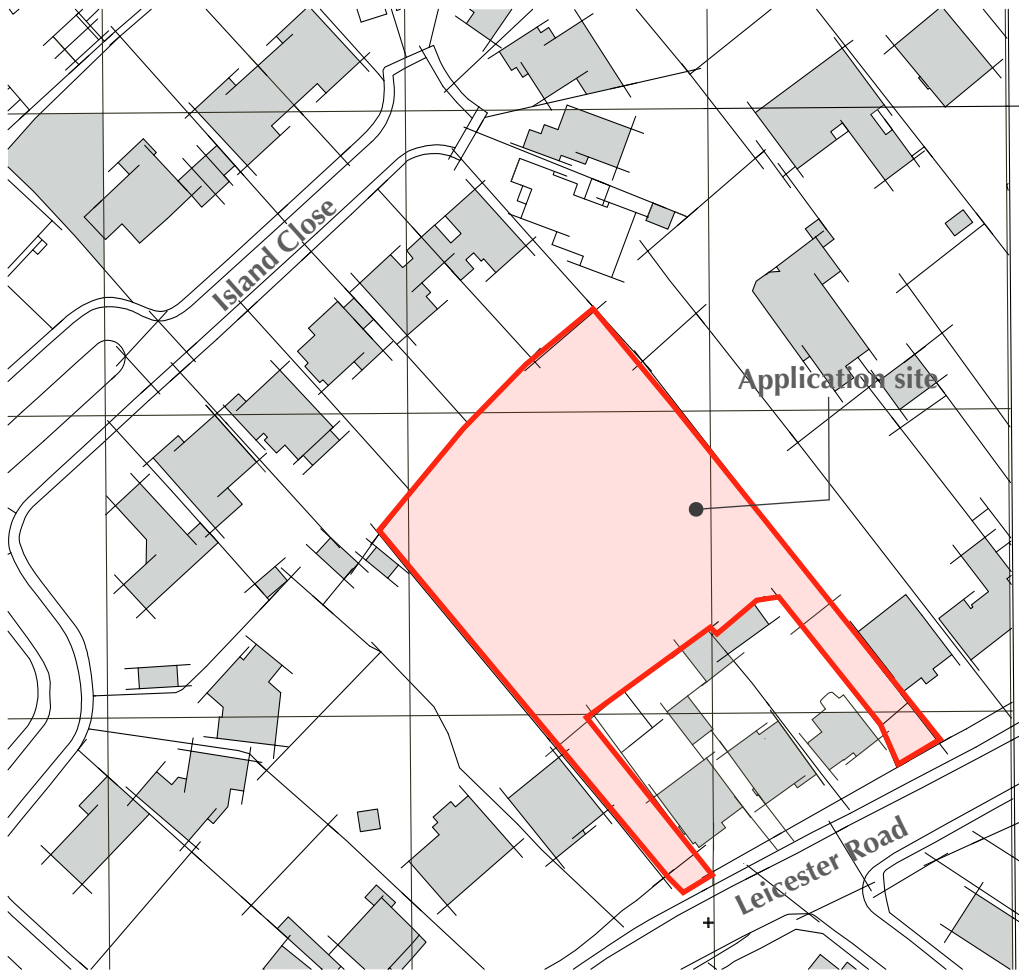

T: 01530 588141. M: 07834 162626. E: dciarch@me.com

Project: PROPOSED RESIDENTIAL DEVELOPMENT

Address: LAND R/O 84, LEICESTER ROAD, HINCKLEY, LEICS.

Client: MERRYWELL PROPERTIES LTD

Drawing: PLANNING DRAWING 1 OF 3 Drawing No: 11 Rev:

Revision:

Scale: 1:250, 1:1250 Drawing by: Darren Insley Project Ref: 1161-MP