


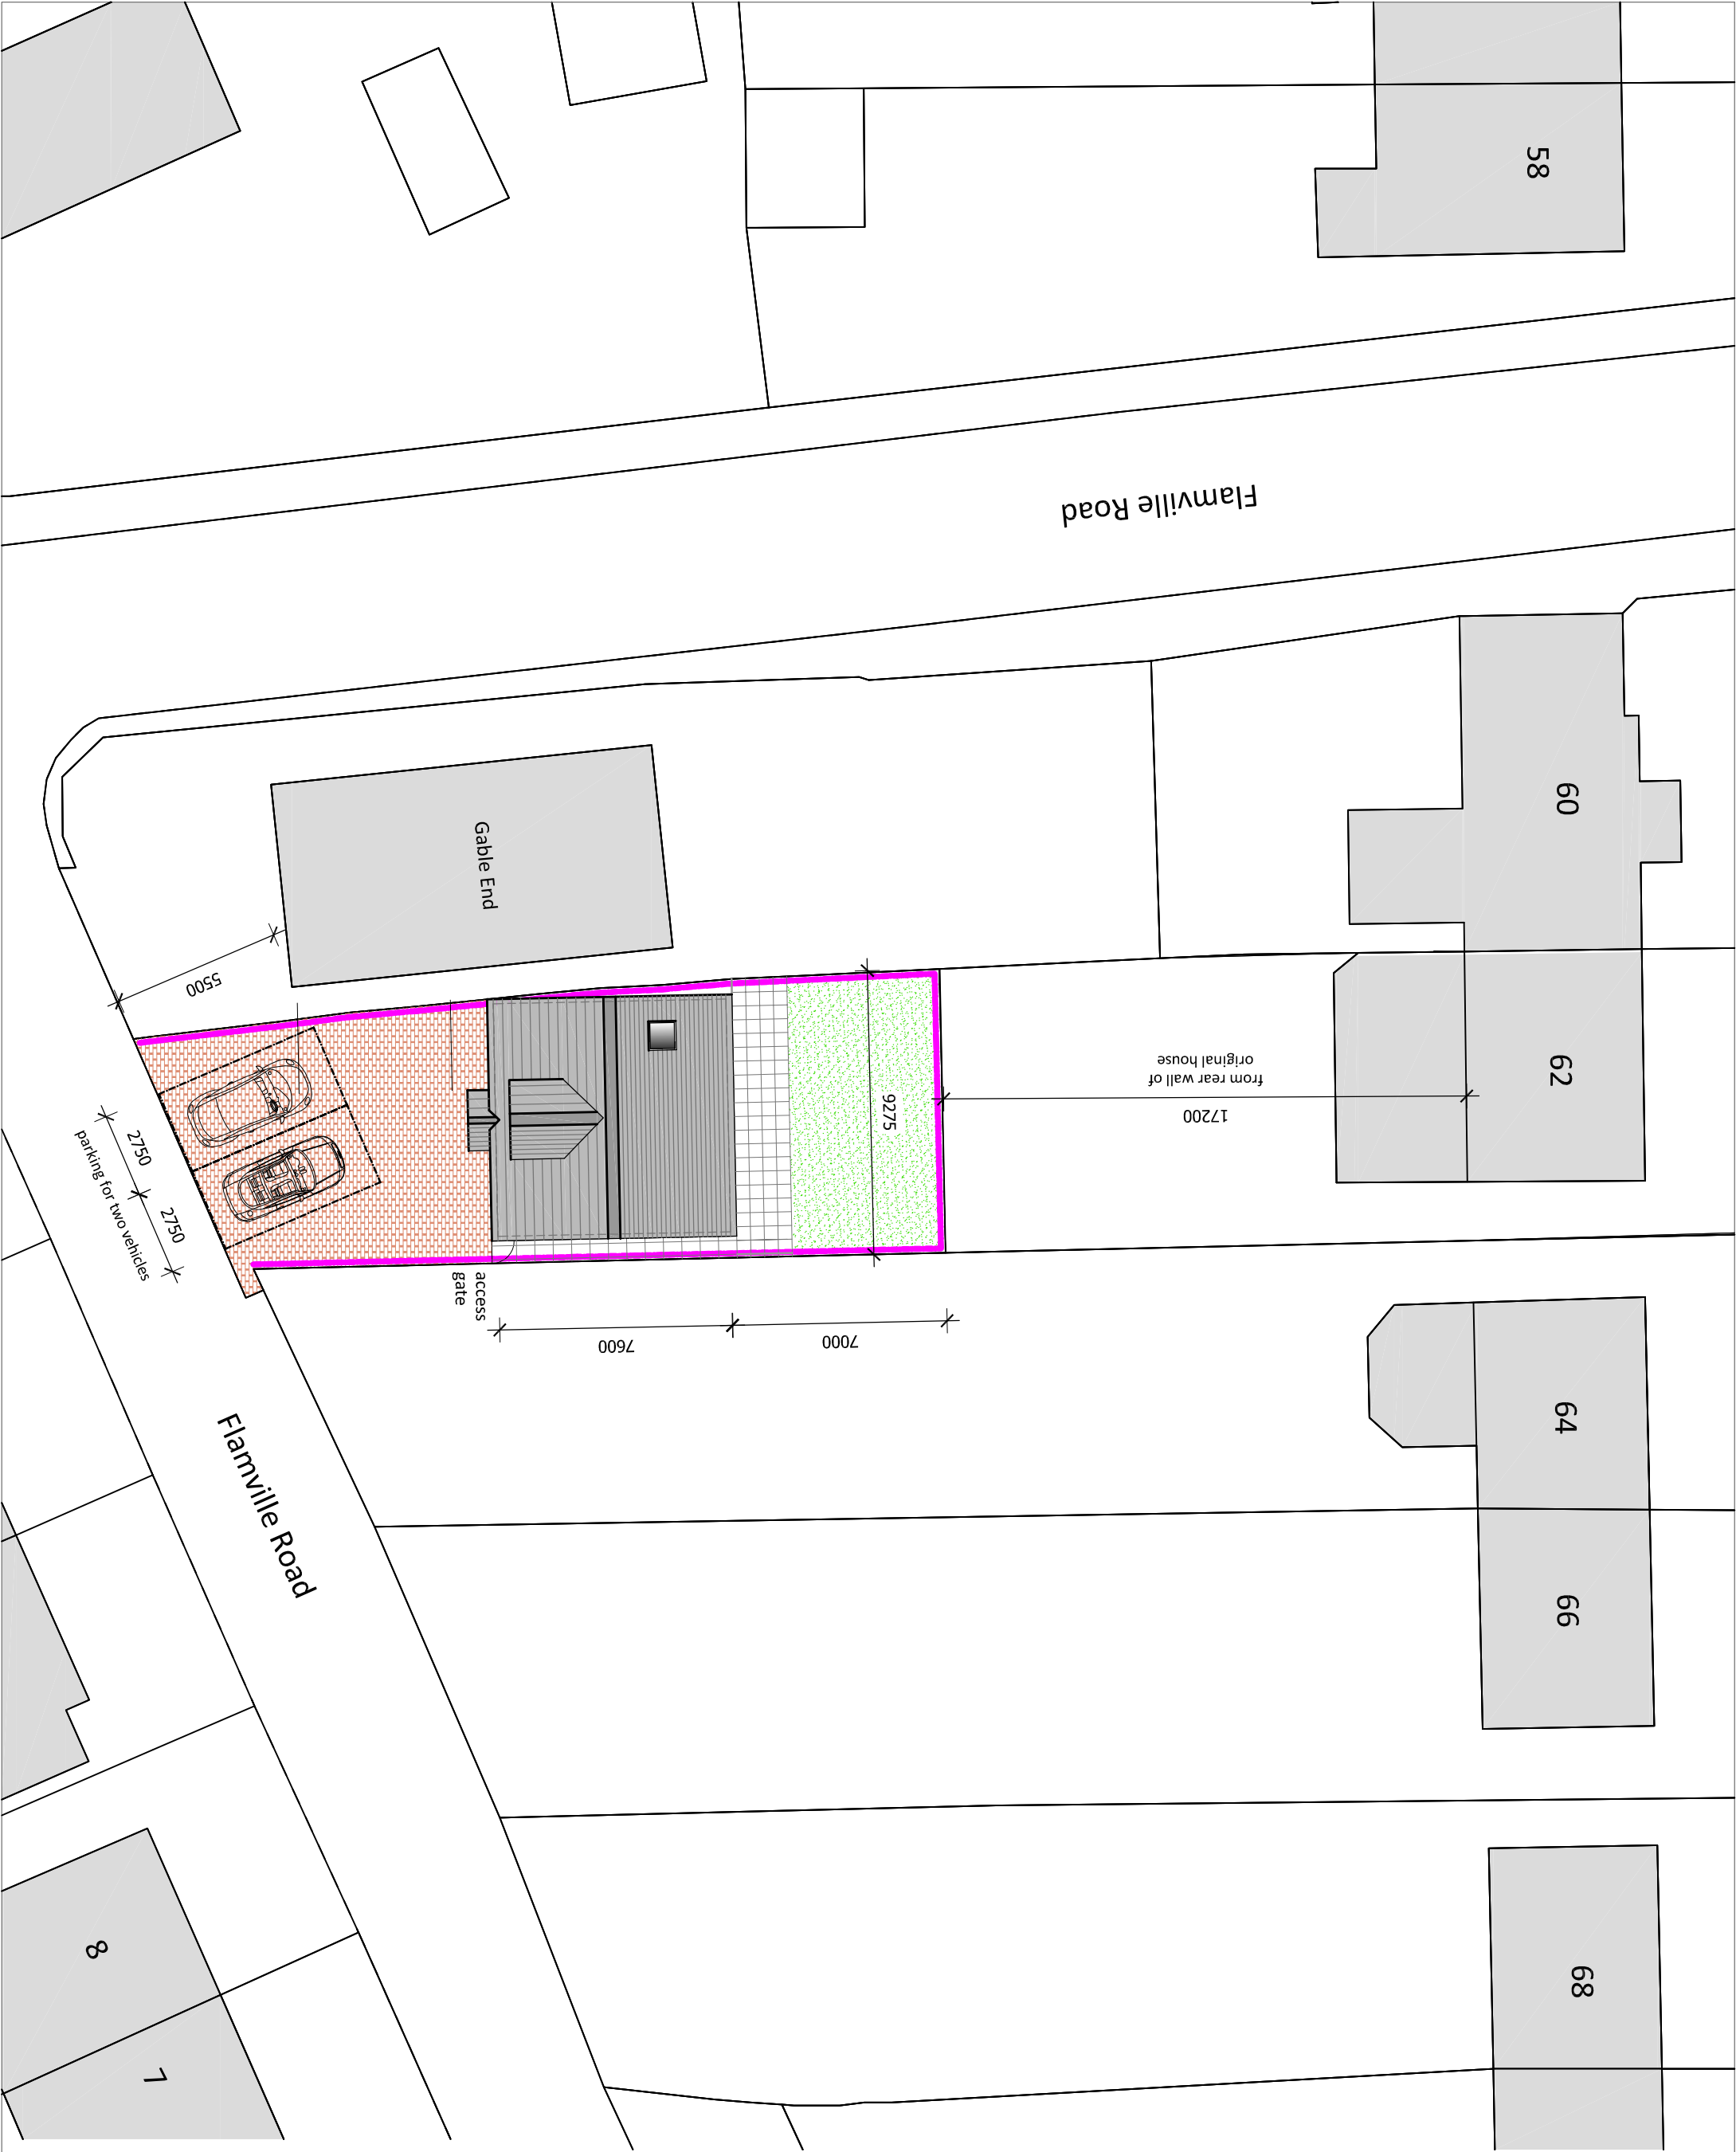


1.8m high close-boarded timber fence

concrete block paving driveway

450 x 450 paving slabs

artificial lawn

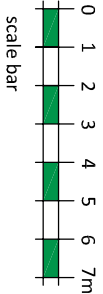

Planning Ref No:-
21/01294/FUL

SITE LAYOUT & LANDSCAPING

Proposed Detached Dwelling

Land R/O
62 Lychgate Lane,
Burbage LE10 2DS

dwg no:- 21.13.19 scale:- 1:200 (A3) date:- Apr 2024

pgs design
mobile:- 07827 930918
pgsdesign2014@gmail.com