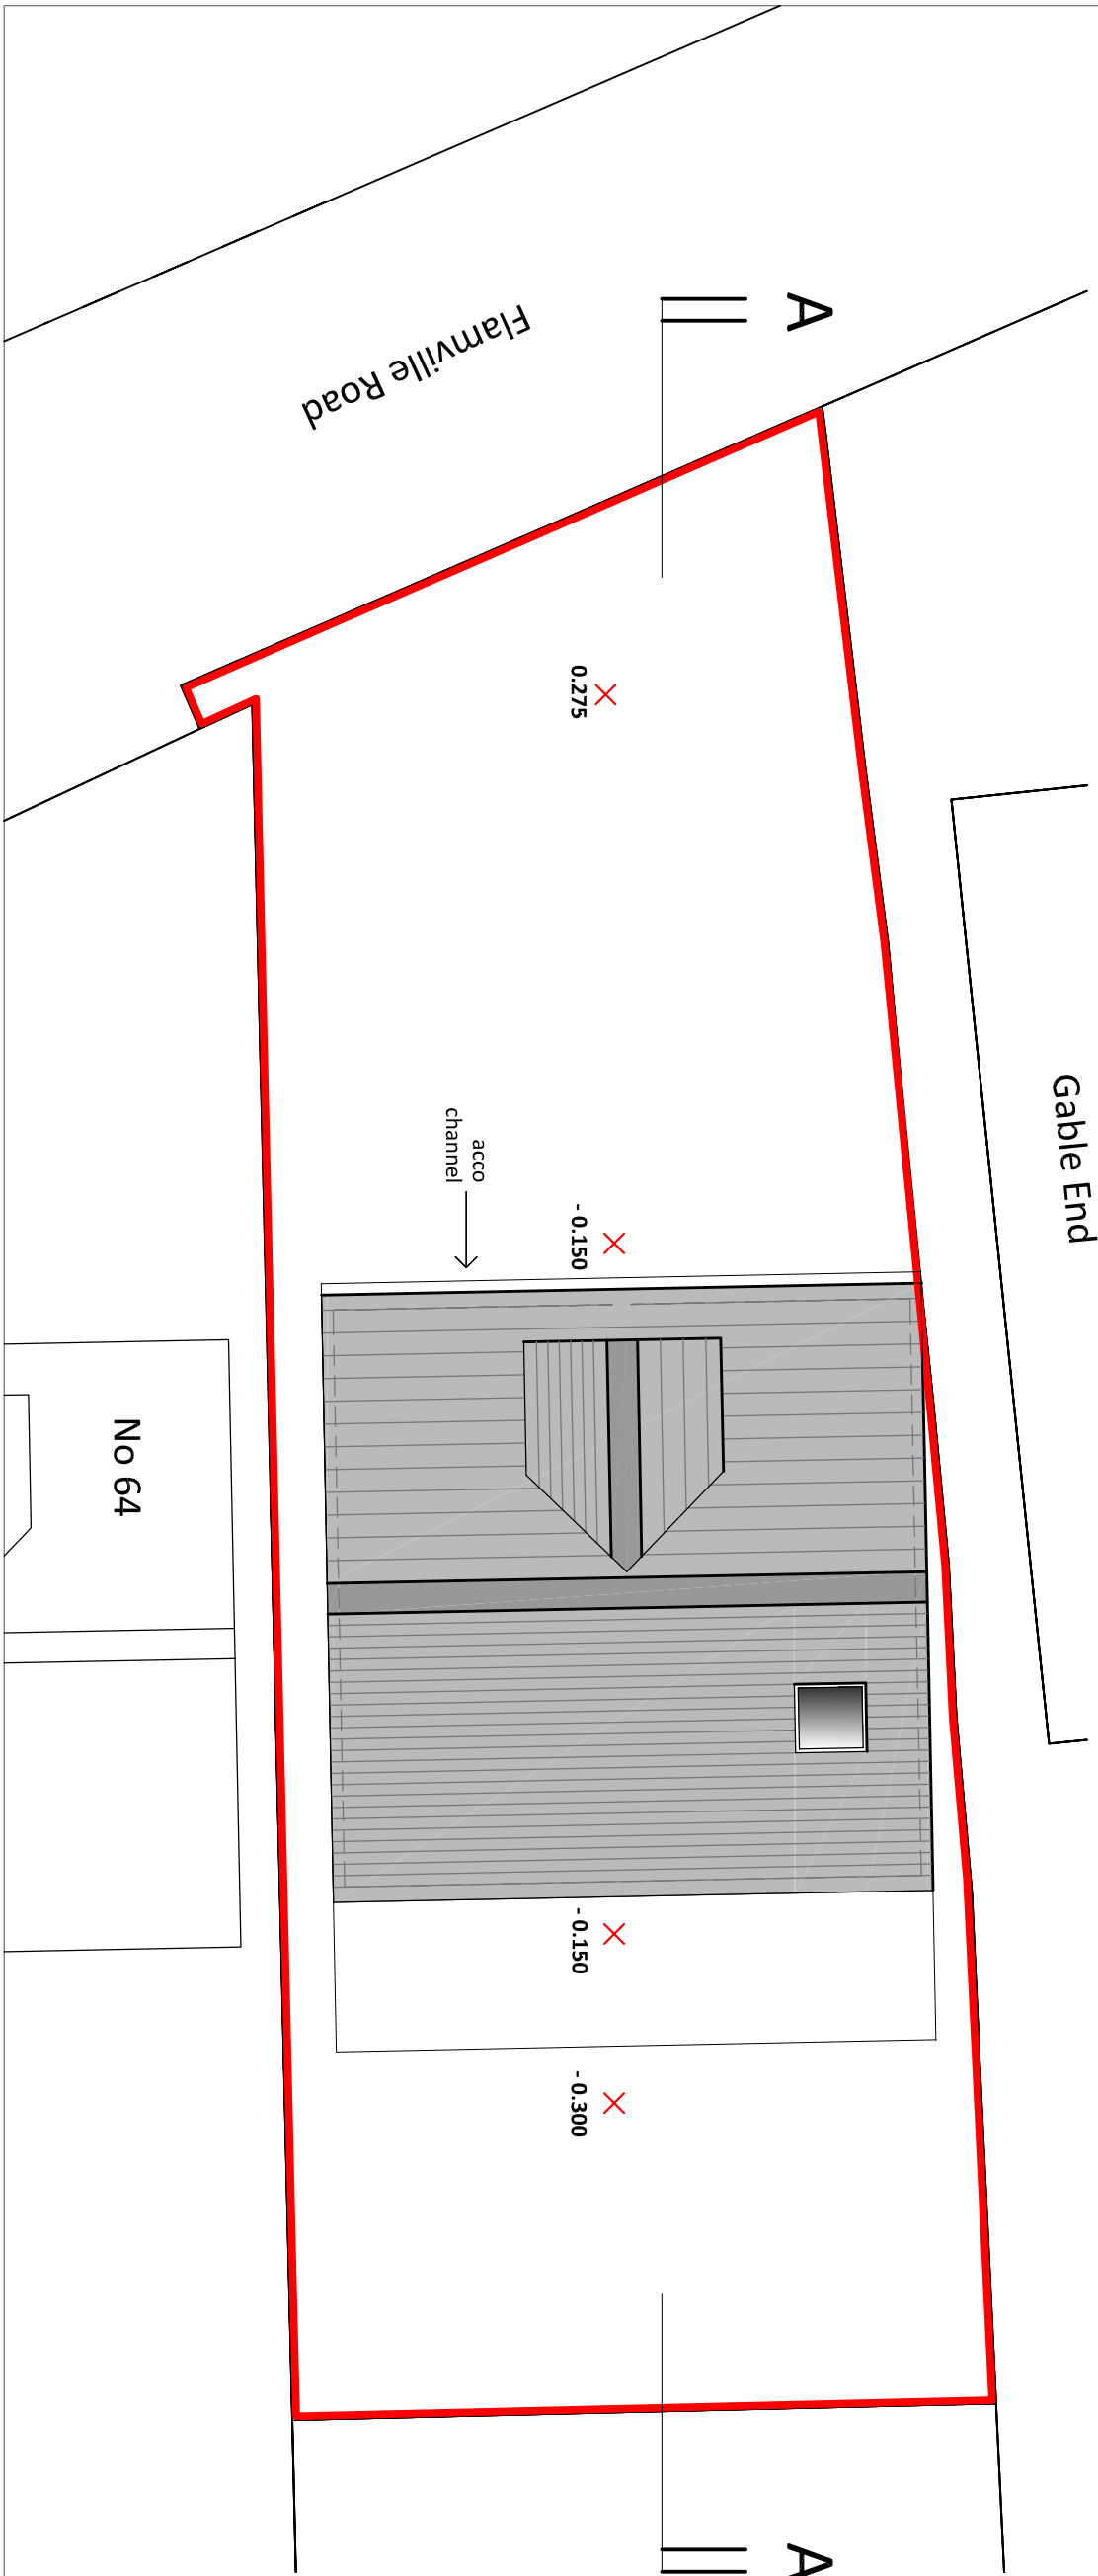
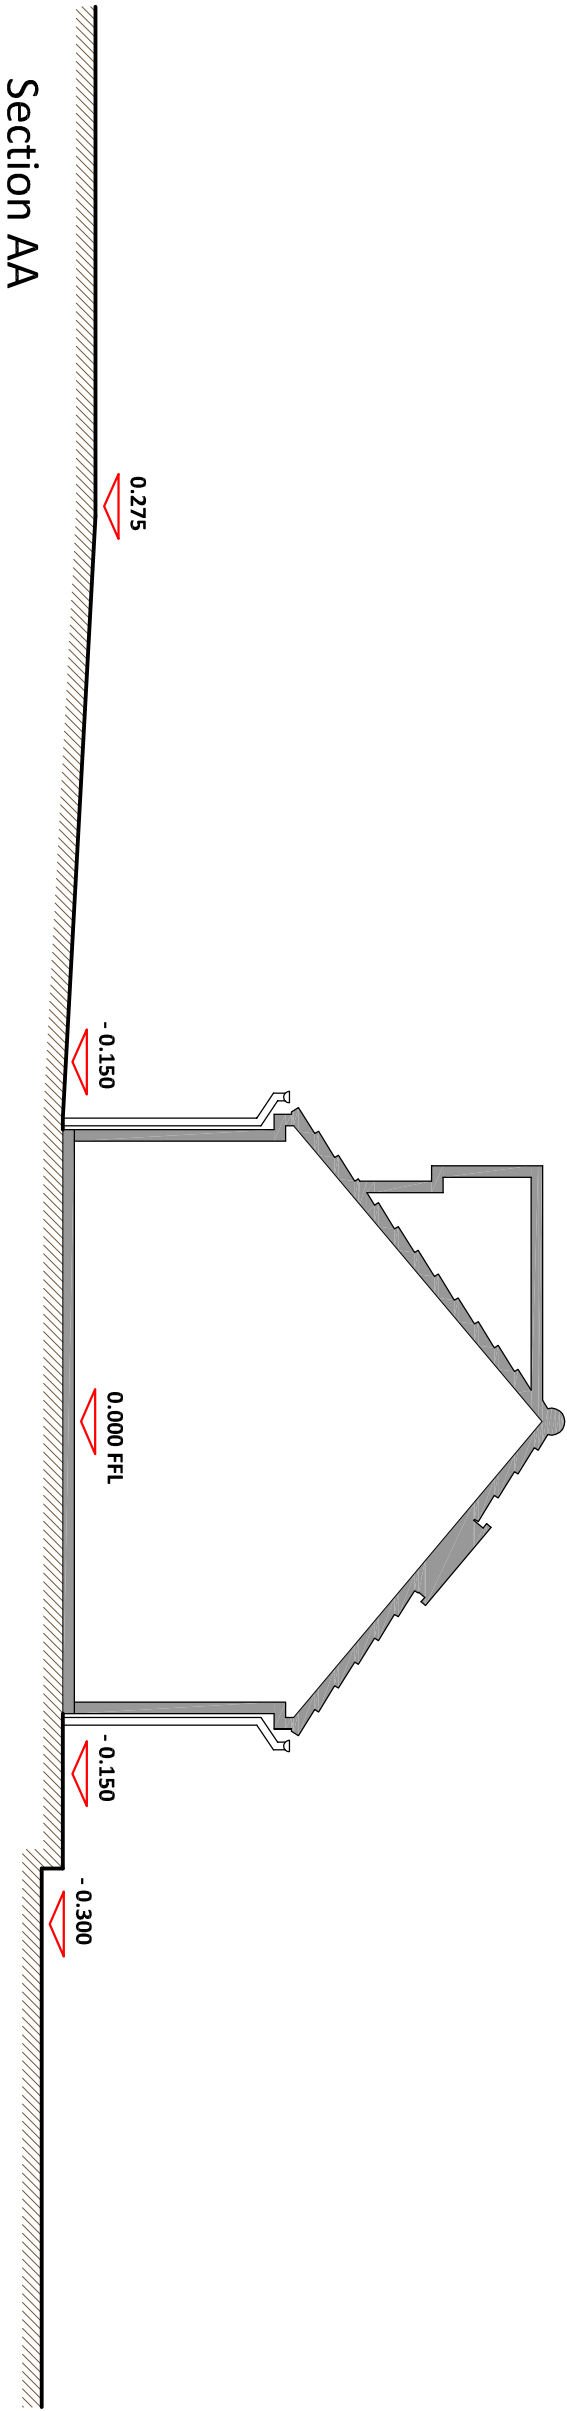


Planning Ref No:-
21/01294/FUL

SITE LEVELS

Proposed Detached
Dwelling

Land R/O
62 Lychgate Lane,
BURBAGE LE10 2DS

dwg no:- scale:- date:-
21.13.20 1:100 (A3) Apr 2024

pgs design
mobile:- 07827 930918
pgsdesign2014@gmail.com