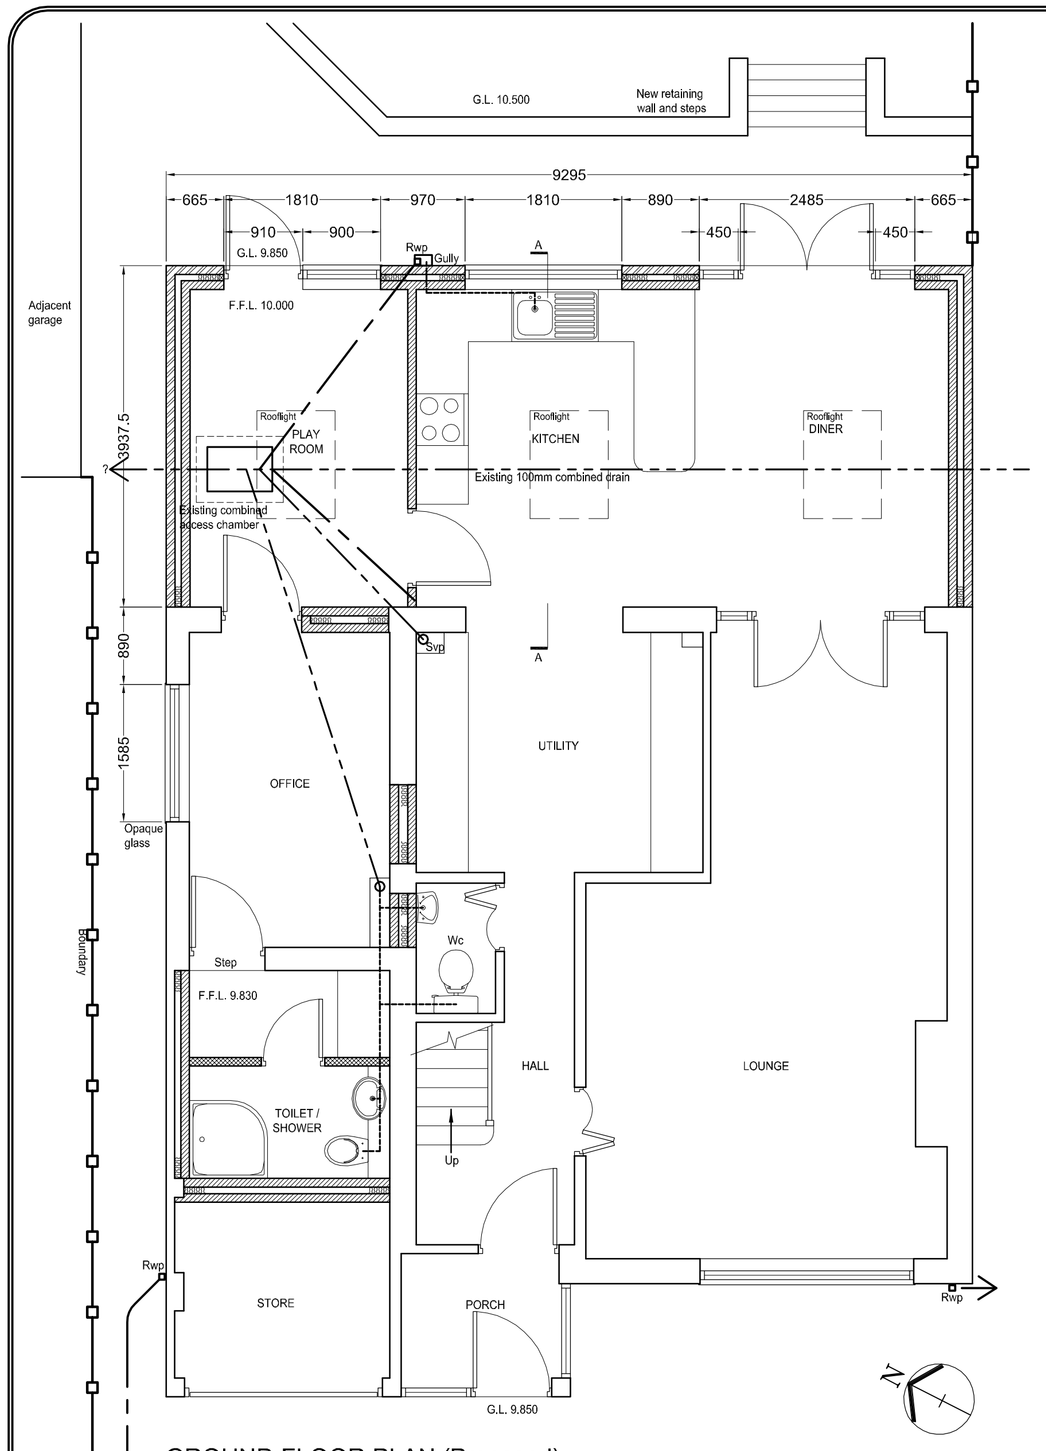

GROUND FLOOR PLAN (Proposed)
Scale 1:50

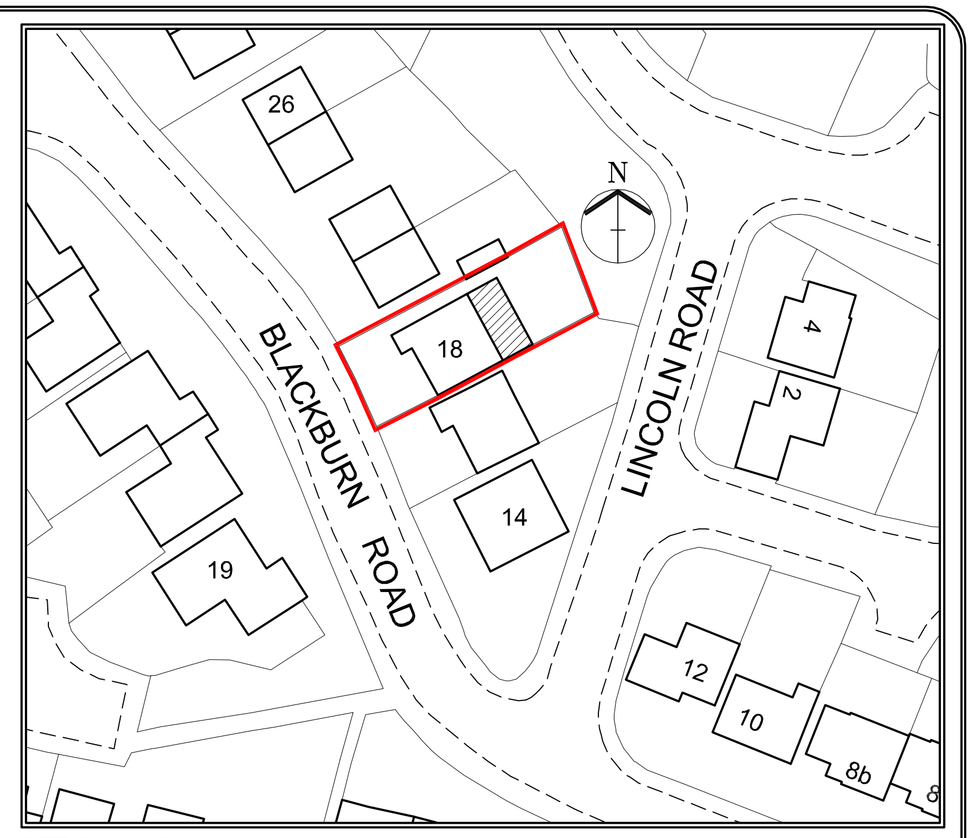

SITE PLAN Scale 1:500

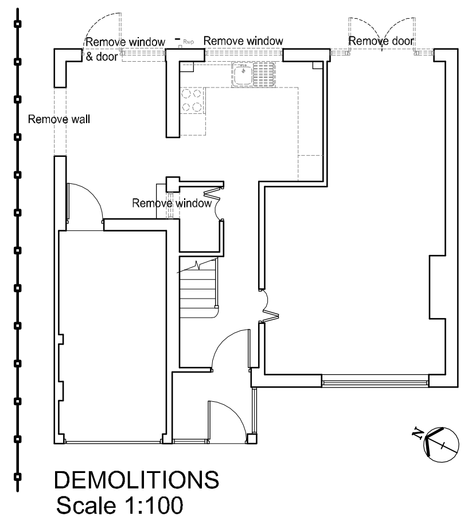

DEMOLITIONS
Scale 1:100

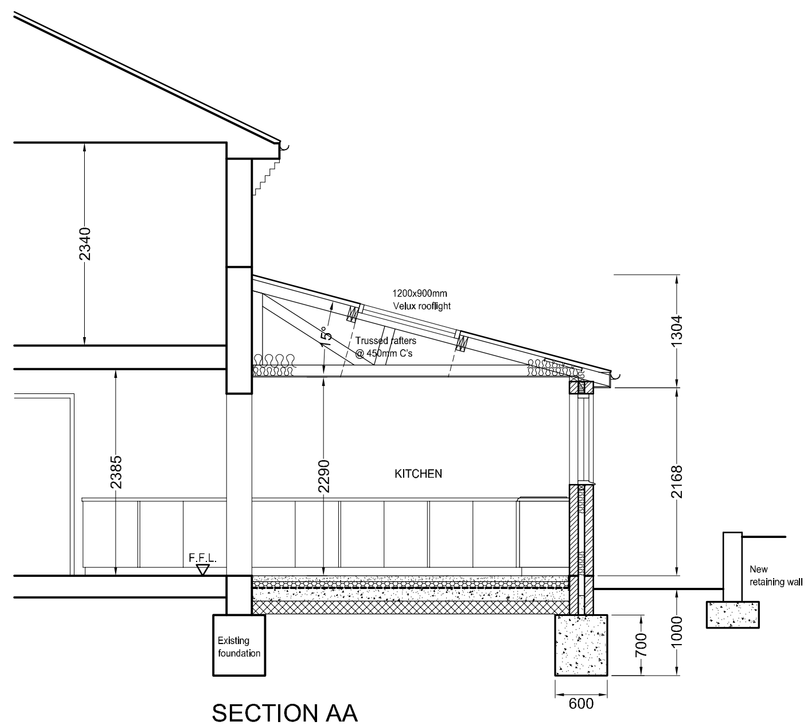

SECTION AA
Scale 1:50

EXISTING



NORTH EAST ELEVATION
Scale 1:100



NORTH WEST ELEVATION



SOUTH EAST ELEVATION

PROPOSED

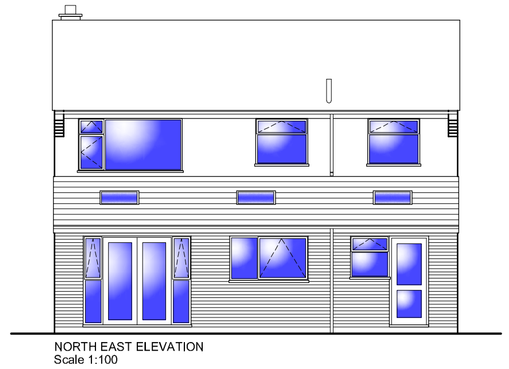

NORTH EAST ELEVATION
Scale 1:100



NORTH WEST ELEVATION

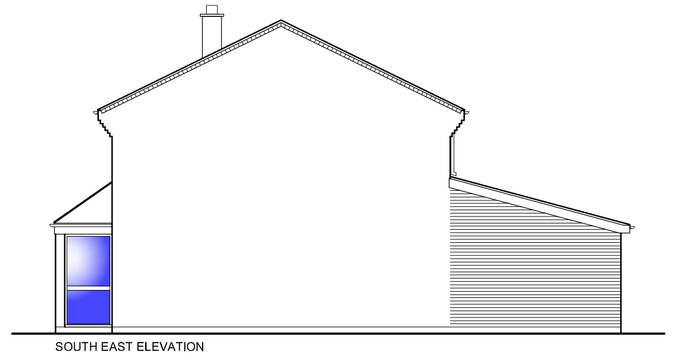

SOUTH EAST ELEVATION

0 1 2 3 4 5m
Scale 1:50

Revisions
.

CLIENT Mr & Mrs HOLLIS
A1 Sheet

PROJECT 18 BLACKBURN ROAD, BARWELL
LEICS., LE9 8EN

SINGLE STOREY REAR EXTENSION

scale	drawn	drawing no.
1:50, 1:100 1:500	JPP	1
job no. 1	date Sept 2009	rev. A

Tel (01455) 445811