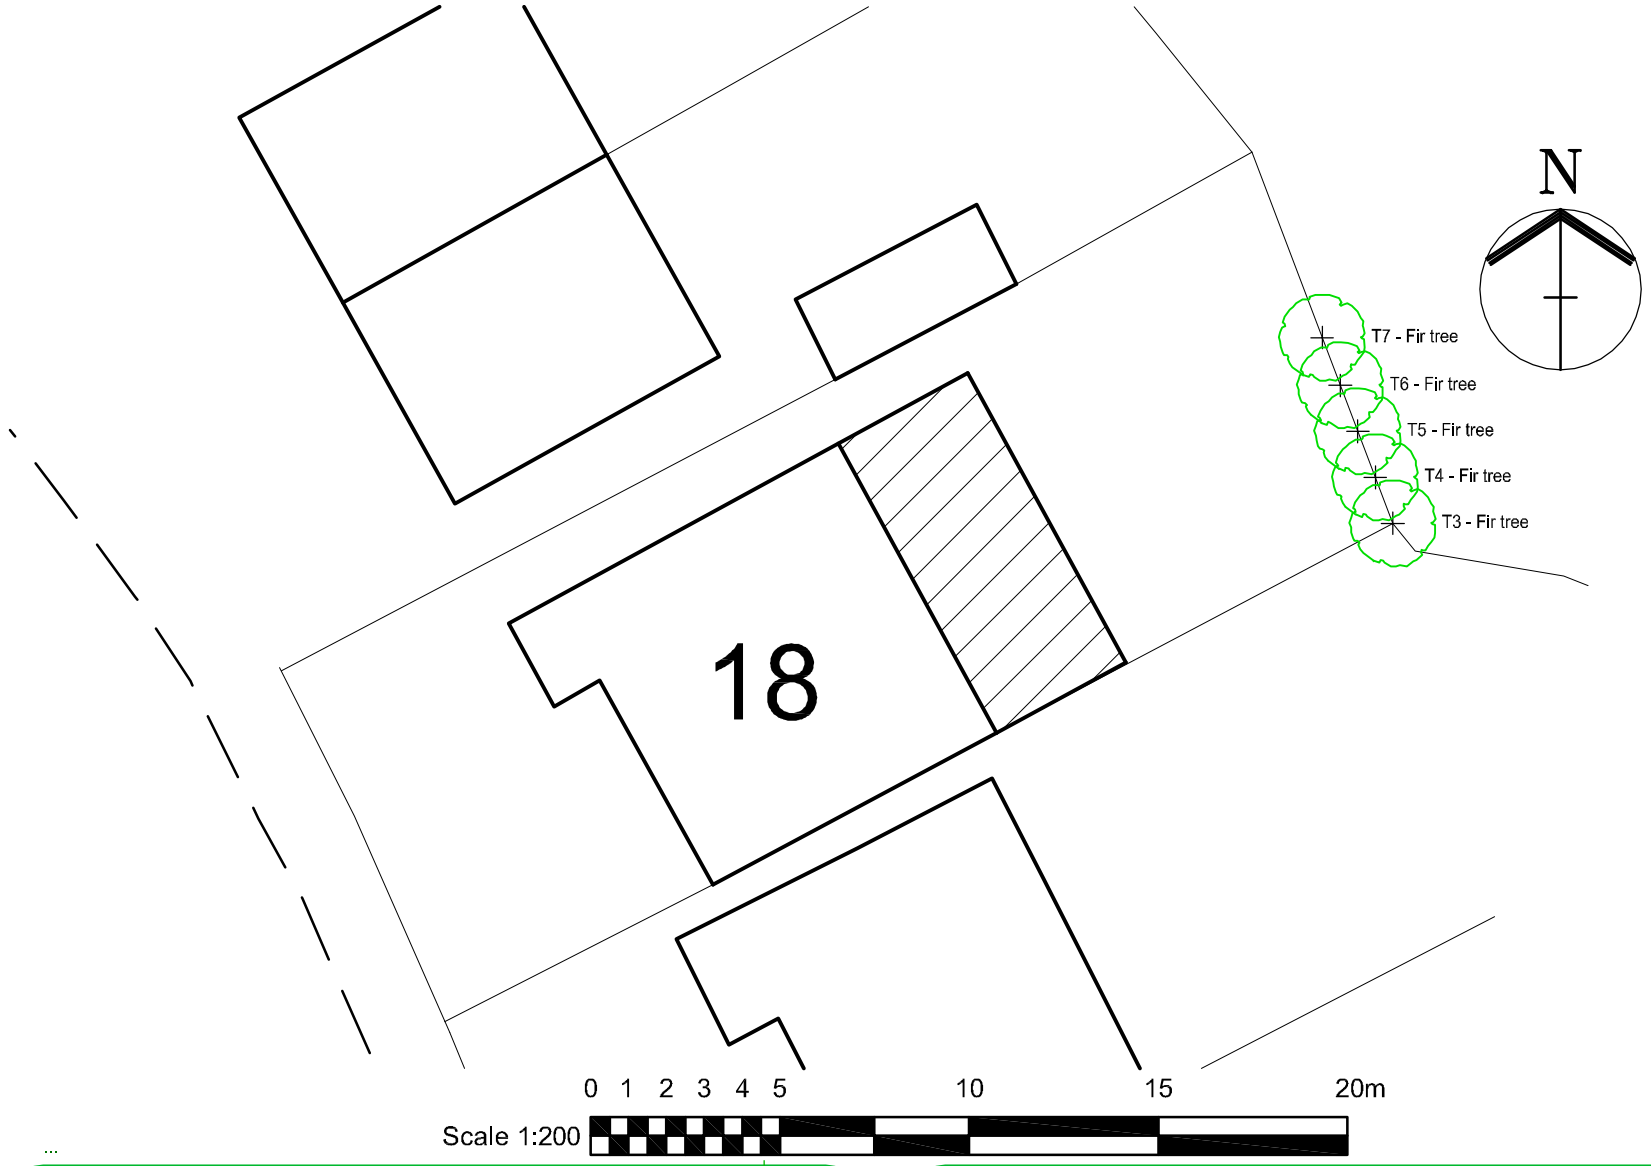

CLIENT	Mr & Mrs HOLLIS	A4 Sheet
PROJECT	18 BLACKBURN ROAD, BARWELL LEICS., LE9 8EN TREE LOCATION PLAN	

scale 1:500	drawn JPP	drawing no. 4
job no. 1	date Sept 2009	rev. A

Tel (01455) 445811