


Site / block plan 72 Heath lane LE9 7PD

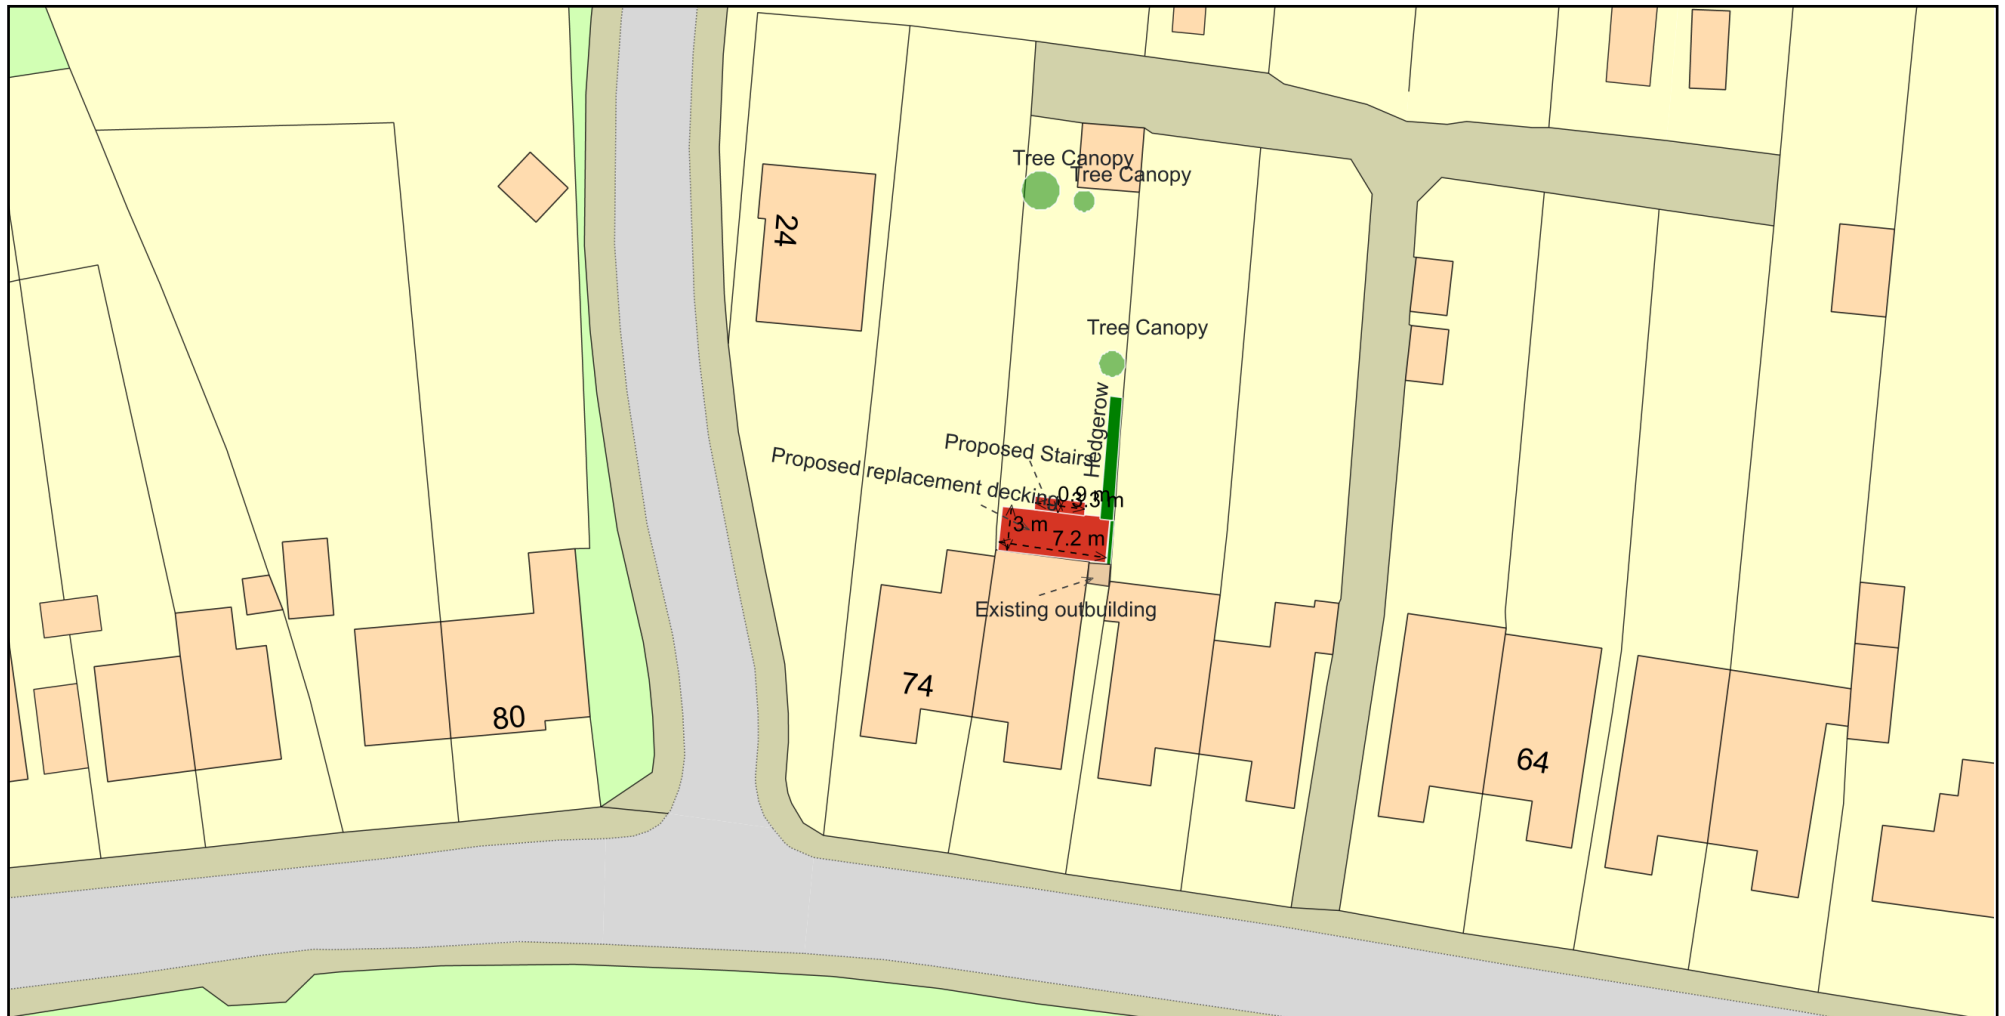

Plan Produced for: Hinckley & Bosworth Planning

Date Produced: 22 Jan 2025

Plan Reference Number: TQRQM25022173648941

Scale: 1:500 @ A4

© Crown copyright and database rights 2023 OS 100042766