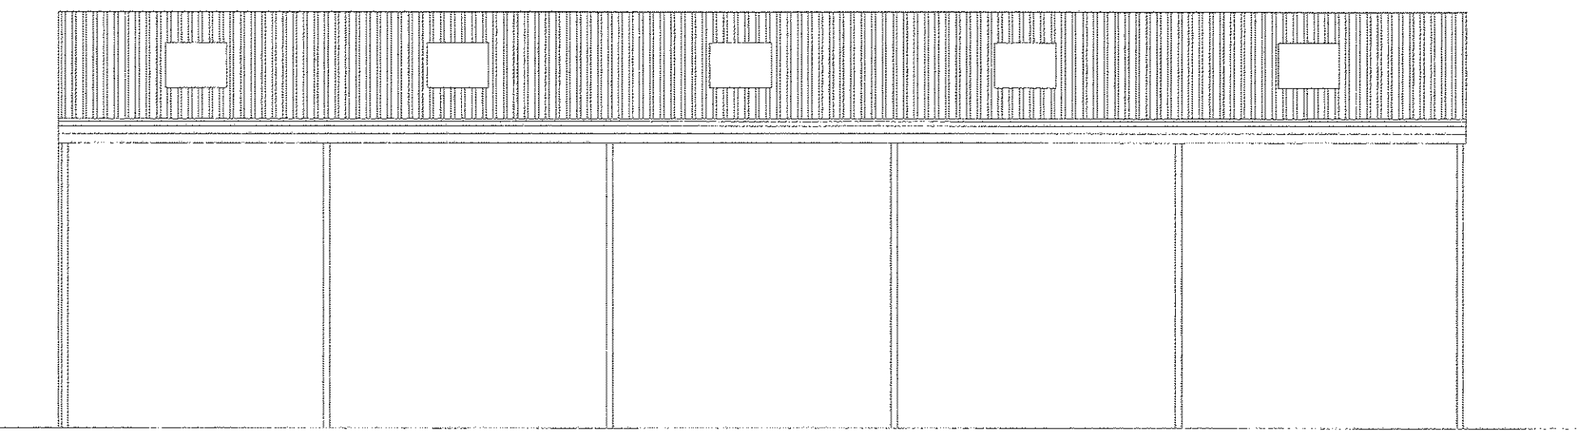

Front Elevation

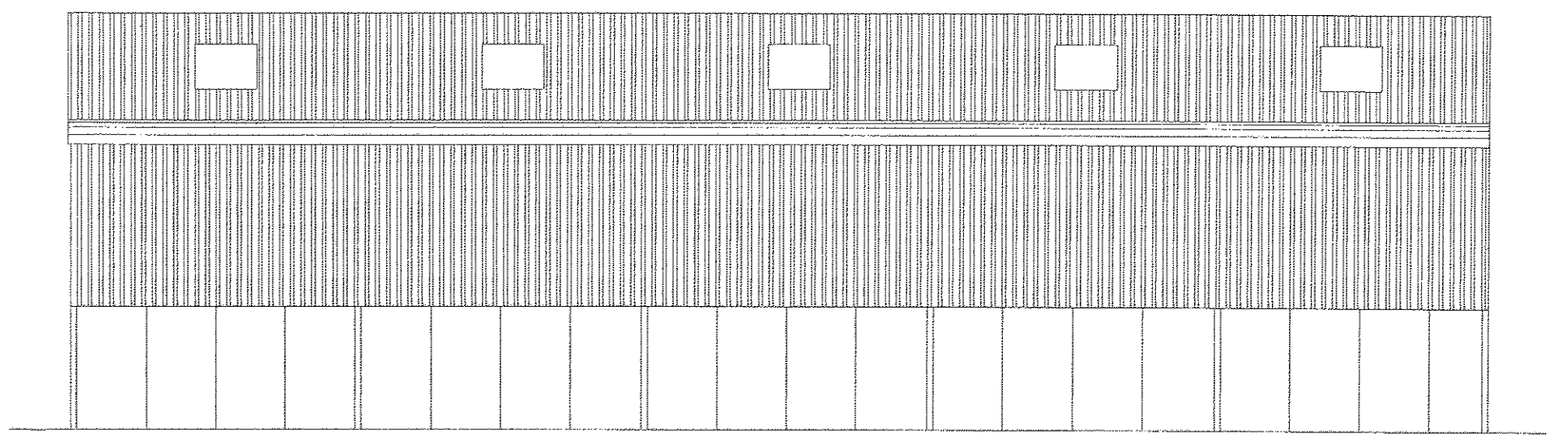

Rear Elevation

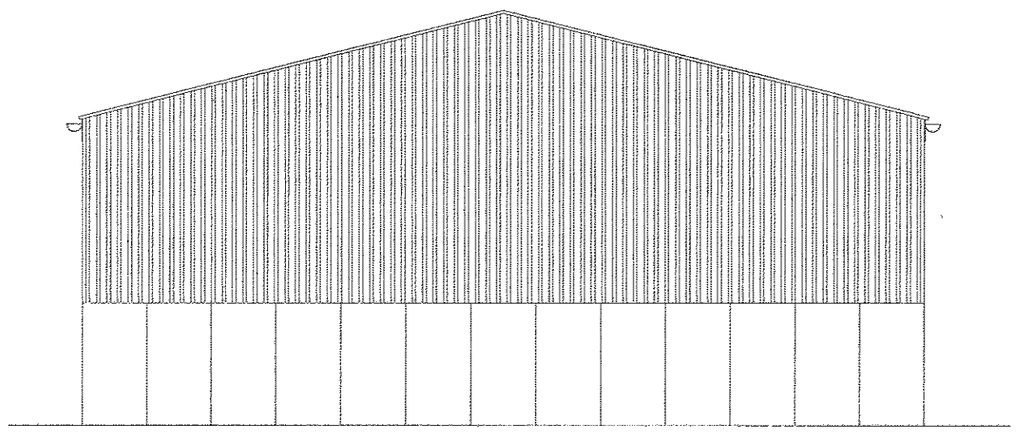

Side Elevations

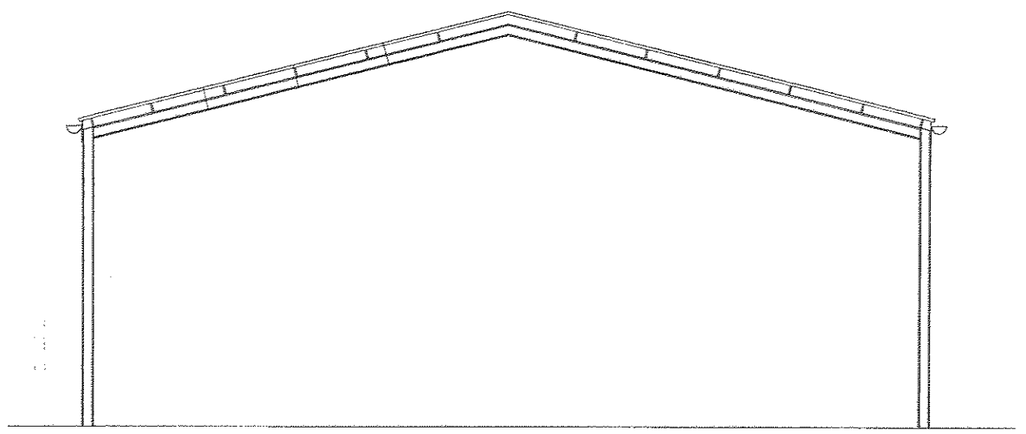

Section

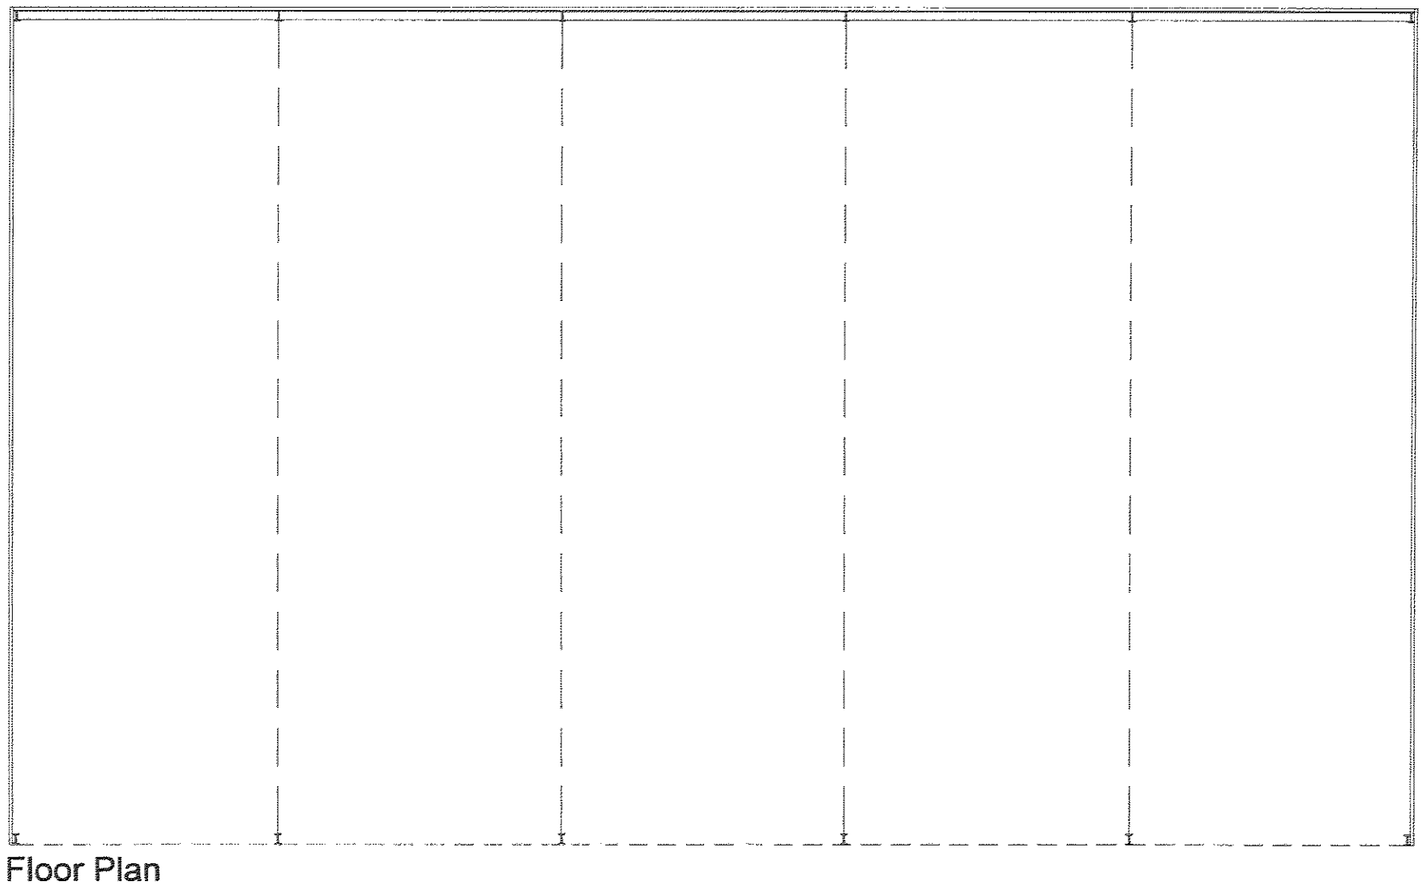

Floor Plan

Rev.	Date.	Revision Details.

FISHER GERMAN
CHARTERED SURVEYORS

Fisher German LLP. The Grange
80 Tamworth Road, Ashby De La Zouch
Leicestershire. LE65 2BW
fax: 01530 413896 tel: 01530 412821
e-mail: ashby@fishergerman.co.uk

Title: **AS PROPOSED**

Scale:	**1:100 [Printed at A2]**		
Date:	**MAY 2008**		
Drawn:	**SN**	**Checked:**	**SM**
Drg No:	**SM/Steel Portal/001**		

THIS DRAWING IS PROTECTED BY COPYRIGHT. IT MAY NOT BE REPRODUCED IN ANY FORM OR BY ANY MEANS FOR ANY PURPOSE WITHOUT WRITTEN PERMISSION OF FISHER GERMAN LLP CHARTERED SURVEYORS.
FISHER GERMAN LLP IS A LIMITED LIABILITY PARTNERSHIP. REGISTERED IN ENGLAND AND WALES. REGISTERED NUMBER: OC317554.

DEVELOPMENT SERVICES
16 MAY 2008
RECEIVED