Proposed Ground Floor 1:50

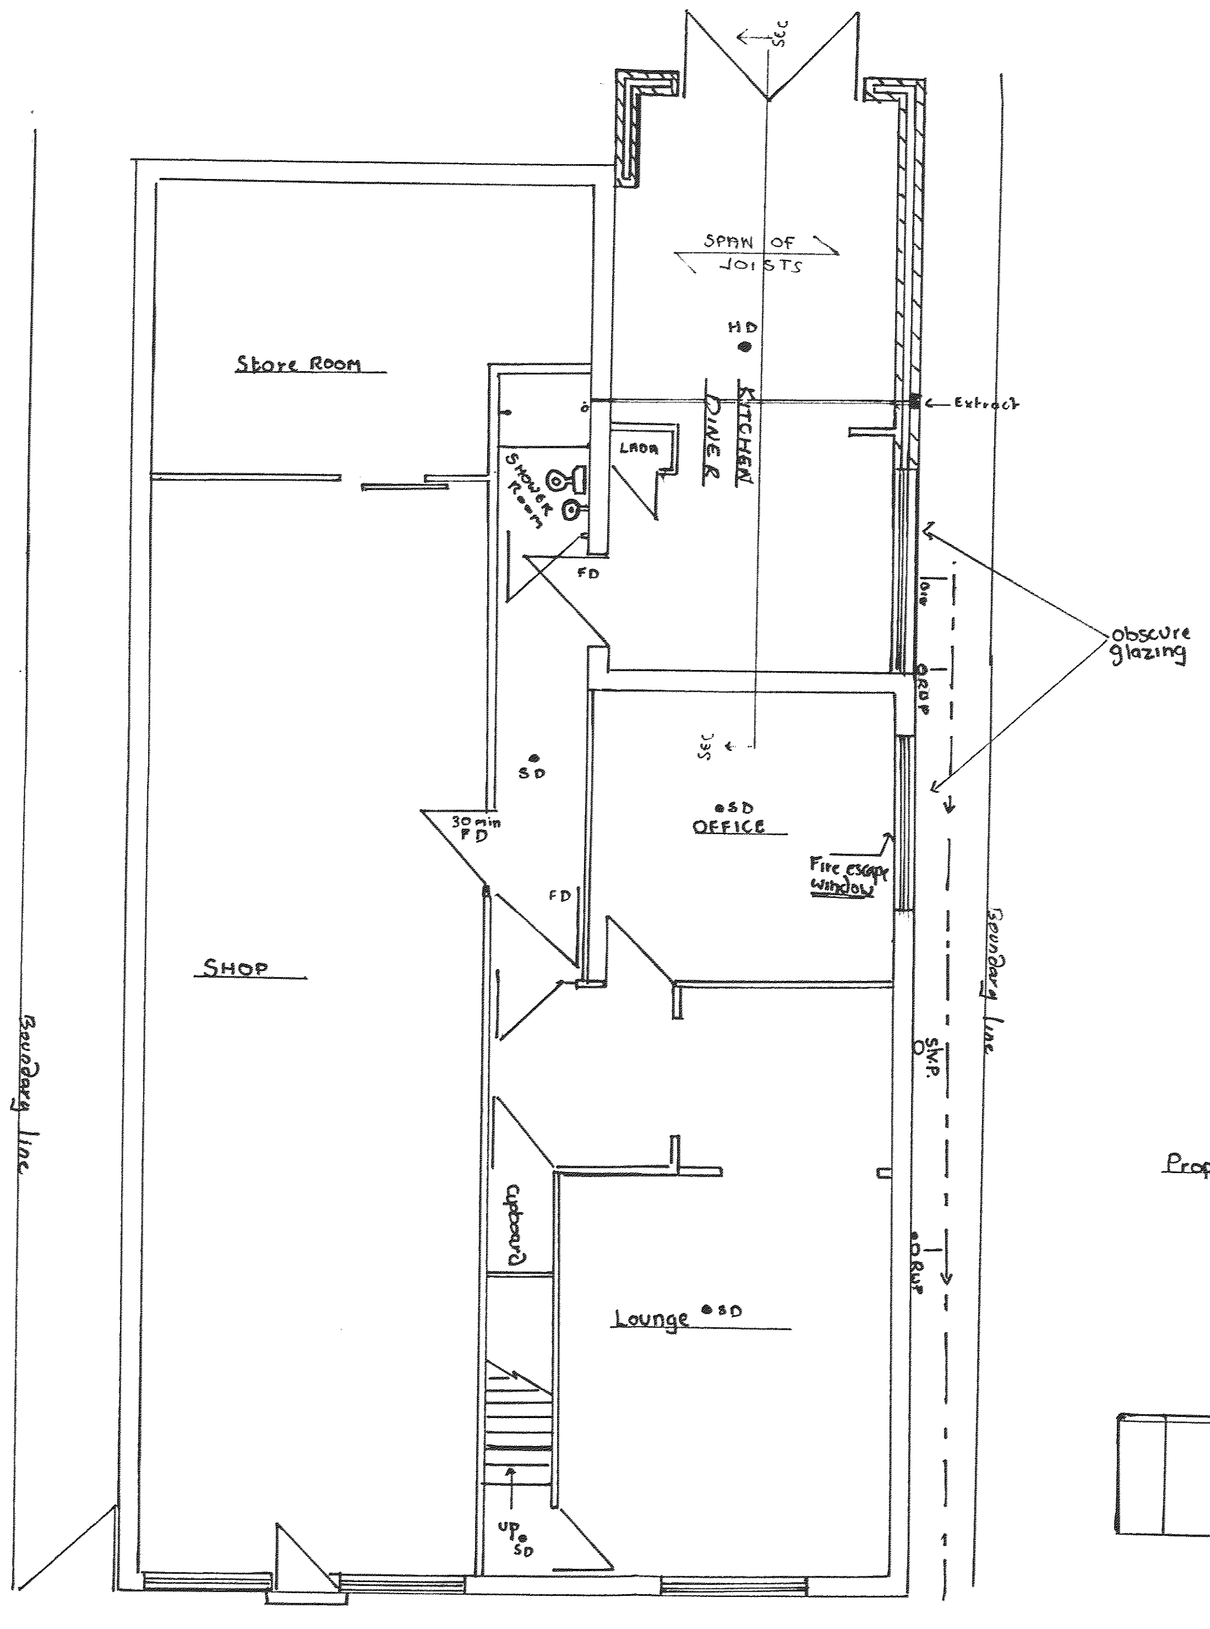

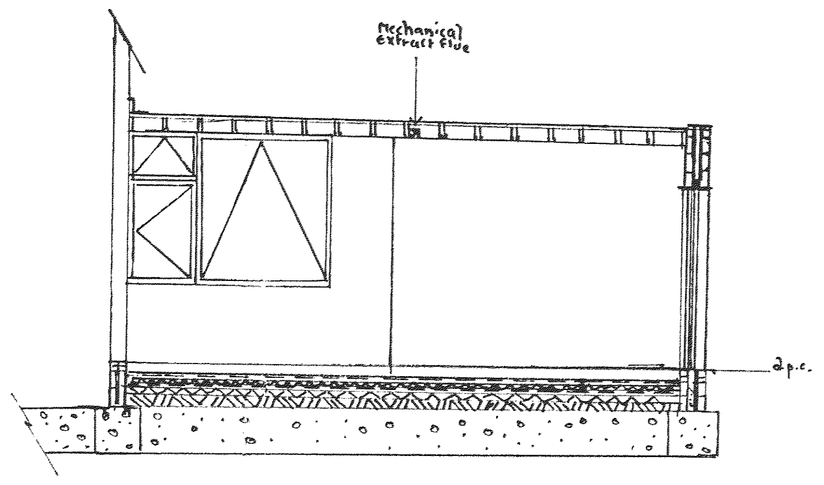

SECTION 1:50

Proposed LEFT SIDE Elevation 1:100

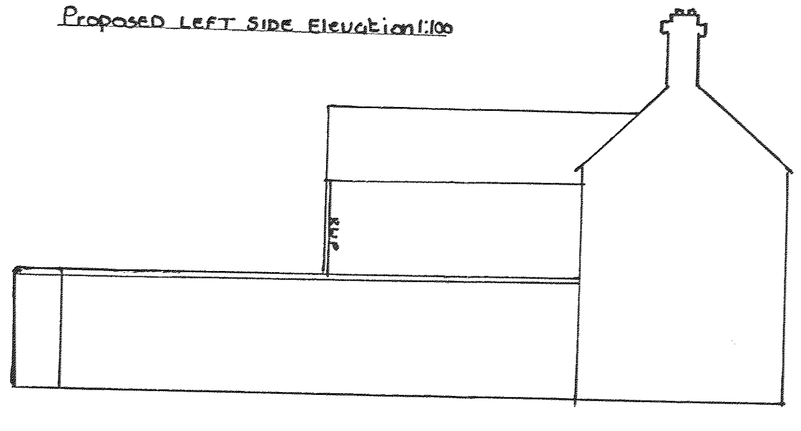

NOTES:

All dimensions must be checked on site and not scaled from this drawing.

A		
	Date	Revisions

© copyright

DEVELOPMENT SERVICES
17 MAY 2008
RECEIVED

Client
MRS RAO

Job Title
3 Almeys Lane
Earl Shilton
LE9 7AJ

Drawing Title
Single Storey
rear Extension

Scale
1:50

Date
05/05/08

Drawn by
Mr MORRELL

Drg. No.
7631/18

Rev.