




01856 898 022
www.UKPlanningMaps.com

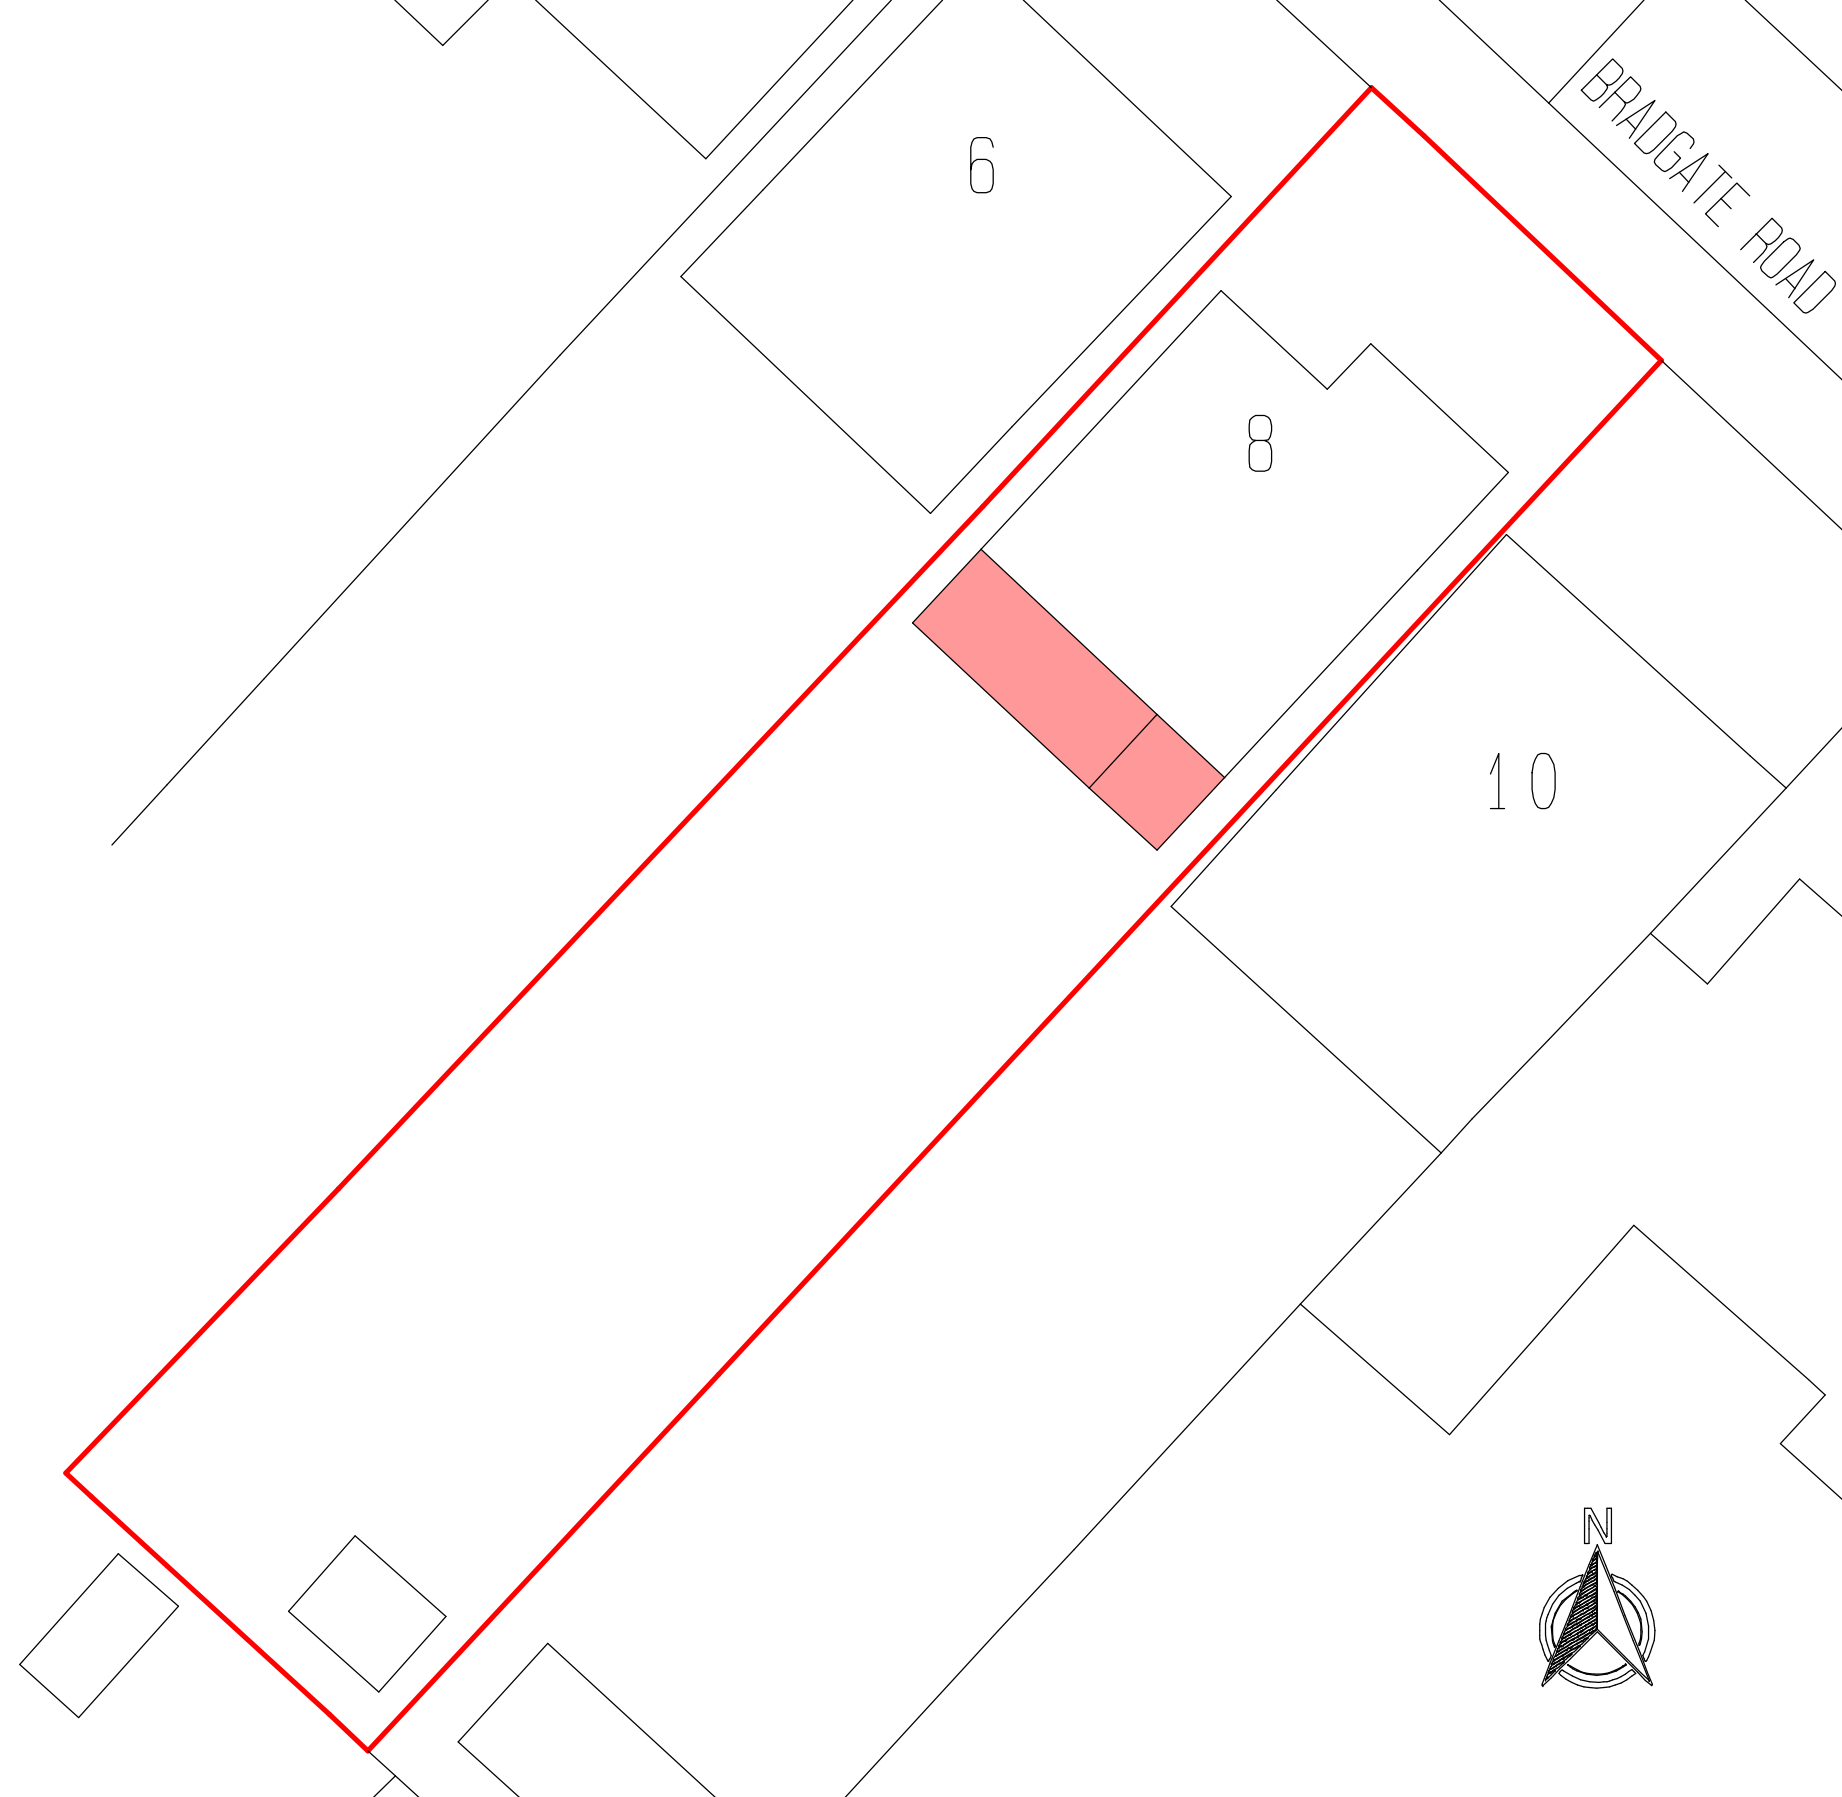

Produced on 12 December 2025 from the Ordnance Survey National Geographic Database and incorporating surveyed revision available at this date.
This map shows the area bounded by 443665 294773,443807 294773,443807 294915,443665 294915,443665 294773
Crown copyright and database rights 2025 OS 100054135. Supplied by copla ltd trading as UKPlanningMaps.com a licensed Ordnance Survey partner [OS 100054135].
Data licence expires 12 December 2026. Unique plan reference: v2g//1352517/1812807



Philip Baumber Architectural Services 50, Radmore Road, HINCKLEY, Leics. LE10 0RQ tel. 07913 560141; e.mail. baumberp1955@gmail.com	Project: Proposed Ground Floor Single Storey and First Floor Rear Extensions at No. 8, Bradgate Road, Hinckley, LE10 1LA for Mr. & Mrs. T. Hayman	Drg.Title Proposed Site Block Plan and Location Plan	Date: DEC 2025	Scale: 1:200 & 1:1250 @ A3
			Job No.: GD/0522	Drg. No. Rev. SP/01