


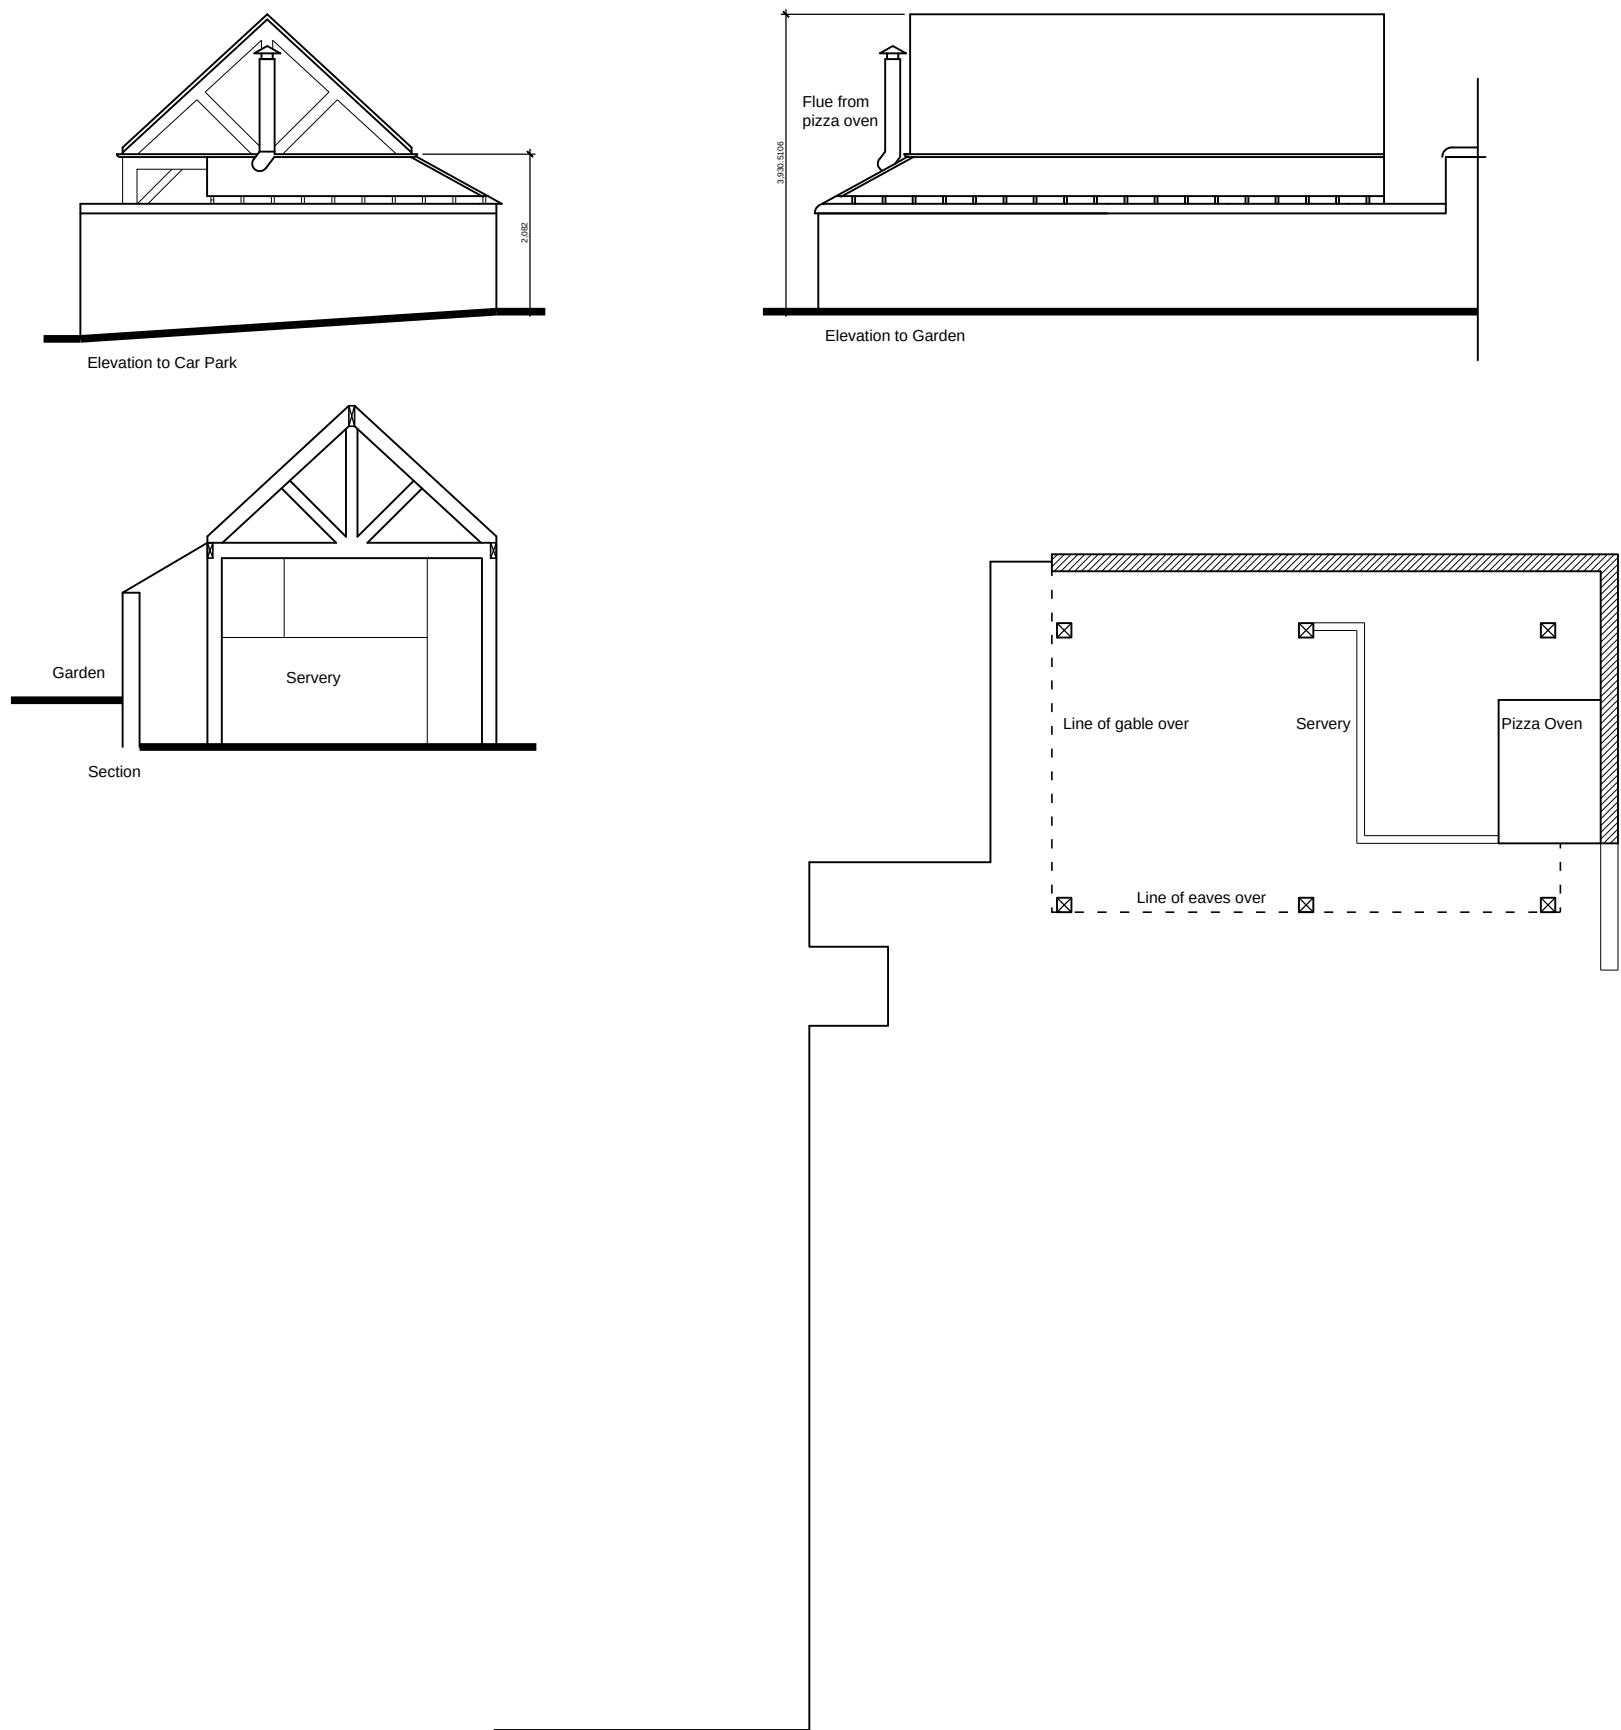

Plan Elevations & Section scale 1/100@ A3

Pizza Oven Barn
Black Horse 17 Market Place
Market Bosworth CV13 0LF
for Black Horse Restaurant Ltd

Plan and Elevations

drg. no.	rev.
B160(PL)01	.
scale	date
as stated @ A3	Dec '25
ref	mac / tmc

MAC
Design consultants

5 Geddington Close
Wigston
Leicester LE18 3QU
tel 07739663249
collins.knighton@btinternet.com