


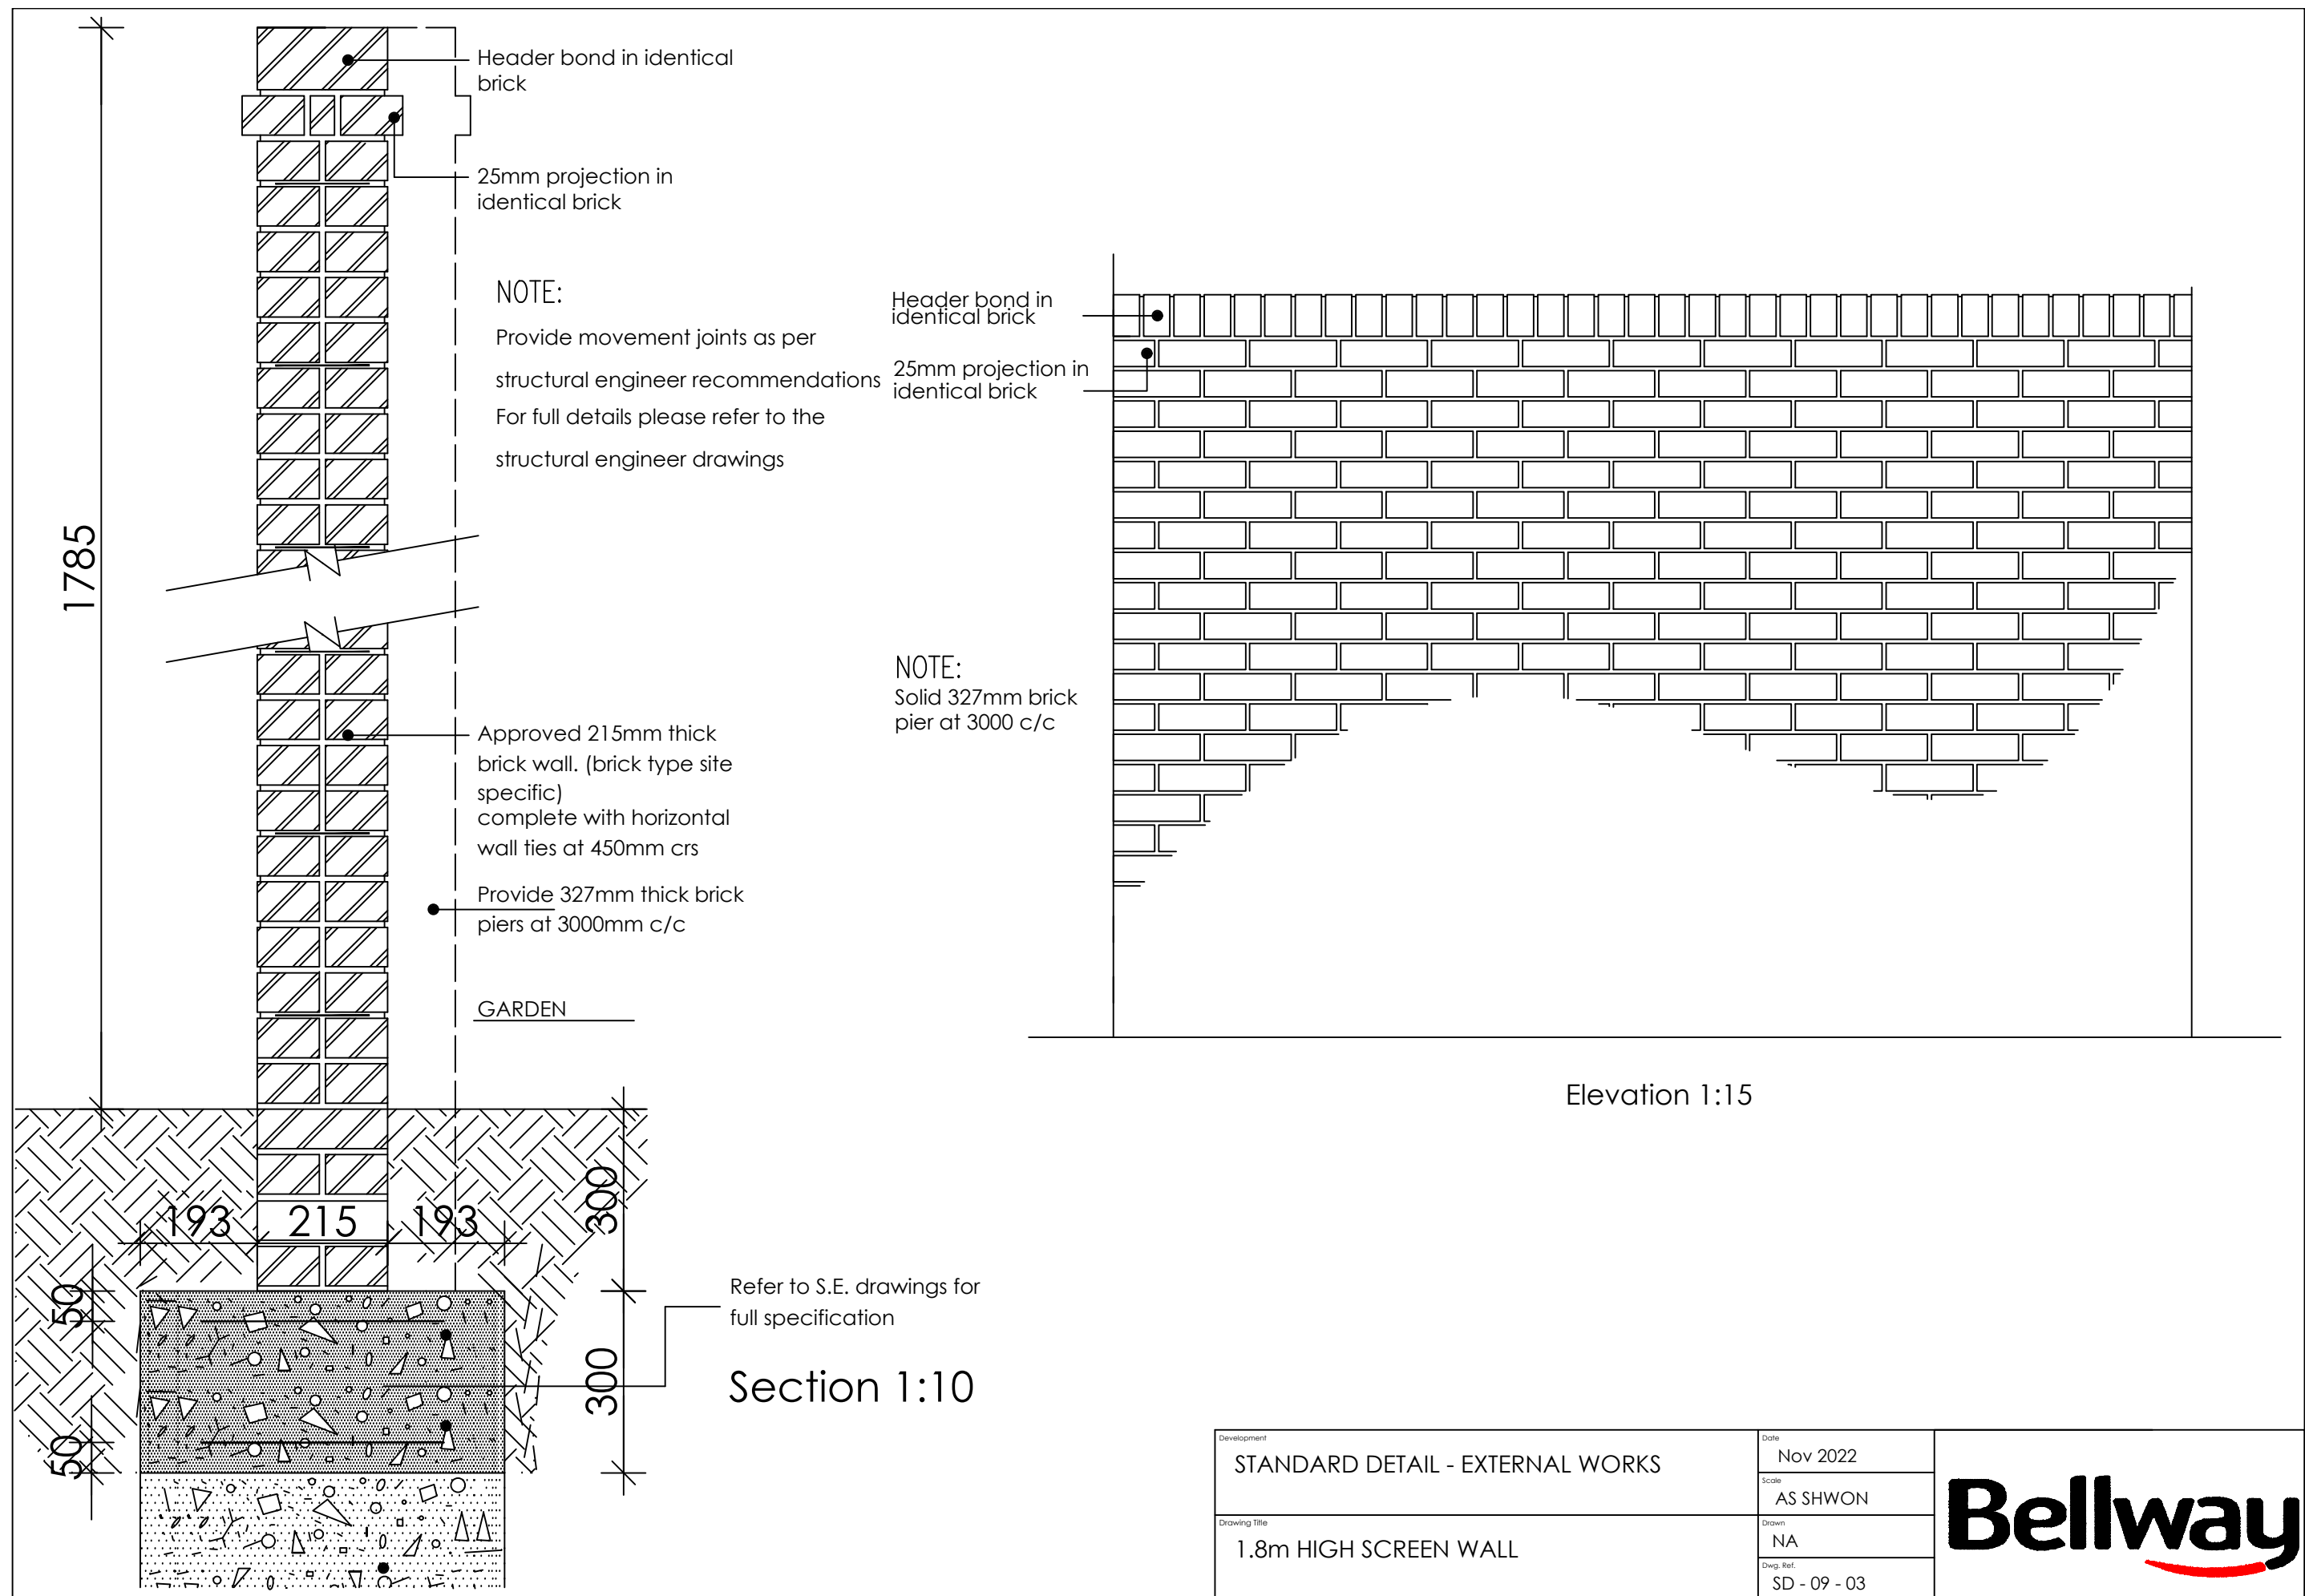

Development	STANDARD DETAIL - EXTERNAL WORKS	Date	Nov 2022
Drawing Title	1.8m HIGH SCREEN WALL	Scale	AS SHWON
		Drawn	NA
		Dwg. Ref.	SD - 09 - 03

Bellway