
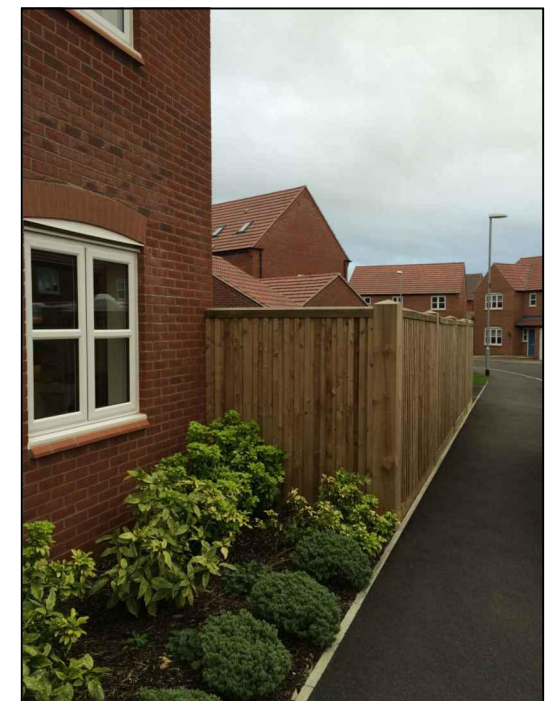
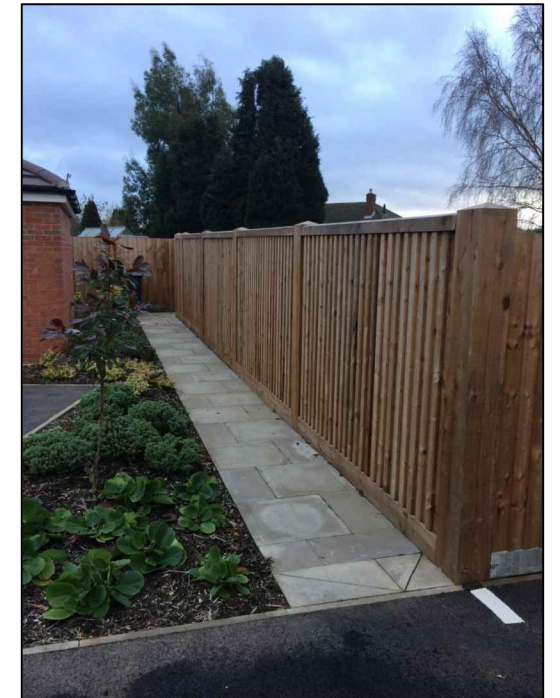
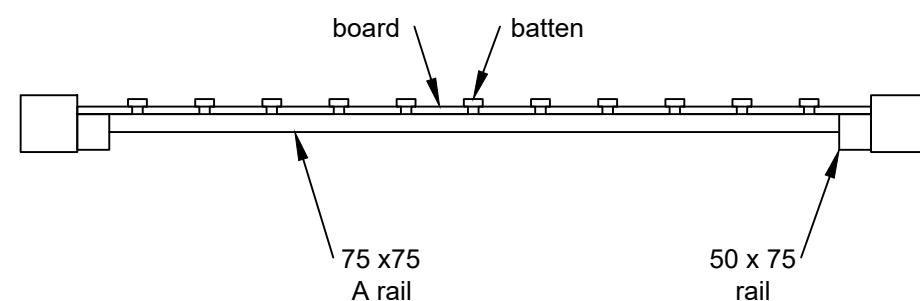


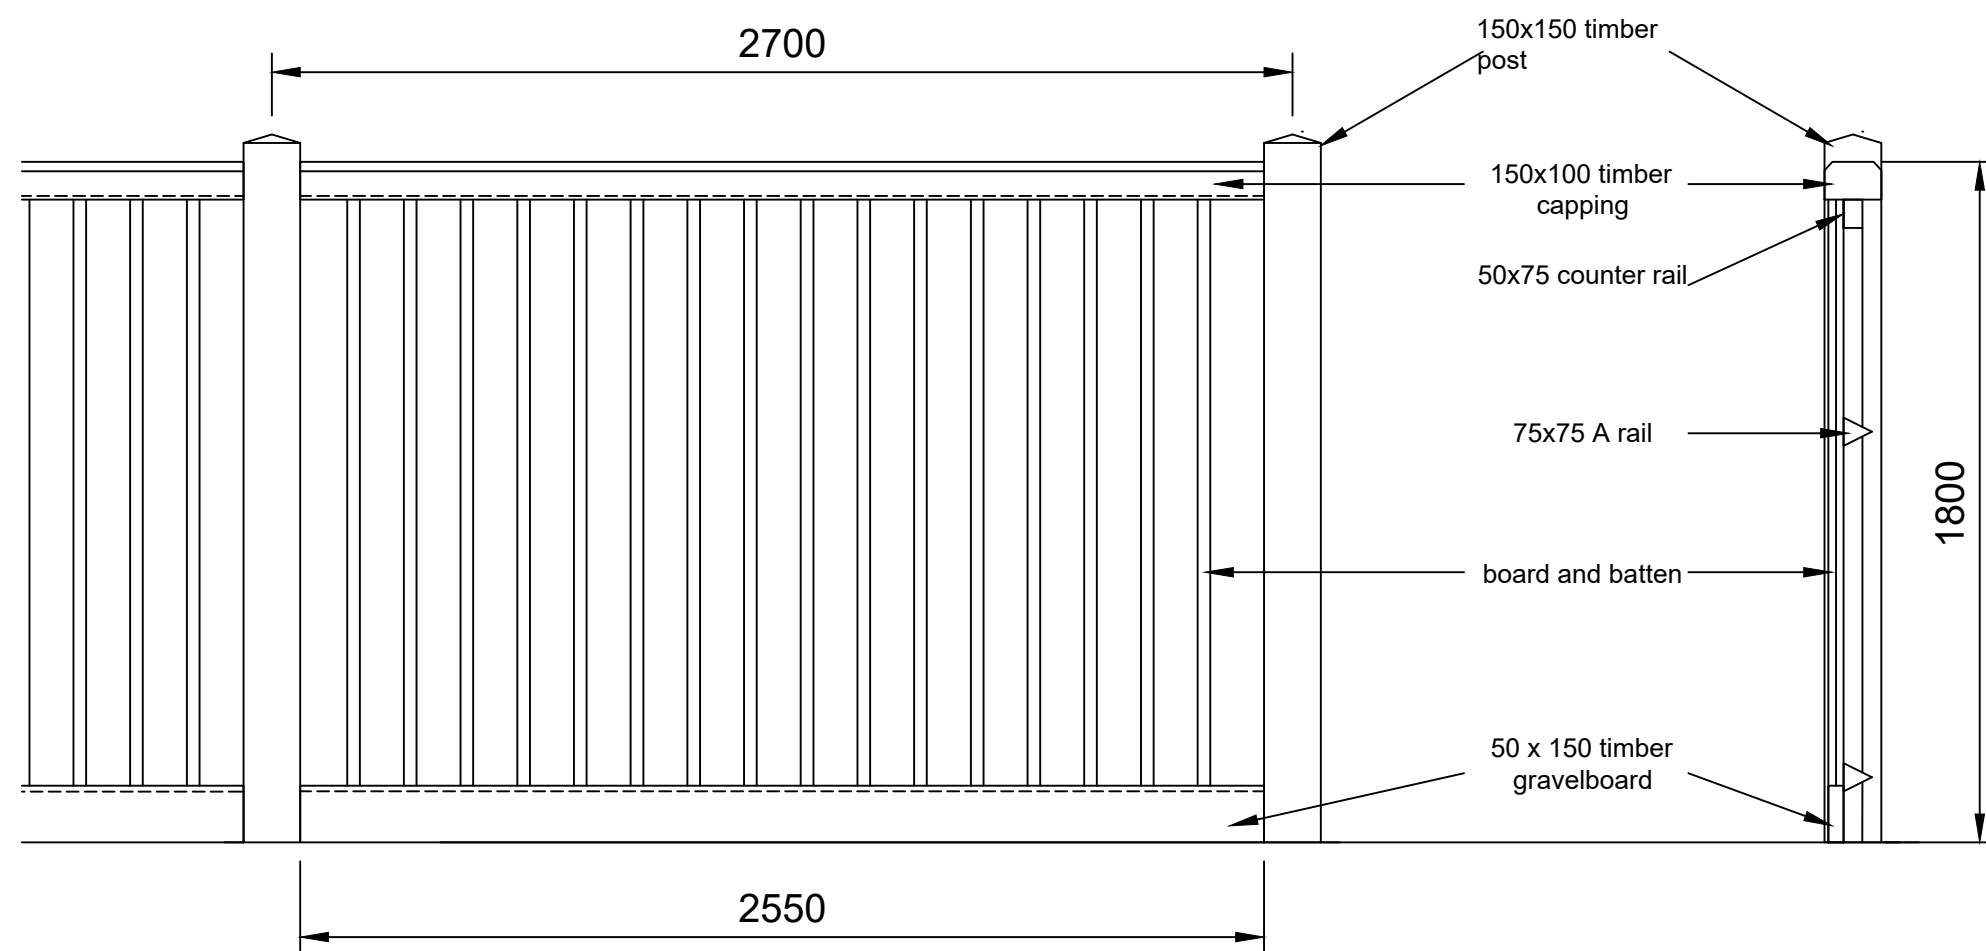

REV A Post updated to 150x150mm JAN 2021

Development Standard Sketch Detail	Date Nov 15	
Drawing Title Proposed Boundary Detail Timber Board & Batten Privacy Fence	Scale 1:20	
	Drawn SH	
	Dwg. Ref. SD-9-05A	