



Plan View Elevation

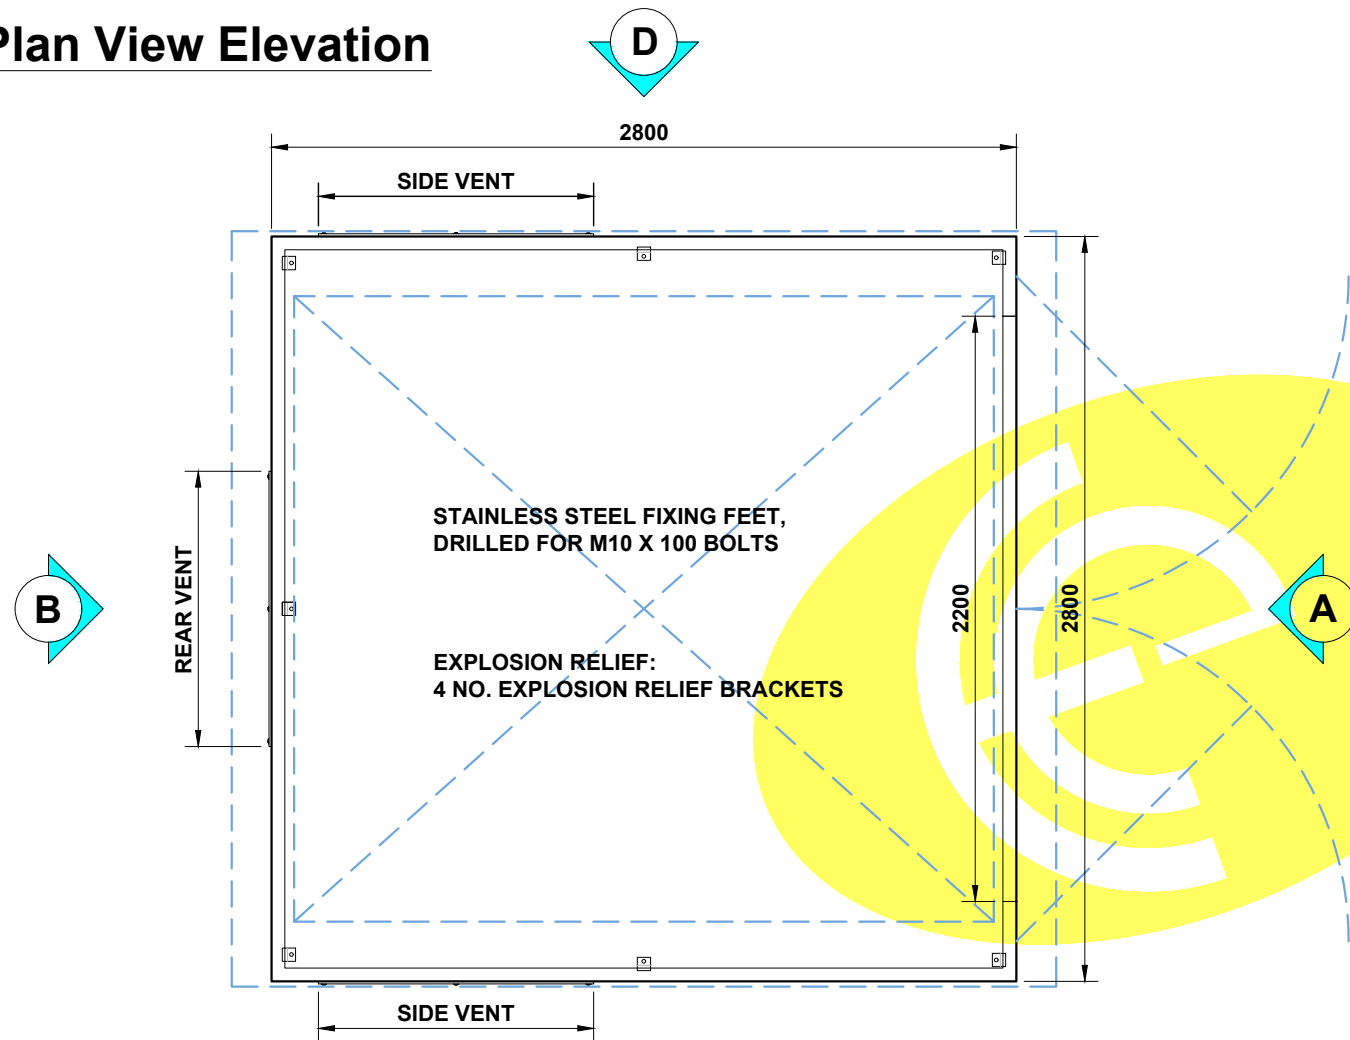


Elevation (A) (front)

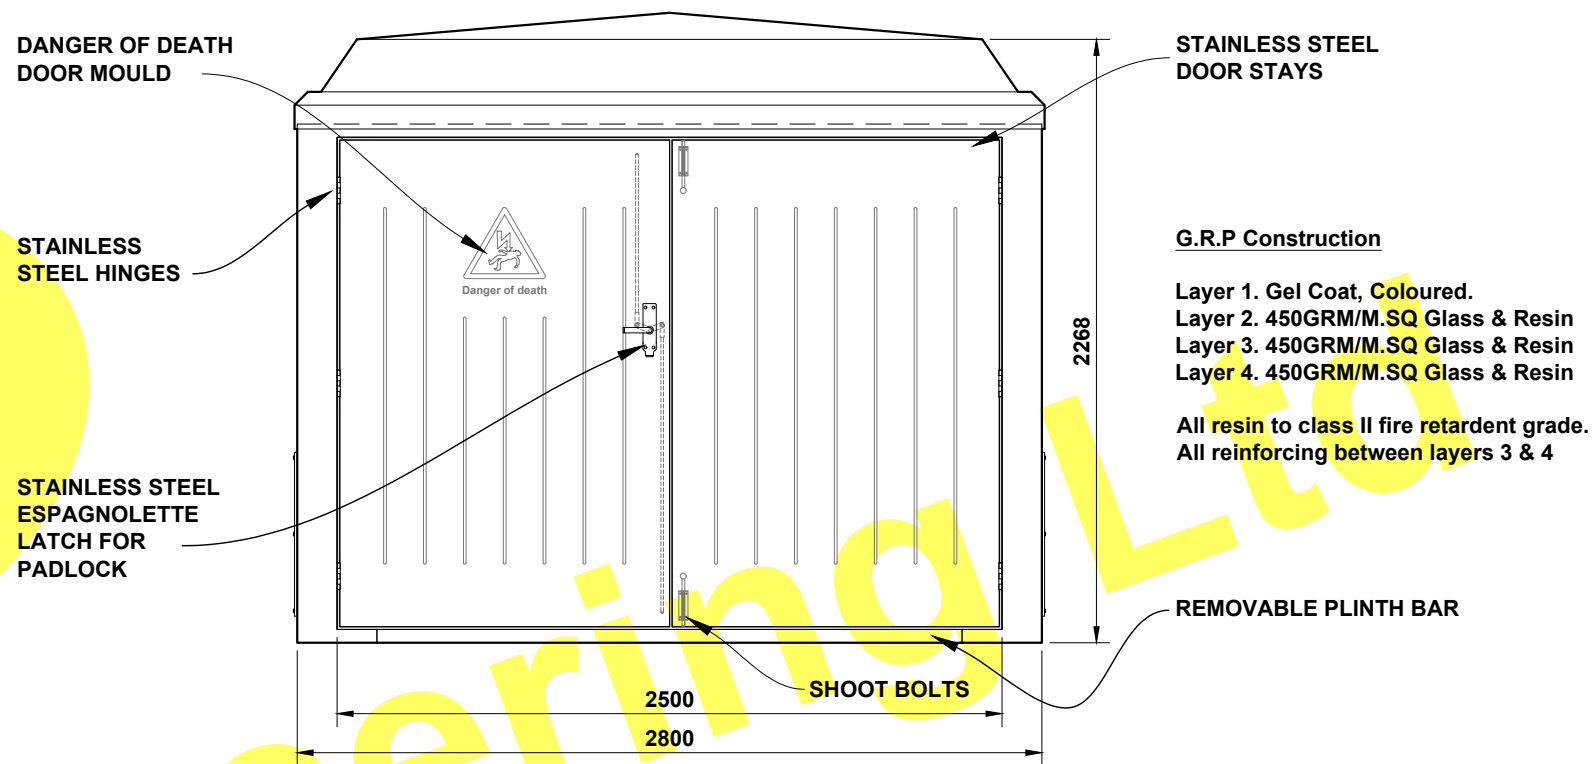


G.R.P Construction
Layer 1. Gel Coat, Coloured.
Layer 2. 450GRM/M.SQ Glass & Resin
Layer 3. 450GRM/M.SQ Glass & Resin
Layer 4. 450GRM/M.SQ Glass & Resin

All resin to class II fire retardant grade.
All reinforcing between layers 3 & 4


Elevation (C) (l/h side)

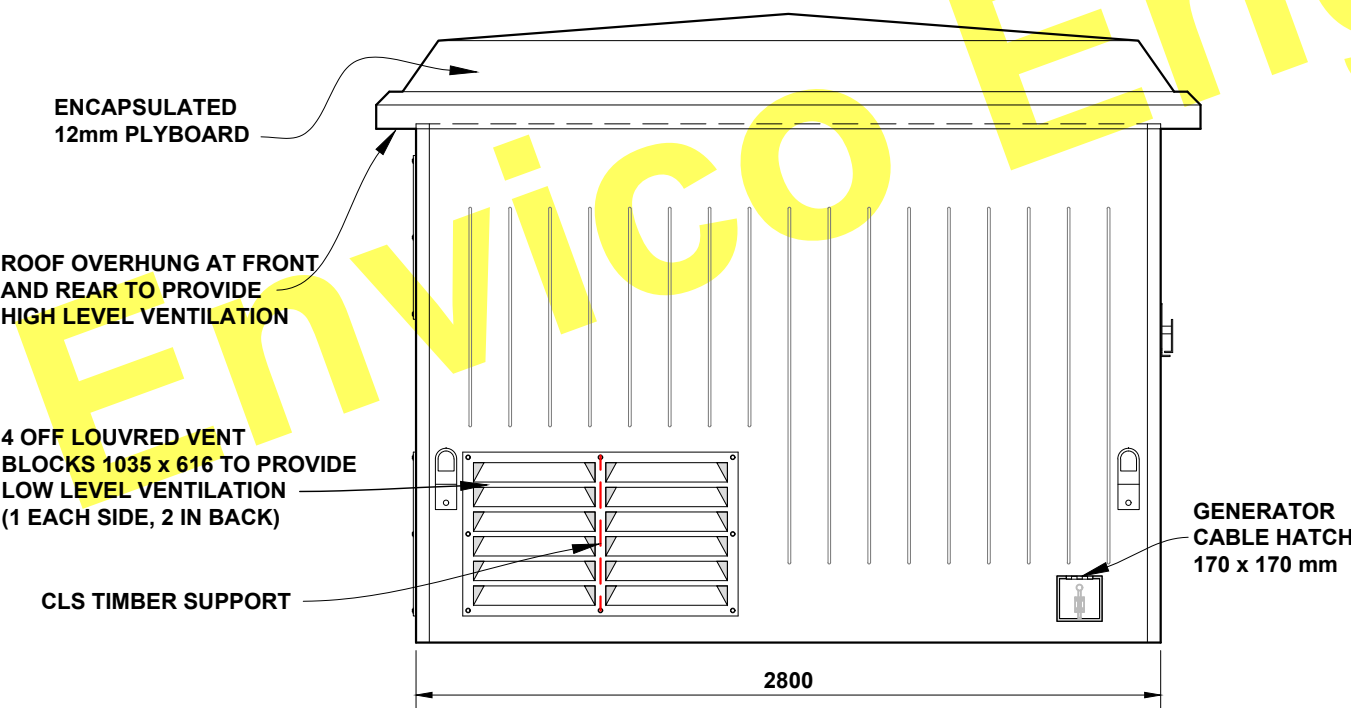

Elevation (B) (rear)

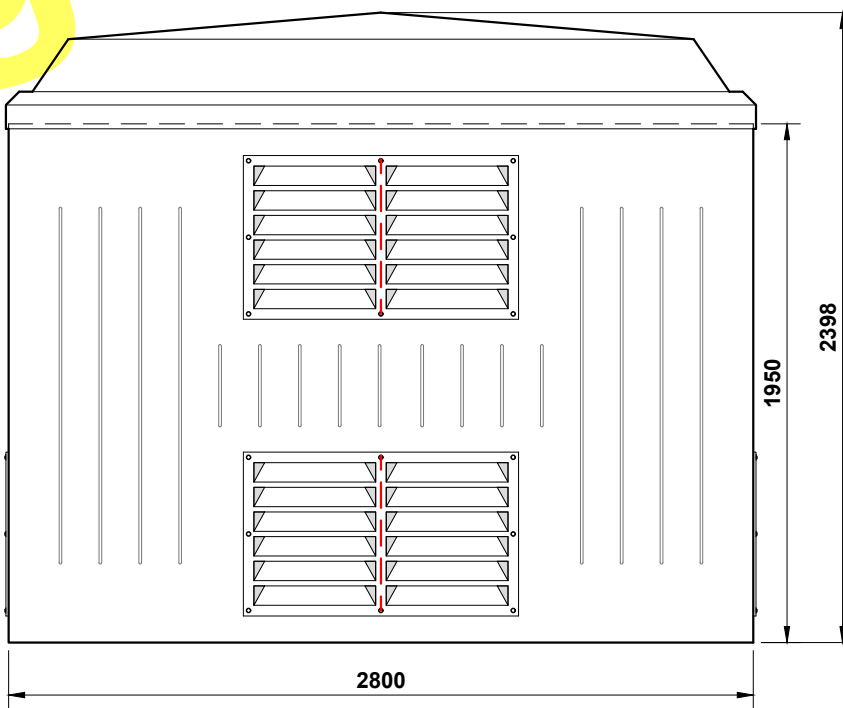

Elevation (D) (r/h side)

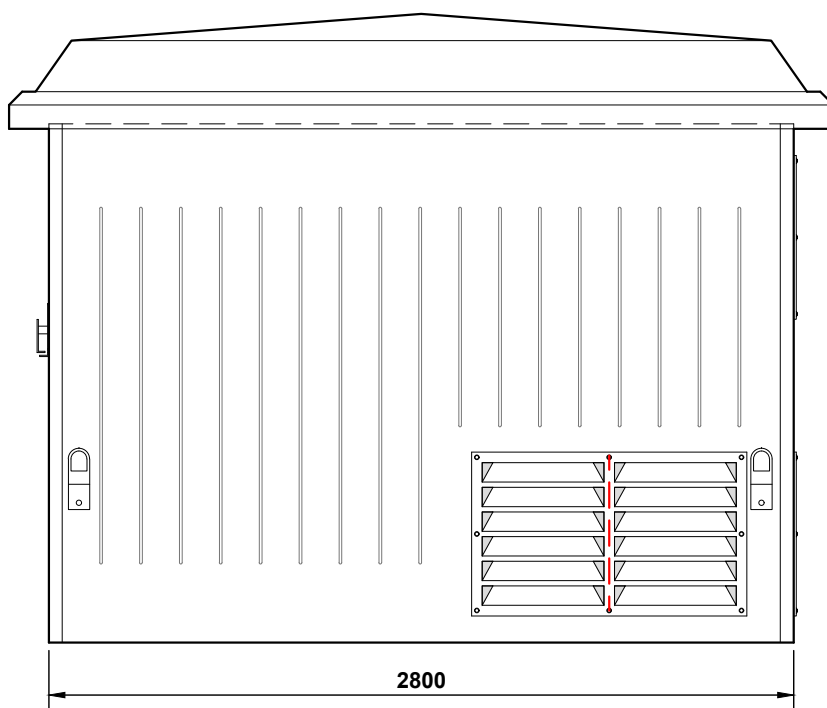

THE DRAWING AND DESIGN IS THE PROPERTY OF ENVICO ENGINEERING LTD. AND WITHOUT THE WRITTEN CONSENT OF ENVICO ENGINEERING LTD. MAY NOT BE COPIED IN WHOLE OR IN PART OR COMMUNICATED TO A THIRD PARTY OR USED FOR ANY PURPOSE.

Envico Engineering Limited
Tel : 01792 794 619
Fax : 01792 793 532
Nantyffn Road (South), Enterprise park, Llansamlet
Swansea, SA7 9RG, South Wales.

INTERNAL WIDTH : 2690mm
INTERNAL DEPTH : 2690mm
INTERNAL HEIGHT : 2250mm

APPROX. WEIGHT : 480kg
Date : 14/02/2017
Drawn By : D O'Malley

GRP HOUSING : TRANSFORMER TYPE TR7
Drawing Scale : Not To Scale
Drawing No : TR7
Rev :