




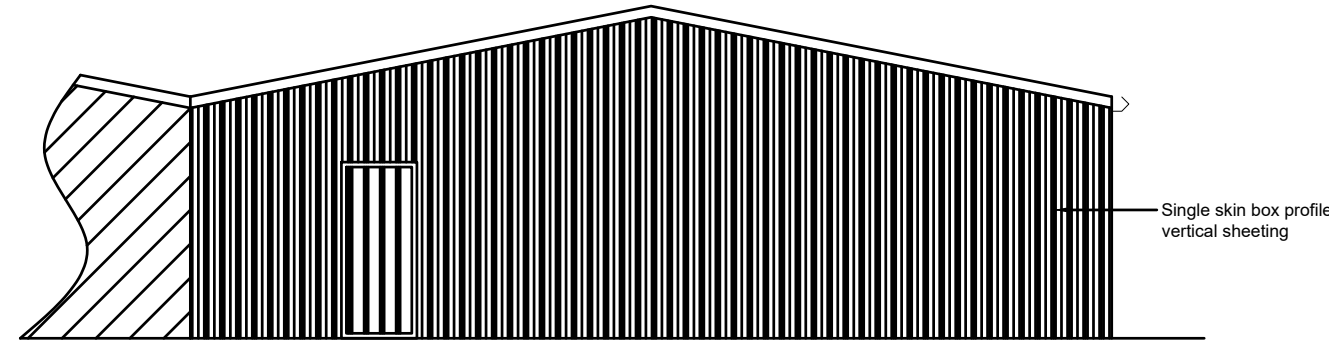


ELEVATION 1 - 22

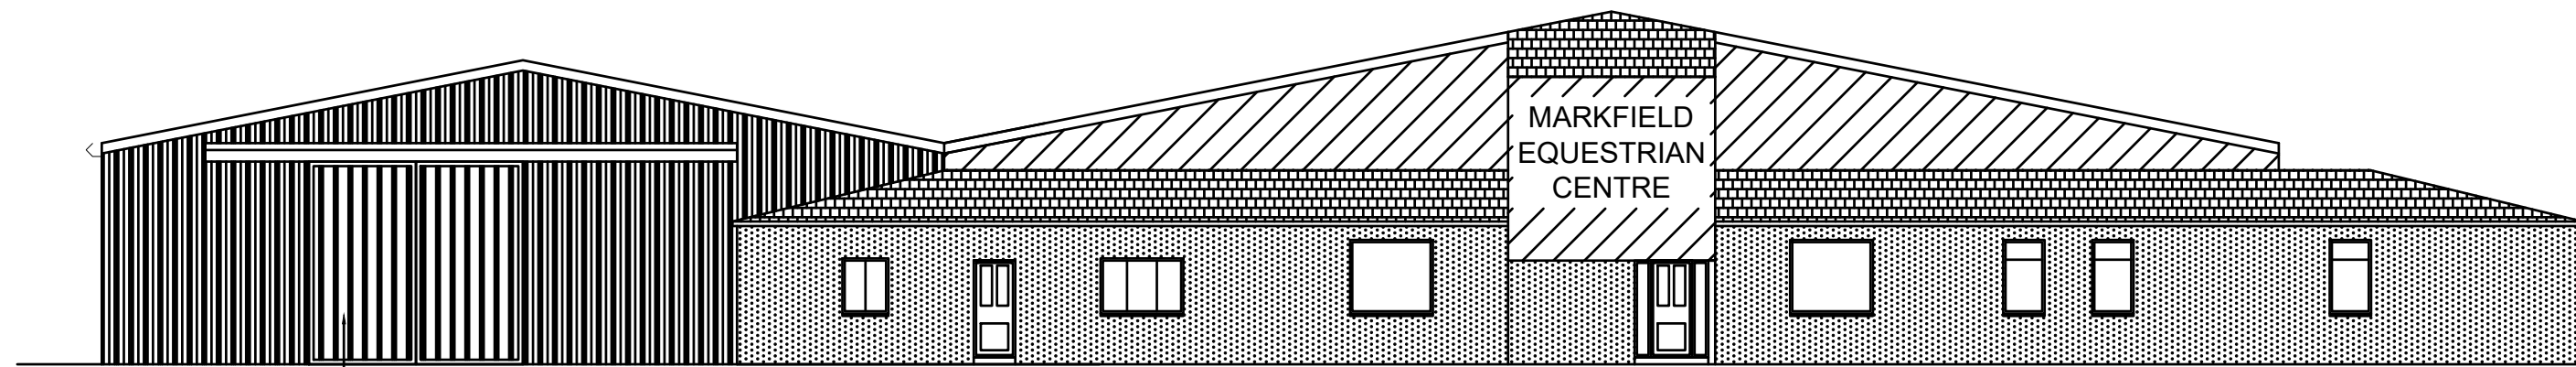

ELEVATION 12 - 11

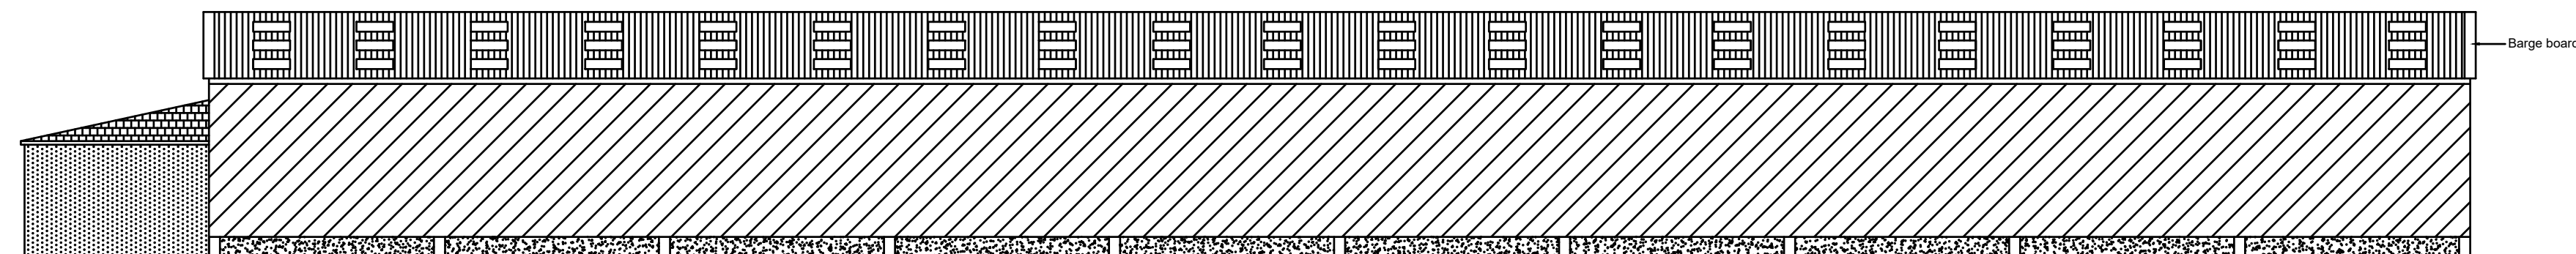

ELEVATION 11 - 1

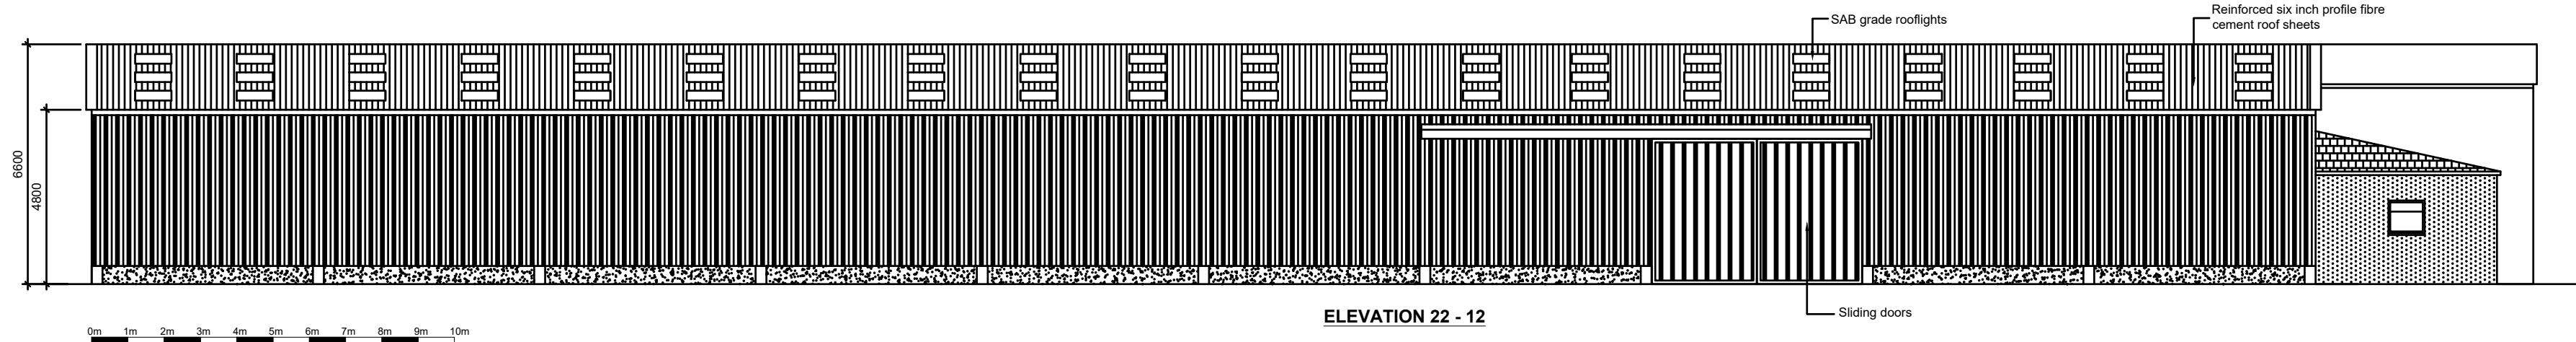

ELEVATION 22 - 12

NOTE!
ALL MAPS REPRODUCED UNDER
LICENCE No 100047474.

NOTE
ALL MATERIALS USED ON THE PROPOSED
STRUCTURE WILL BE IN KEEPING WITH THE
ADJOINING AND SURROUNDING BUILDINGS.

COPYRIGHT NOTICE
DRAWING REMAINS THE PROPERTY
OF CT PLANNING AND MAY NOT BE
REPRODUCED OR ALTERED
WITHOUT THE PRIOR CONSENT OF
MARK TUSON.

Date March 2024	Approved by
Drawn by MT	Scale - 1 : 200 (A1)
Notes	
Client Markfield Equestrian Centre Stanton Lane LE67 9TT	Details Proposed change of use

CT PLANNING
Tel - 01543 418779
Email - apps@ctplanning.co.uk
Web - www.ctplanning.co.uk

Three Spires House, Station Road,
Lichfield, Staffordshire, WS13 6HX

REVISION:- A.

DRAWING NO:- MT / 1561 / 2

