


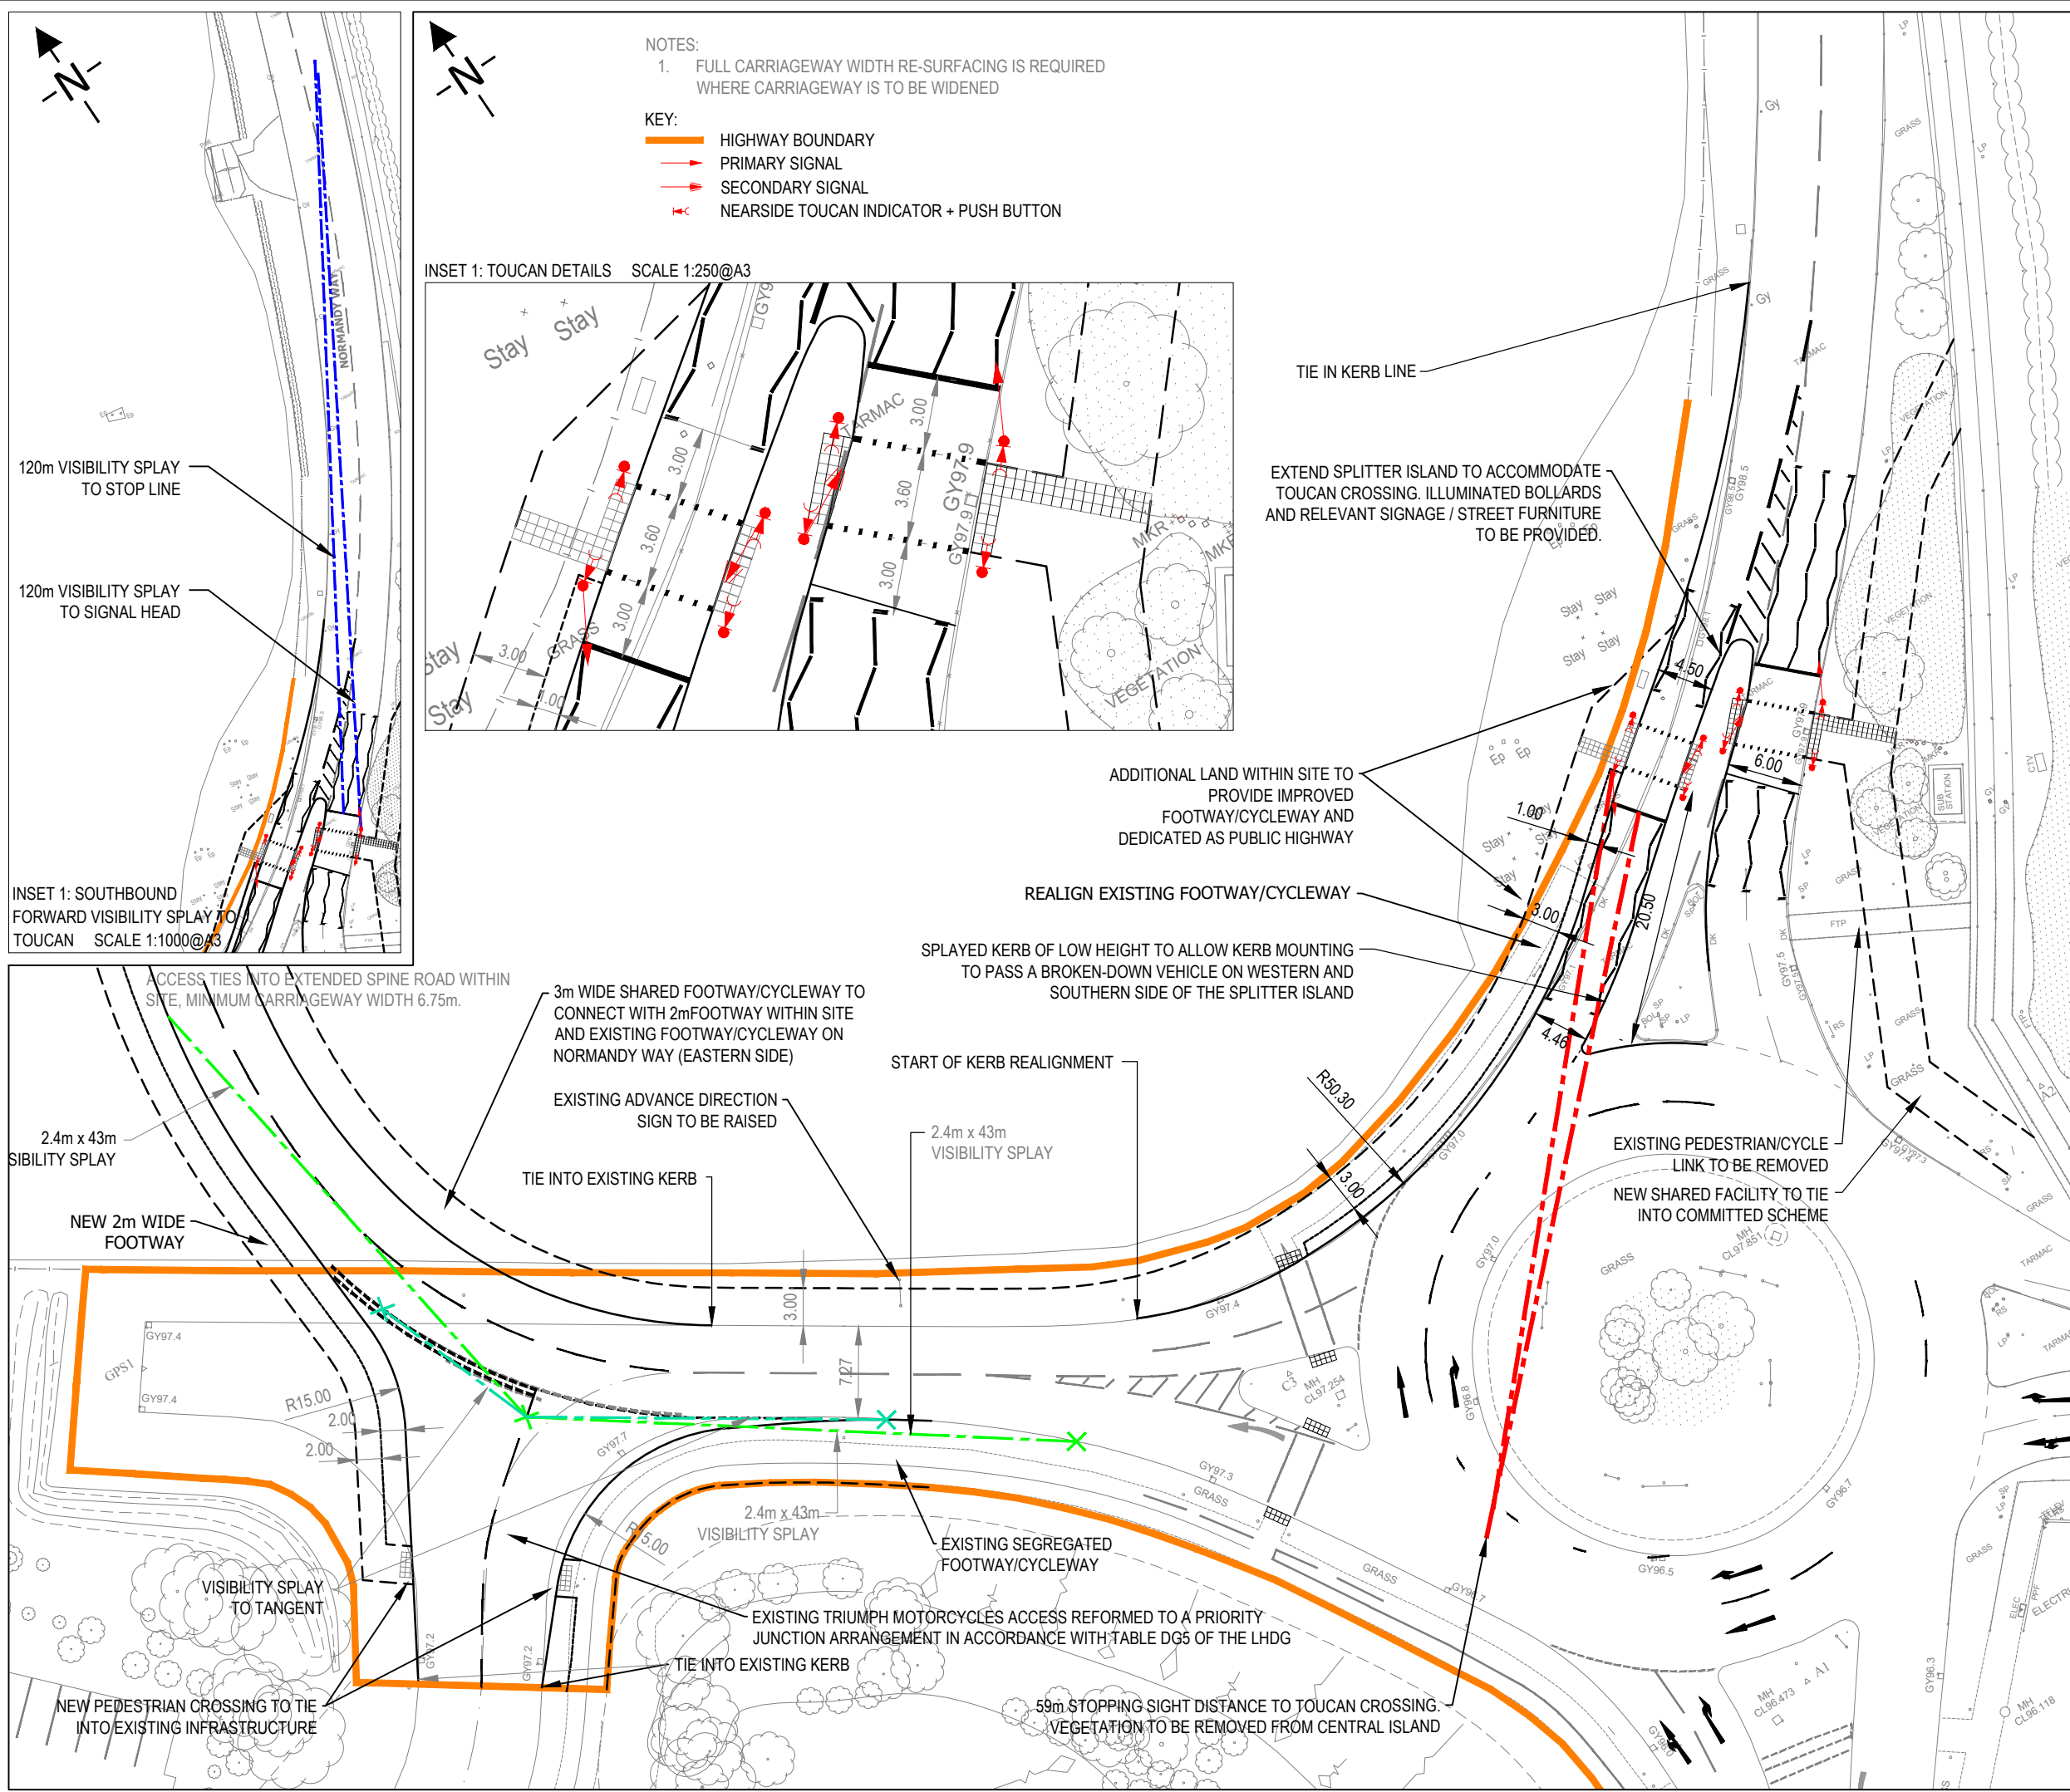

GENERAL NOTES

1. THIS DRAWING IS NOT TO BE SCALED FOR CONSTRUCTION PURPOSES.
2. THE CONTRACTOR SHALL CHECK ALL DIMENSIONS AND LEVELS ON SITE

B	UPDATES FOLLOWING LCC COMMENTS 15/05/24	19.06.24	AMP	SAM
A	TOUCAN MOVED TO ORIGINAL LOCATION	13.03.24	SM	SAM
REV	DESCRIPTION	DATE	BY	AUTH

Capricorn Transport Planning

19 Graystones Close
West Bridgford
Nottingham
NG2 6QU

T : 0777 334 7121
www.capricorn-tp.co.uk

CLIENT
BLOOR HOMES

PROJECT NORMANDY WAY HINCKLEY

TITLE
DEVELOPMENT ACCESS
ARRANGEMENTS: OPTION 1

DRAWN AMP	AUTHORISED SM	SCALE 1:500	SHEET SIZE A3	DATE 02.02.24
PROJECT NO. C21021		DRAWING NO. DR101		REV B