




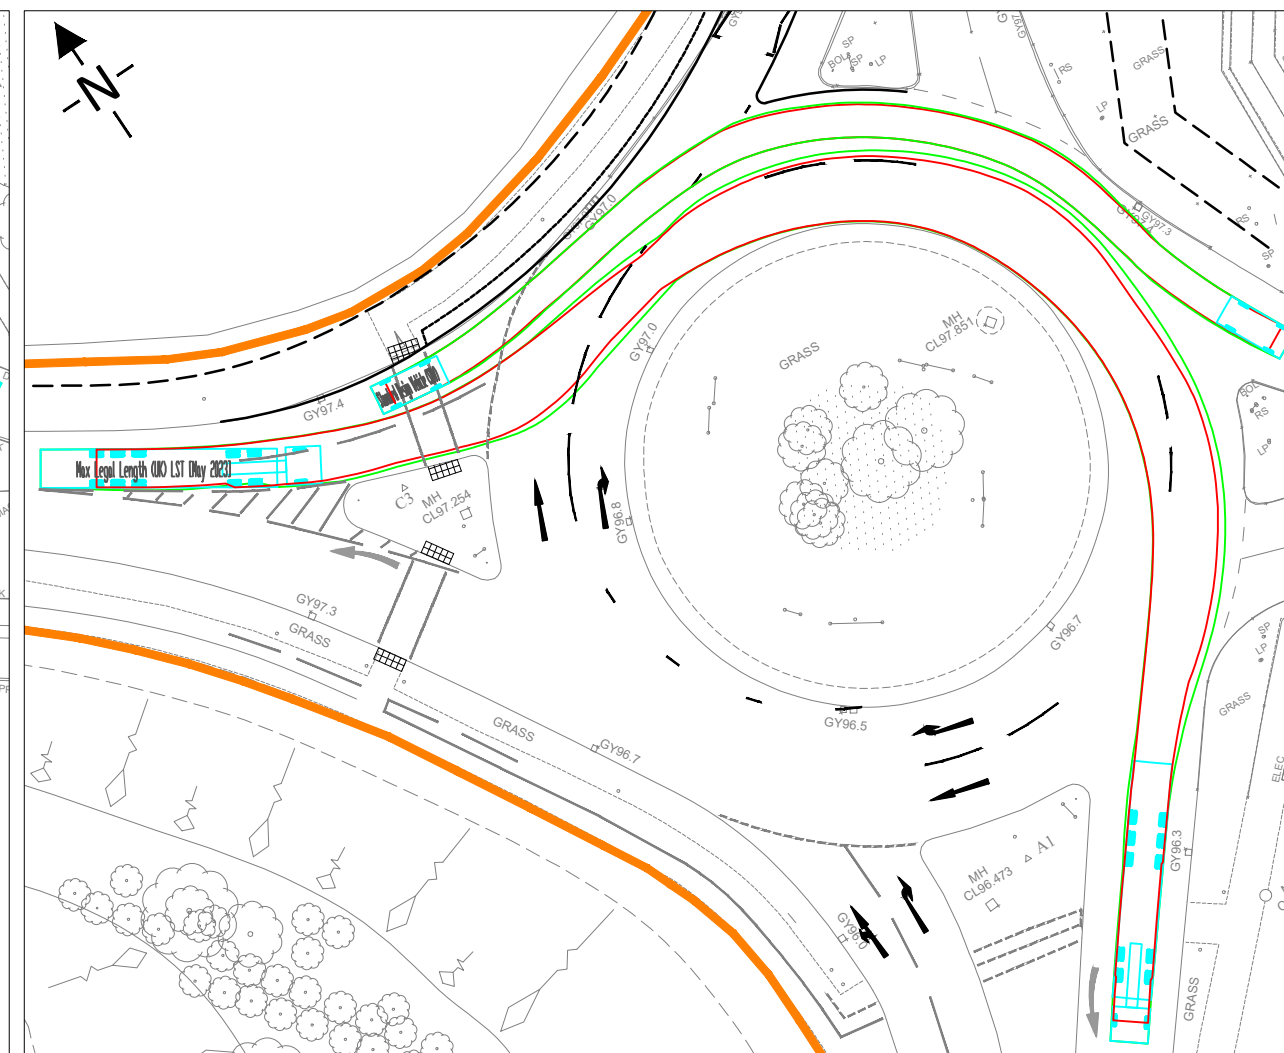

PROJECT NO. C21021	DRAWING NO. DR102	REV B
-----------------------	----------------------	----------

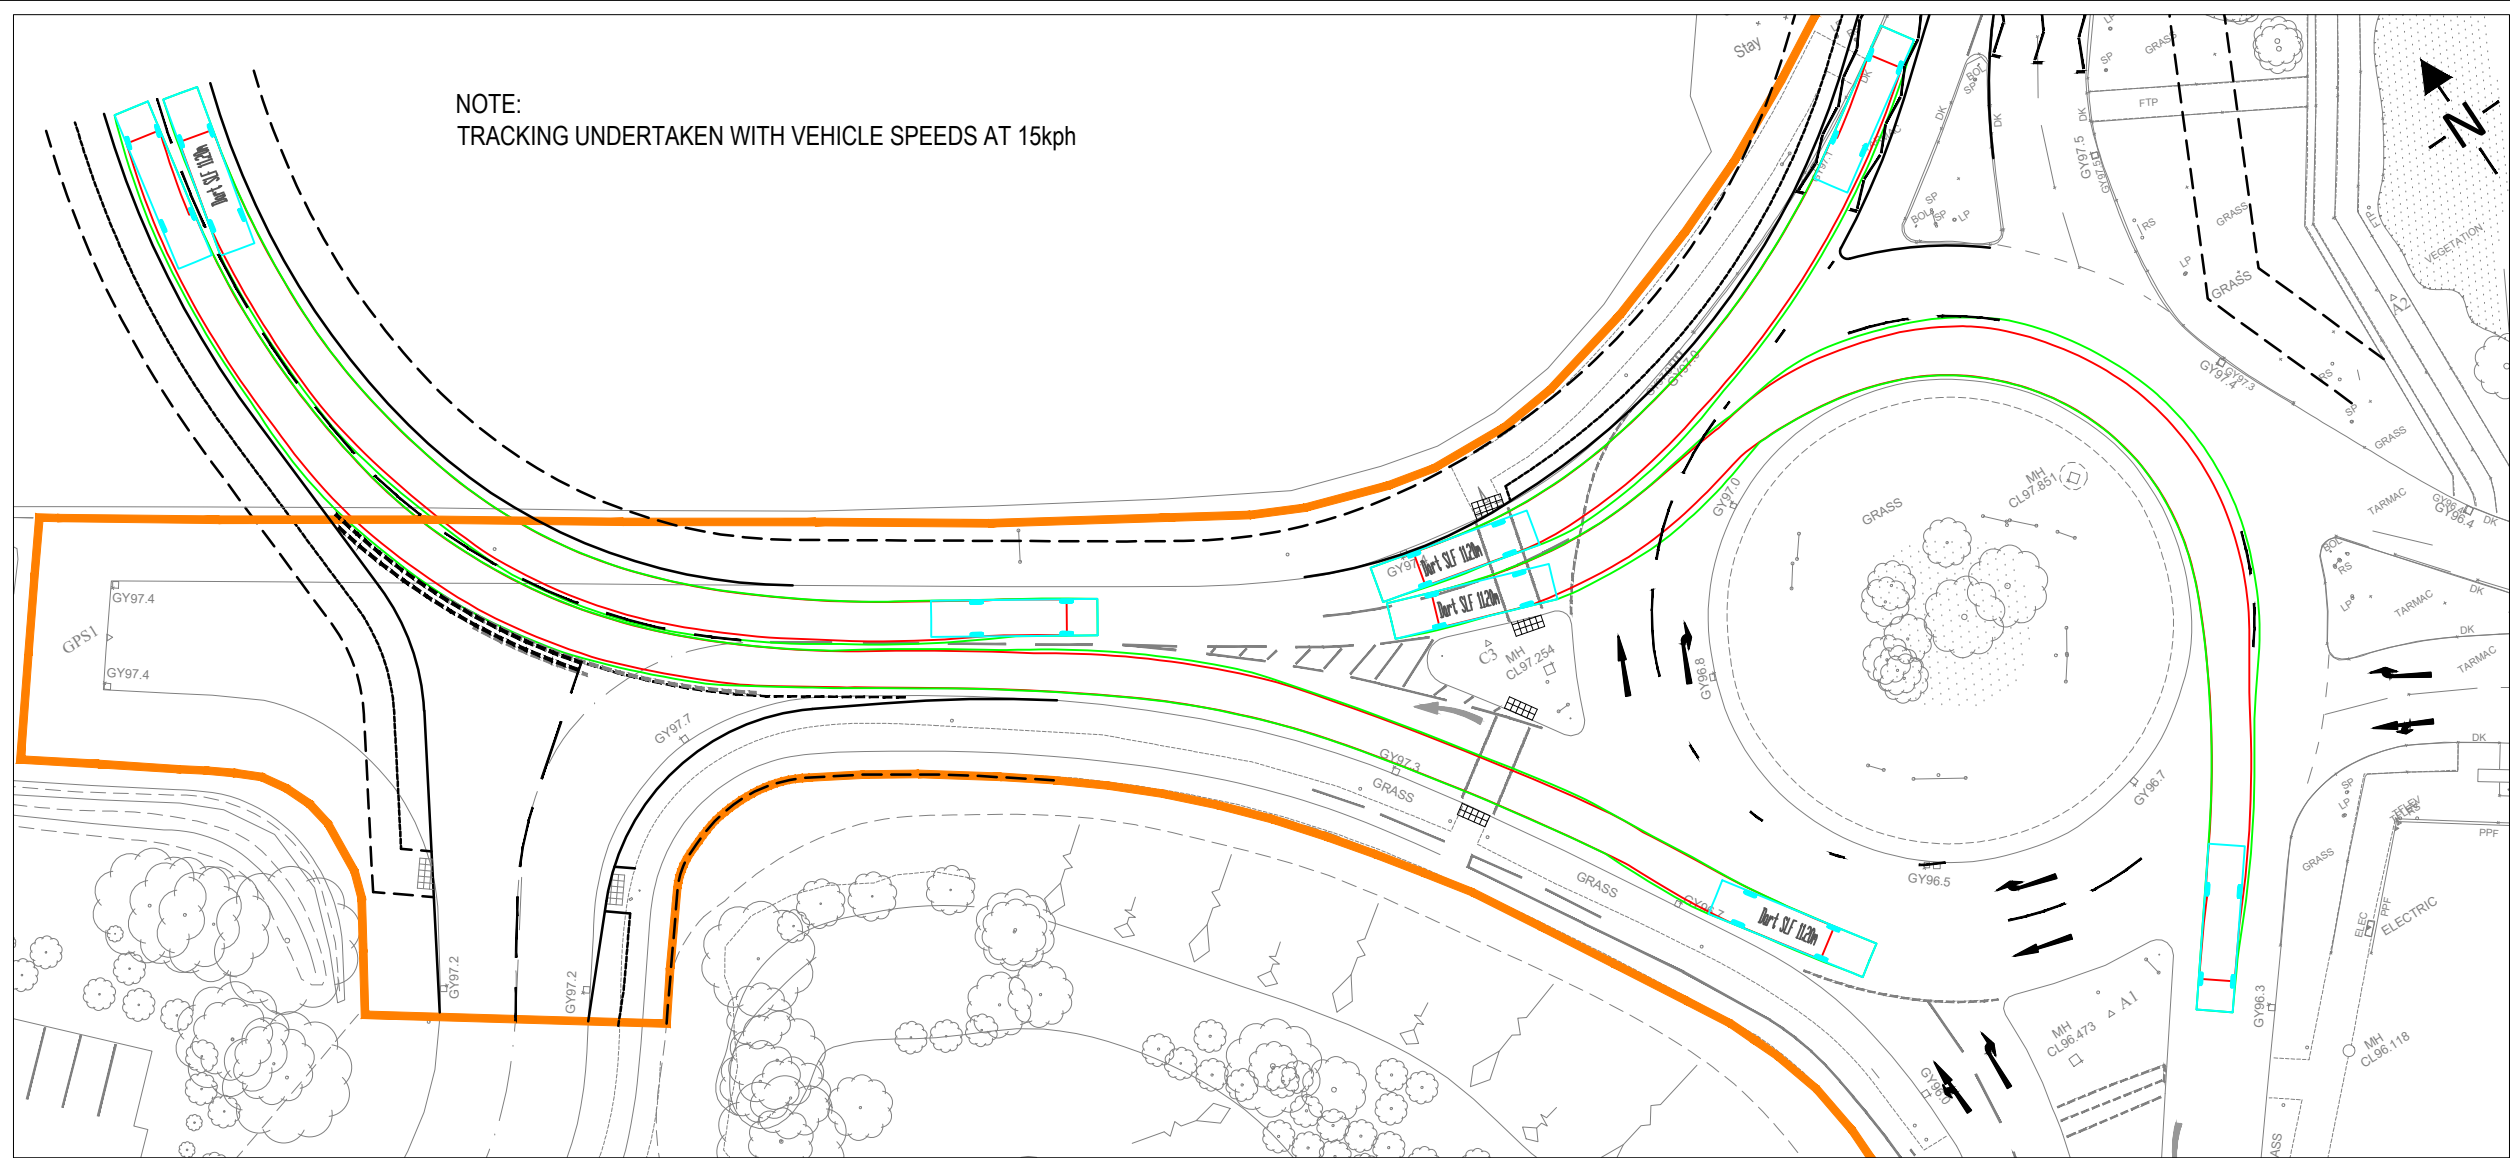


- GENERAL NOTES
1. THIS DRAWING IS NOT TO BE SCALED FOR CONSTRUCTION PURPOSES.
 2. THE CONTRACTOR SHALL CHECK ALL DIMENSIONS AND LEVELS ON SITE.

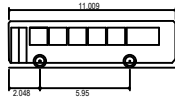

Dart SLF 11.20m
Overall Length 11.009m
Overall Width 2.401m
Overall Body Height 3.077m
Min Body Ground Clearance 0.312m
Track Width 2.360m
Lock to lock time 4.00m
Kerb to Kerb Turning Radius 9.518m

DESIGN VEHICLE - BUS
NOT TO SCALE

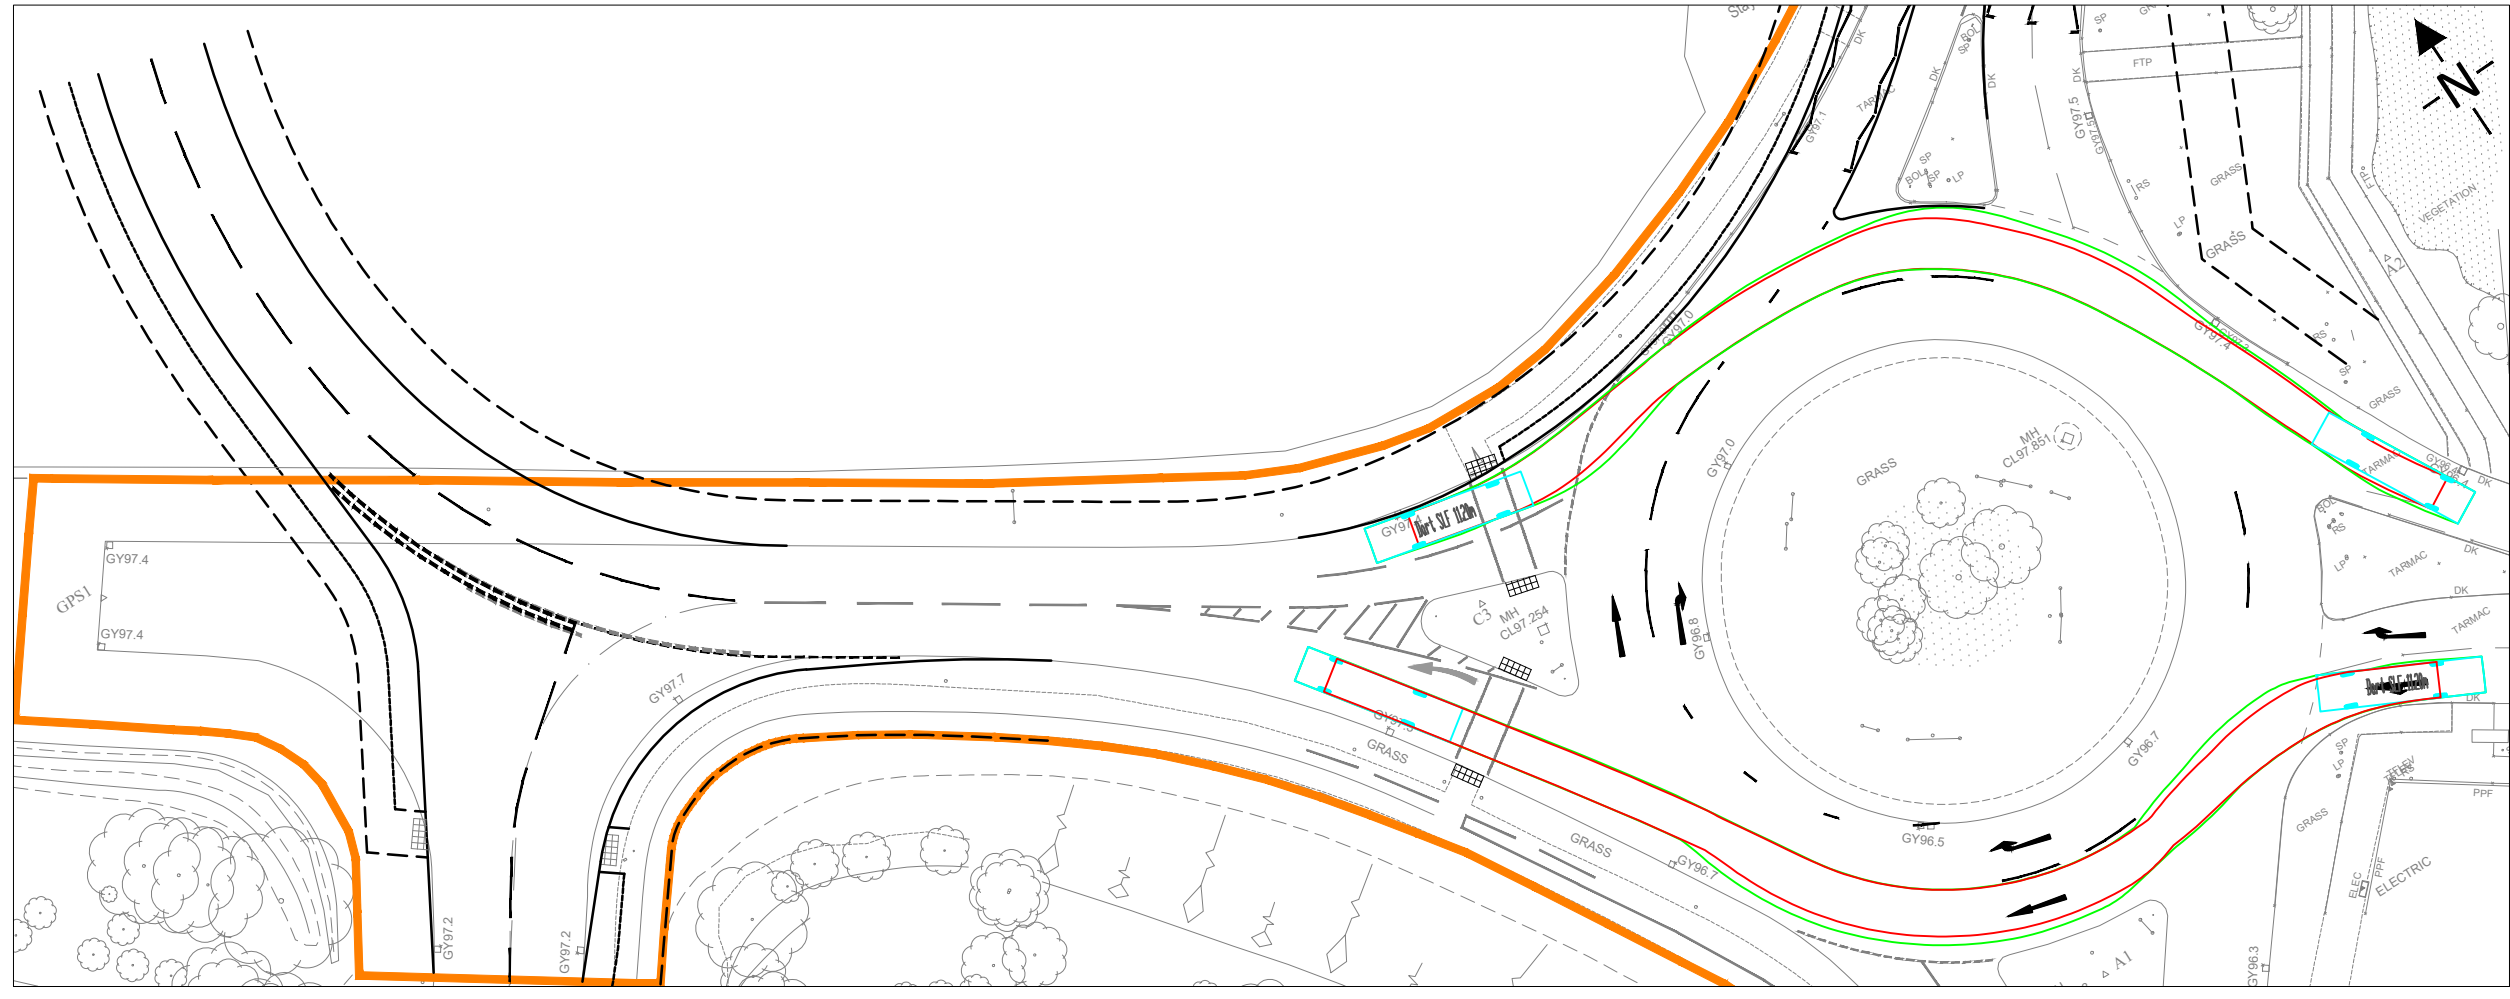

B	UPDATES FOLLOWING LCC COMMENTS 15/05/24	19.06.24	AMP	SAM
A	TOUCAN MOVED TO ORIGINAL LOCATION	13.03.24	SM	SAM

REV	DESCRIPTION	DATE	BY	AUTH
-----	-------------	------	----	------

Capricorn Transport Planning

19 Graystones Close
West Bridgford
Nottingham
NG2 6QU

T : 0777 334 7121
www.capricorn-tp.co.uk



CLIENT
BLOOR HOMES

PROJECT
NORMANDY WAY
HINCKLEY

TITLE
DEVELOPMENT ACCESS OPTION 1
VEHICLE SWEEP PATH - BUS

DRAWN AMP	AUTHORISED SM	SCALE 1:500	SHEET SIZE A3	DATE 02.02.24
--------------	------------------	----------------	------------------	------------------

PROJECT NO. C21021	DRAWING NO. DR102	REV B
-----------------------	----------------------	----------