
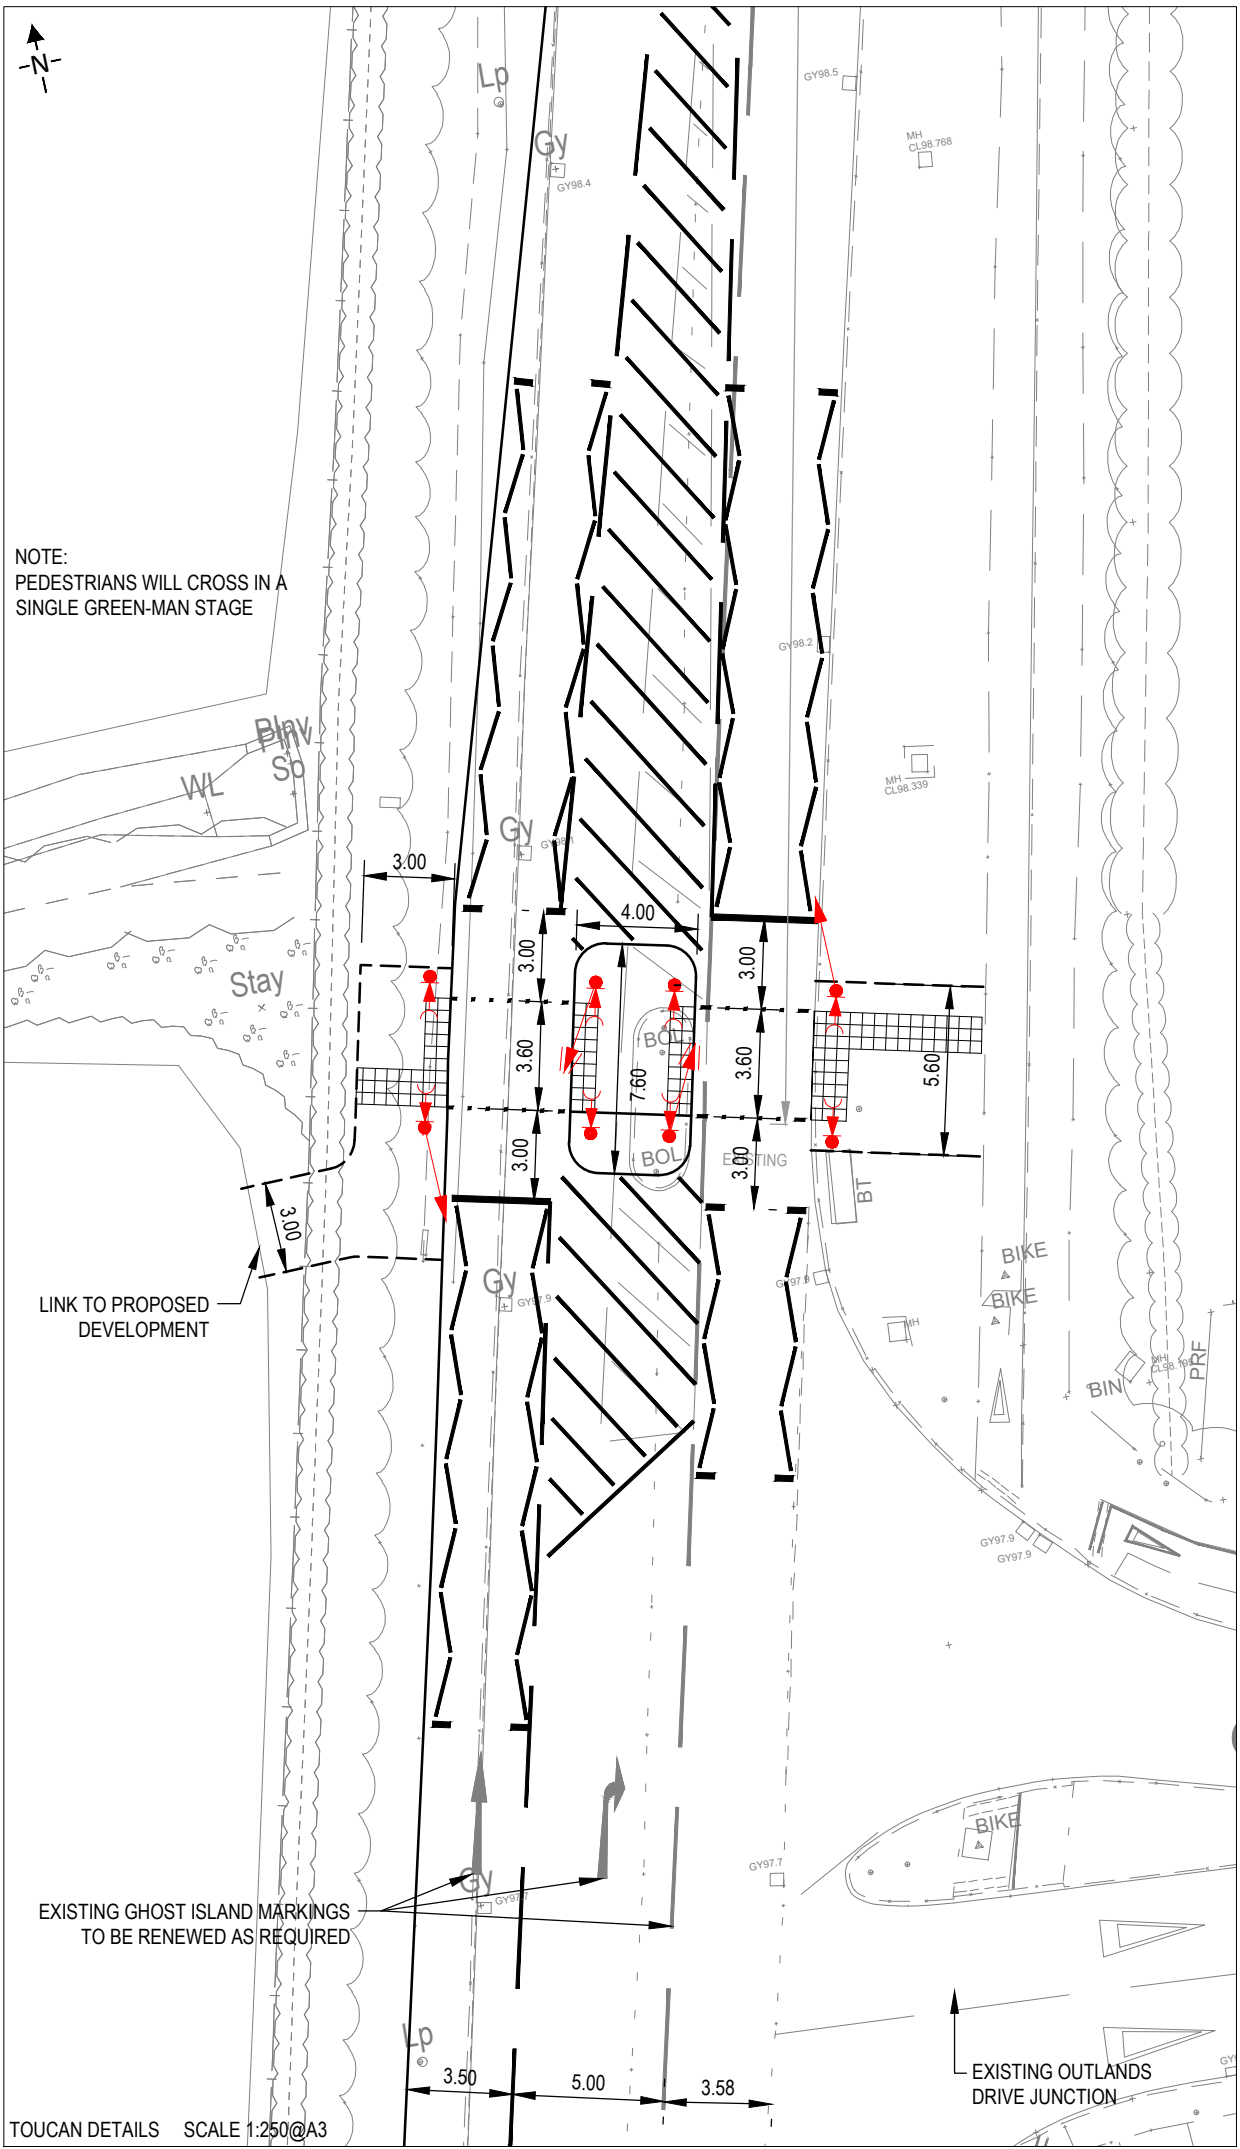
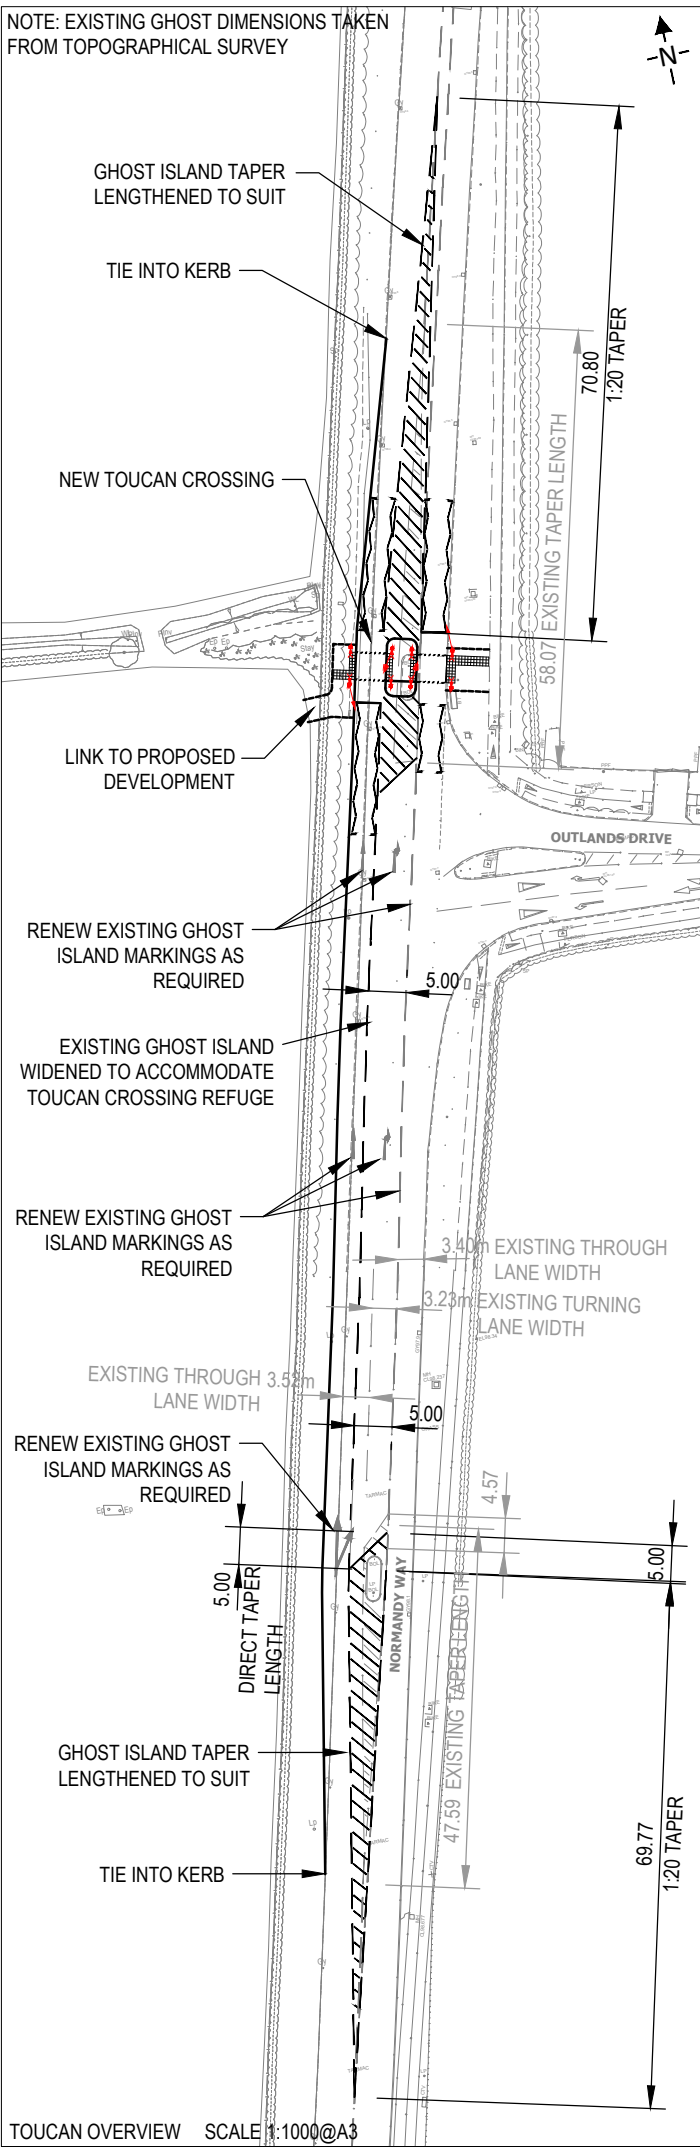
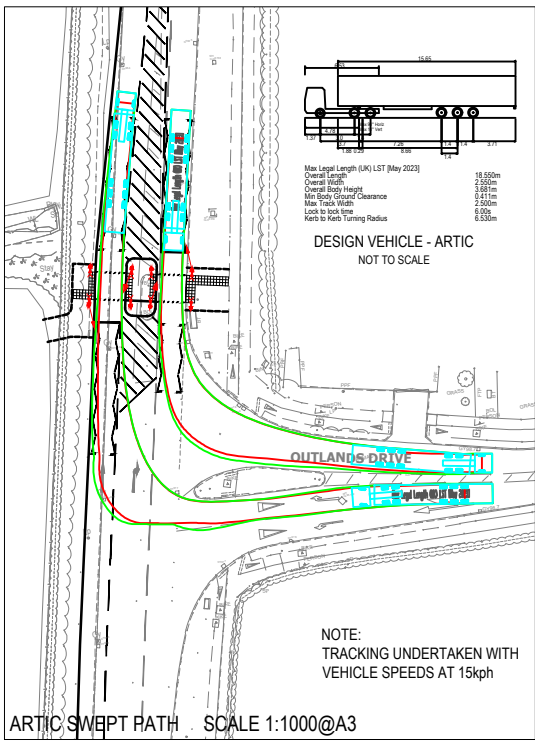


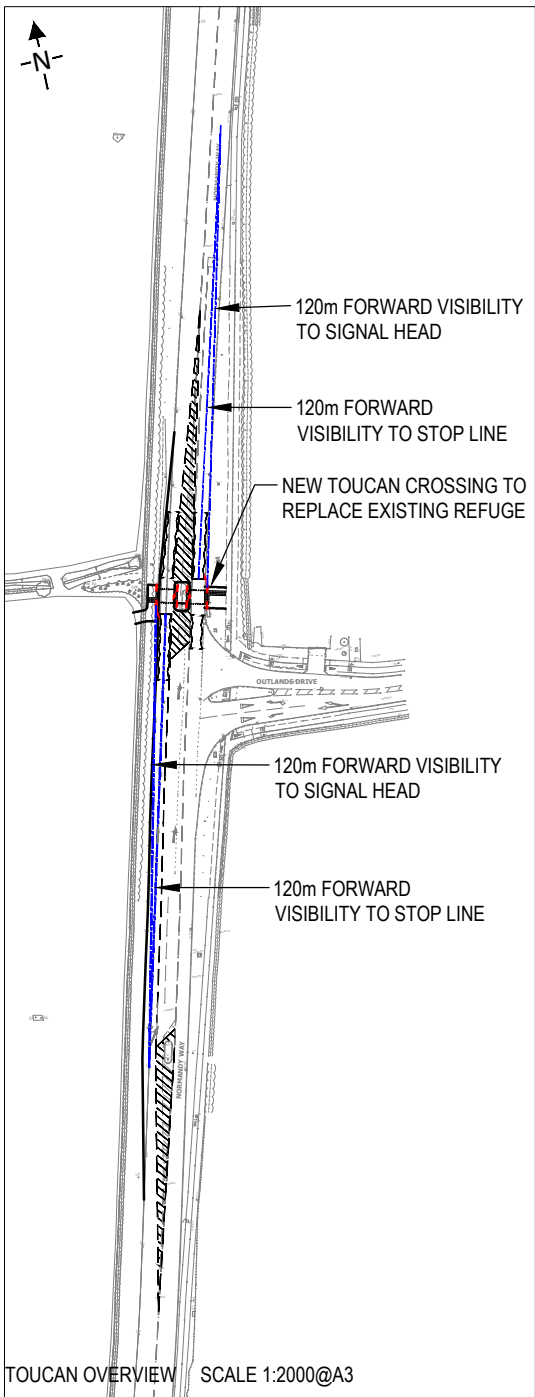

GENERAL NOTES

- THIS DRAWING IS NOT TO BE SCALED FOR CONSTRUCTION PURPOSES.
- THE CONTRACTOR SHALL CHECK ALL DIMENSIONS AND LEVELS ON SITE.

NOTES:

- FULL CARRIAGEWAY WIDTH RE-SURFACING IS REQUIRED WHERE CARRIAGEWAY IS TO BE WIDENED

KEY:

- HIGHWAY BOUNDARY
- PRIMARY SIGNAL
- SECONDARY SIGNAL
- NEAR-SIDE TOUCAN INDICATOR + PUSH BUTTON

REV	DESCRIPTION	DATE	BY	AUTH
A	ARTIC VEHICLE UPDATED. NOTES ADDED.	19.06.24	AMP	SM

Capricorn Transport Planning

19 Graystones Close
West Bridgford
Nottingham
NG2 6QU

T : 0777 334 7121
www.capricorn-tp.co.uk

CLIENT
BLOOR HOMES

PROJECT
**NORMANDY WAY
HINCKLEY**

TITLE
**NORMANDY WAY/ OUTLANDS DRIVE
TOUCAN CROSSING**

DRAWN	AUTHORISED	SCALE	SHEET SIZE	DATE
AMP	SM	AS SHOWN	A3	05.02.24

PROJECT NO.	DRAWING NO.	REV
C21021	DR104	A