
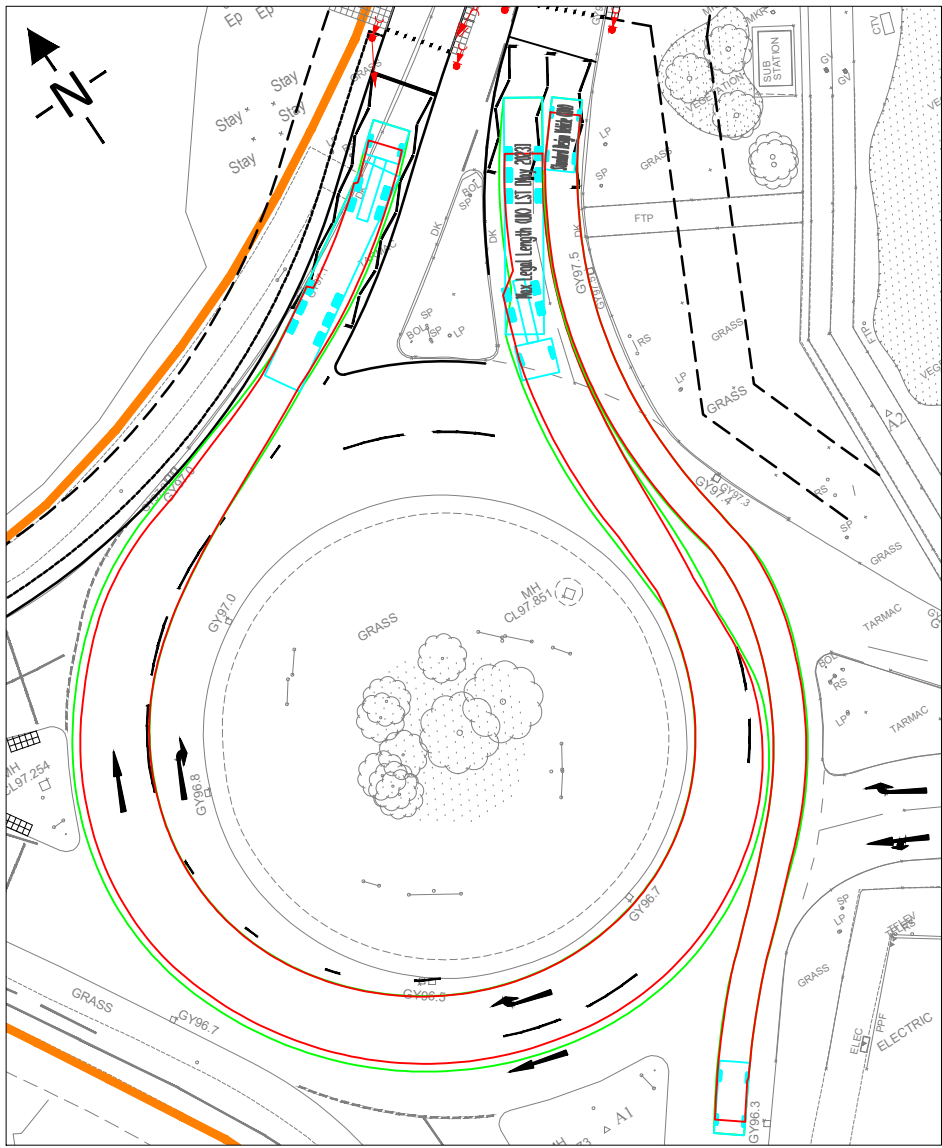
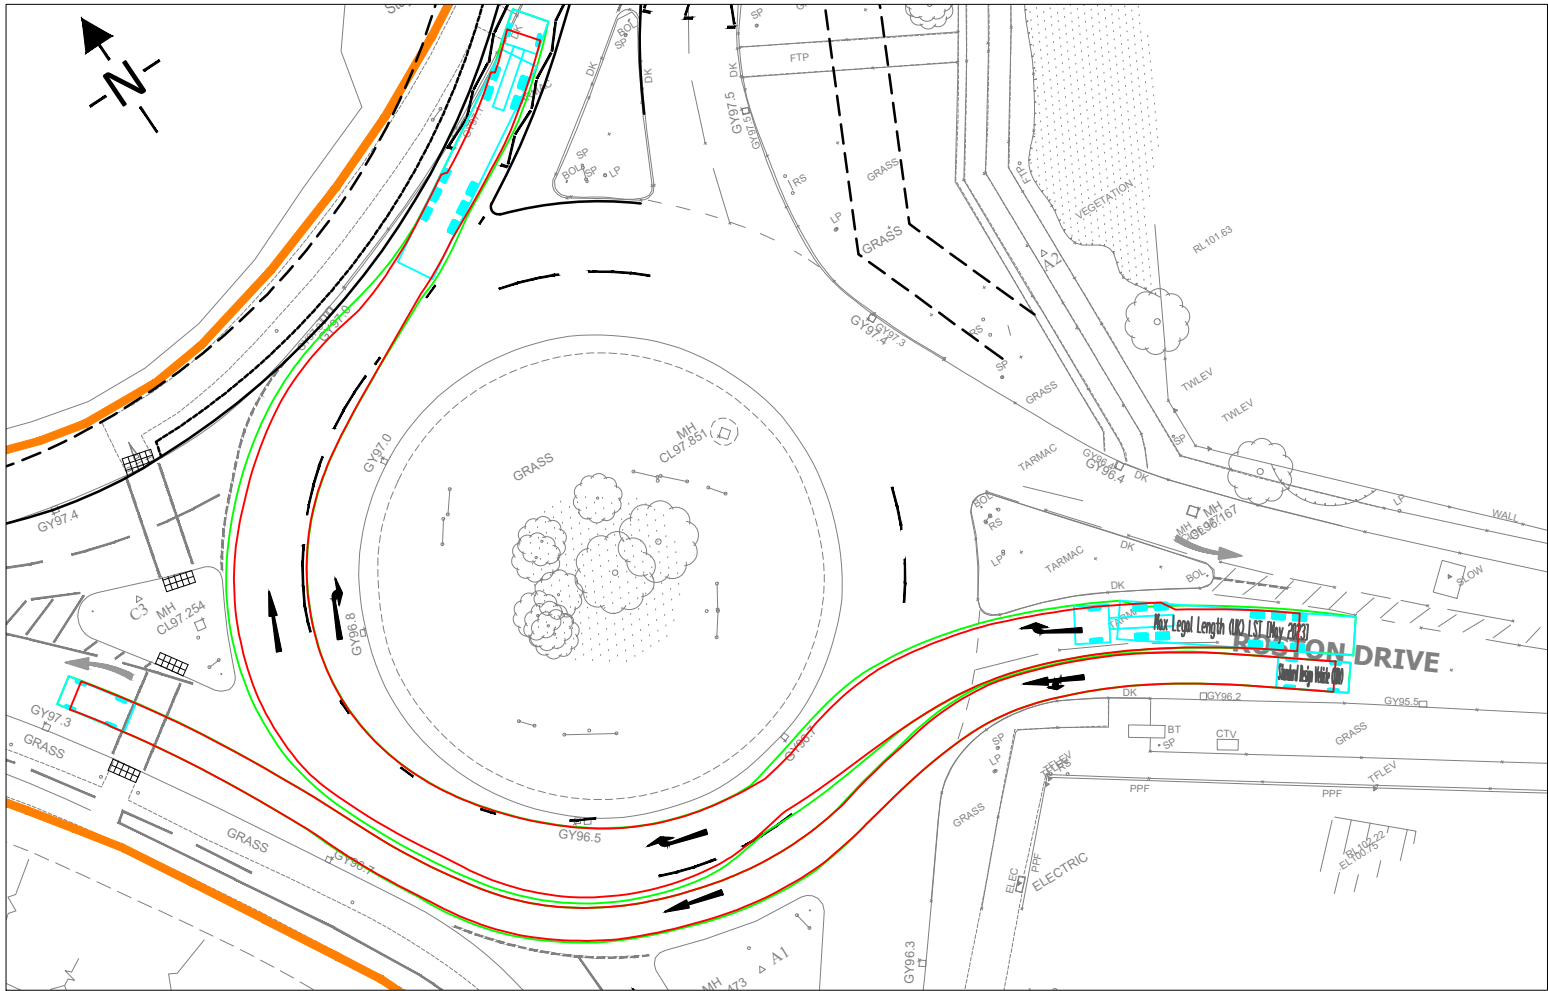


Max Legal Length (UK) LST (May 2023)  
Overall Length 15.66m  
Overall Width 2.530m  
Overall Body Height 3.681m  
Min Body Ground Clearance 0.41m  
Max Track Width 2.500m  
Lock to lock time 6.00m  
Kerb to Kerb Turning Radius 6.530m

DESIGN VEHICLE - ARTIC  
NOT TO SCALE

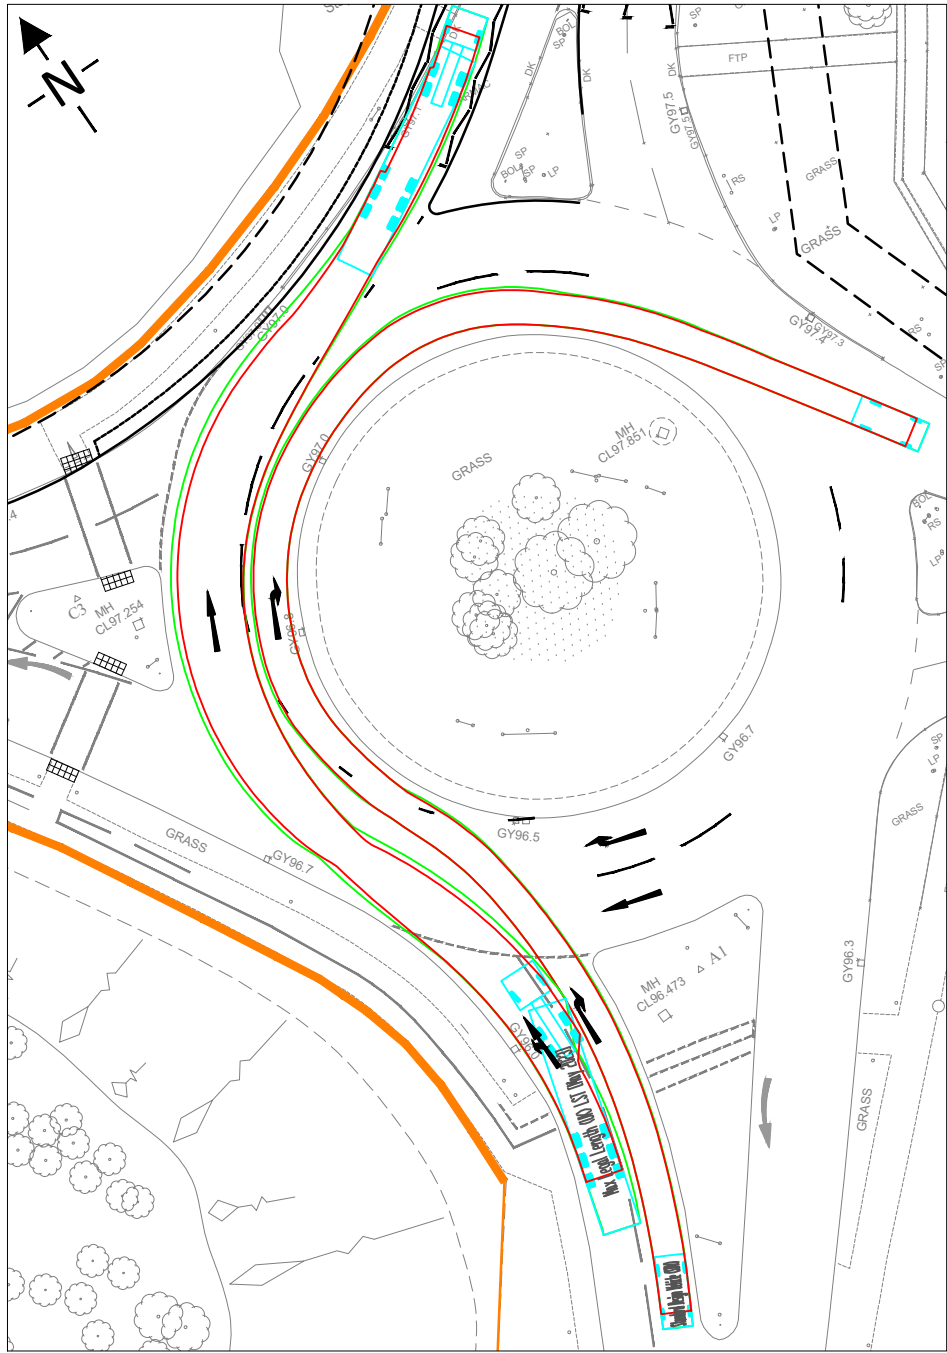

Standard Design Vehicle (SDV)  
Overall Length 4.800m  
Overall Width 2.000m  
Overall Body Height 1.950m  
Min Body Ground Clearance 0.100m  
Track Width 2.000m  
Lock to lock time 4.00m  
Wall to Wall Turning Radius 6.000m

DESIGN VEHICLE - CAR  
NOT TO SCALE

NOTE:  
TRACKING UNDERTAKEN WITH VEHICLE SPEEDS AT 15kph

- GENERAL NOTES
1. THIS DRAWING IS NOT TO BE SCALED FOR CONSTRUCTION PURPOSES.
  2. THE CONTRACTOR SHALL CHECK ALL DIMENSIONS AND LEVELS ON SITE.

| REV | DESCRIPTION | DATE | BY | AUTH |
|-----|-------------|------|----|------|
|-----|-------------|------|----|------|

Capricorn Transport Planning

19 Graystones Close  
West Bridgford  
Nottingham  
NG2 6QU

T : 0777 334 7121  
www.capricorn-tp.co.uk

CLIENT  
BLOOR HOMES

PROJECT  
NORMANDY WAY  
HINCKLEY

TITLE  
A47/ ROSTON DRIVE ROUNDABOUT  
NORTHERN EXIT - ARTIC SWEEP PATH

| DRAWN | AUTHORISED | SCALE | SHEET SIZE | DATE     |
|-------|------------|-------|------------|----------|
| AMP   | SM         | 1:500 | A3         | 19.06.24 |

| PROJECT NO. | DRAWING NO. | REV |
|-------------|-------------|-----|
| C21021      | DR105       | -   |