


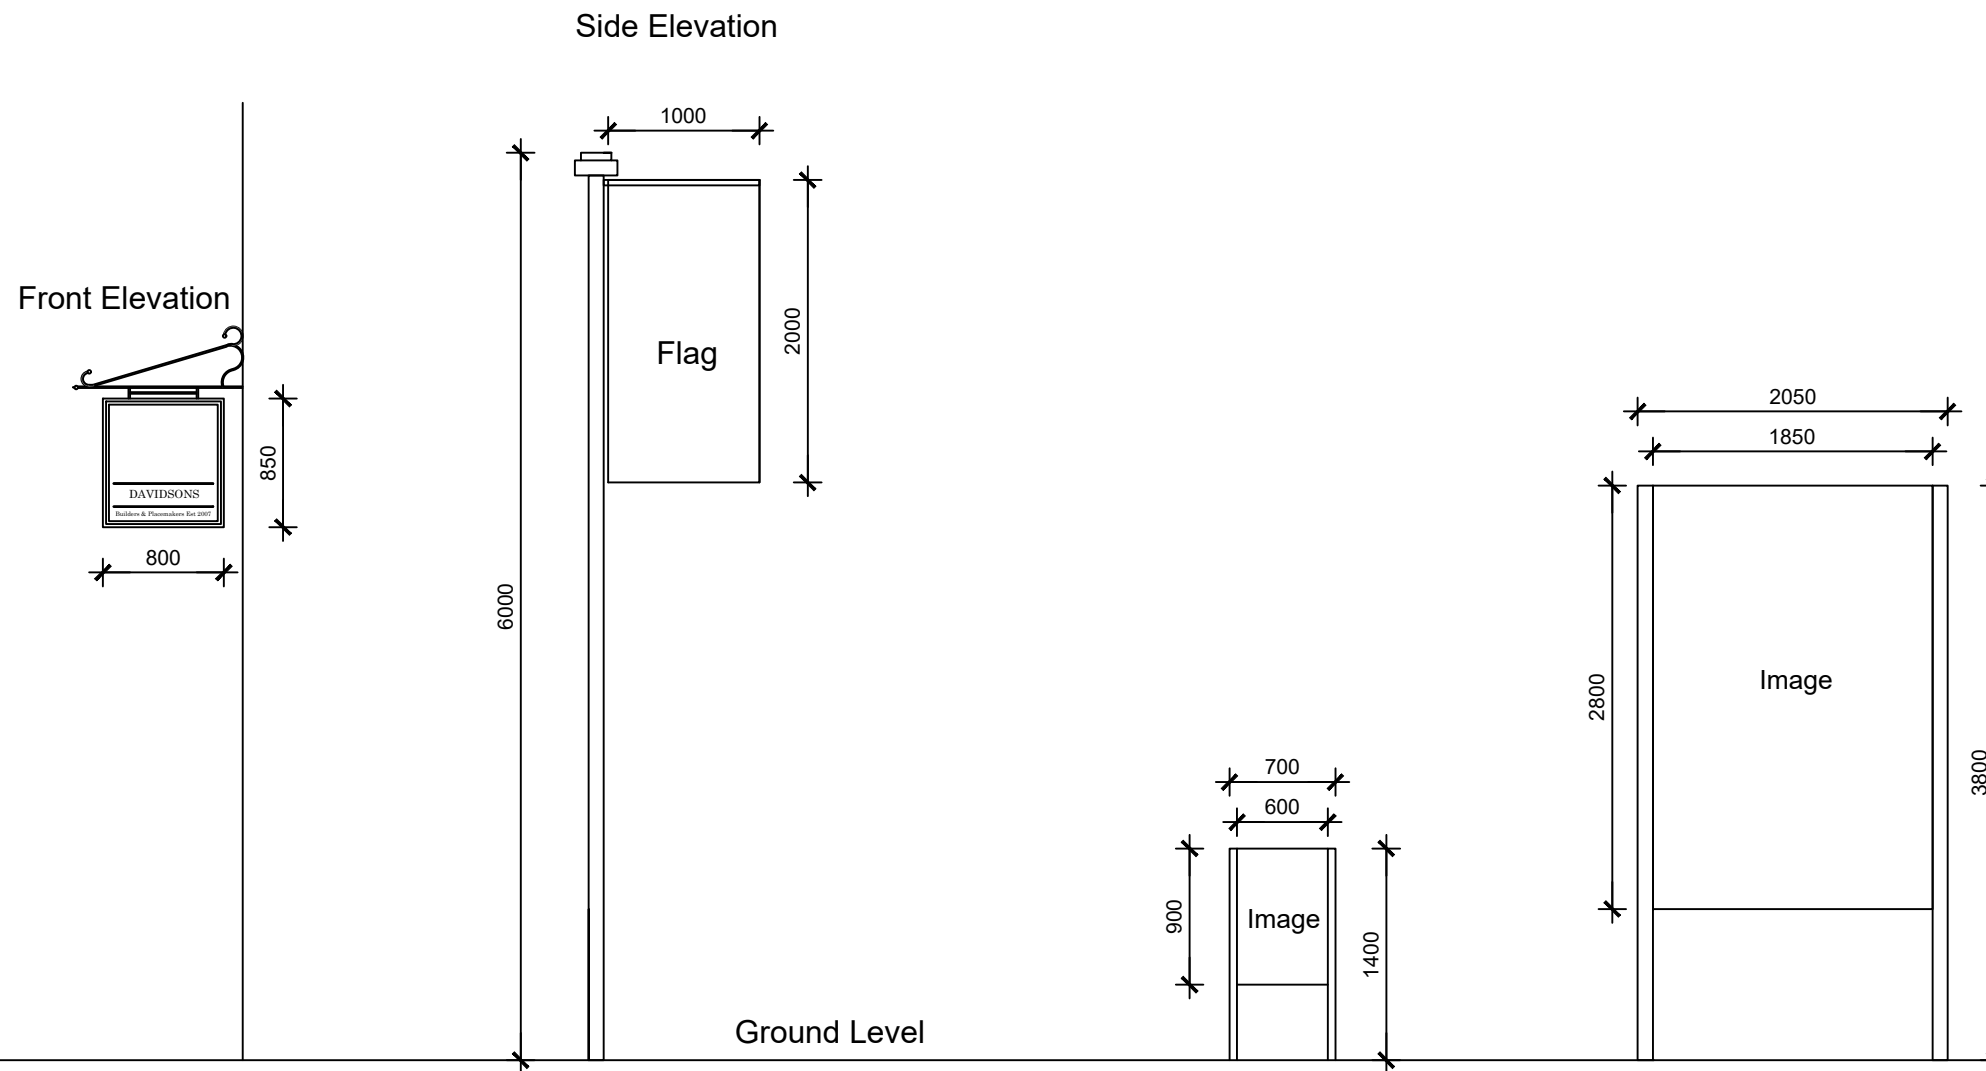

Hanging Sign

Flag Poles with Union Jack Flag

Small Hoarding Board

Medium Hoarding Board

Plot No:

Description: 1203_703_Signage & Flag Details

Project: Kettering Road, Market Harborough

Scale: 1/50 Date: 13.09.2021 Drawn: CY Checked:

Date:

Description:

Rev:

