



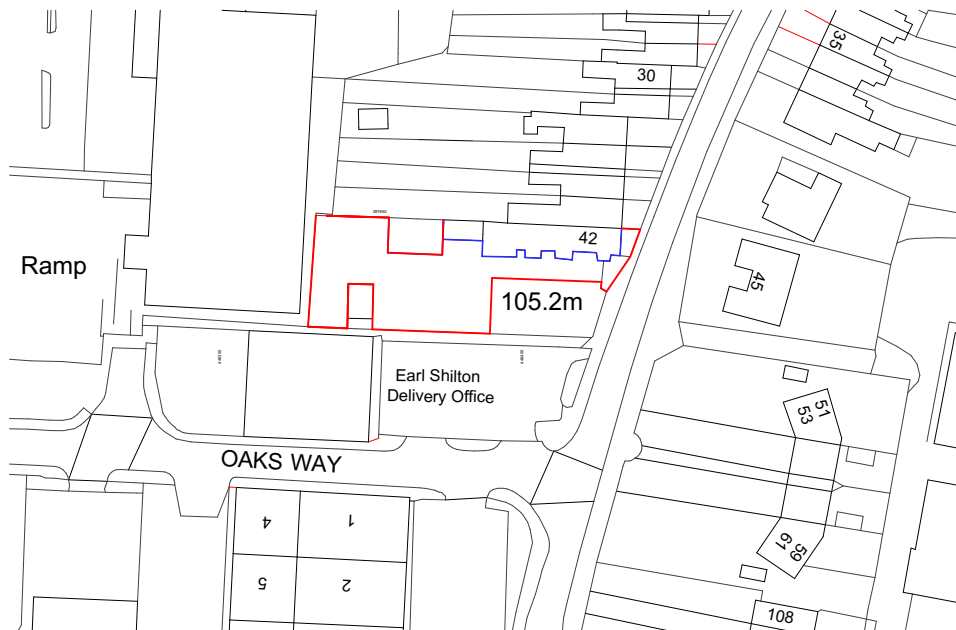

Ordnance Survey, (c) Crown Copyright 2018. All rights reserved. Licence number 100022432

LOCATION PLAN : SCALE 1:1250@A4

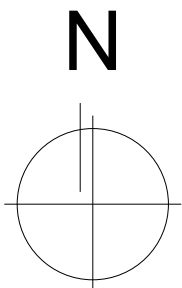

PLANNING ISSUE

Rev A: 03.07.18: KK: Blue and red lines updated.

Rev B: 10.01.19: MAS: Redline updated excluding green area north of the site and as requested by planning.

Rev C: 29.01.19: DD: Redline updated based on planners comments and feedback.

MAS architecture / interiors / project management

Studio G005 • THE ATKINS • Lower Bond Street • Hinckley • Leicestershire • LE10 1QU
Tel +44 (0)1455 616 445 • Fax • +44 (0)1455 616 445 • Email • info@masarchitecture.co.uk

62 • Upper Montagu Street • London • W11H 1SW
Tel +44 (0)207 725 5810 • Fax • +44 (0)207 725 5810 • Email • info@masarchitecture.co.uk

www.masarchitecture.co.uk

project: 42 Station Road, Earl Shilton

drawing: Location Plan

drawn by: MZ

checked: MAS

scale: 1:1250@A4

date: 30.05.2018

dwg. no. 31306(08)001C

do not scale from this drawing • dimensions and levels to be checked on site by the contractor • all dimensions in millimeters unless otherwise noted • all levels in meters unless otherwise noted
The title, copyright and confidential information in this document belongs to MAS architecture Limited. Copyright 2018. All rights reserved. You may not reproduce this document or disclose it to others without the consent of MAS architecture Limited