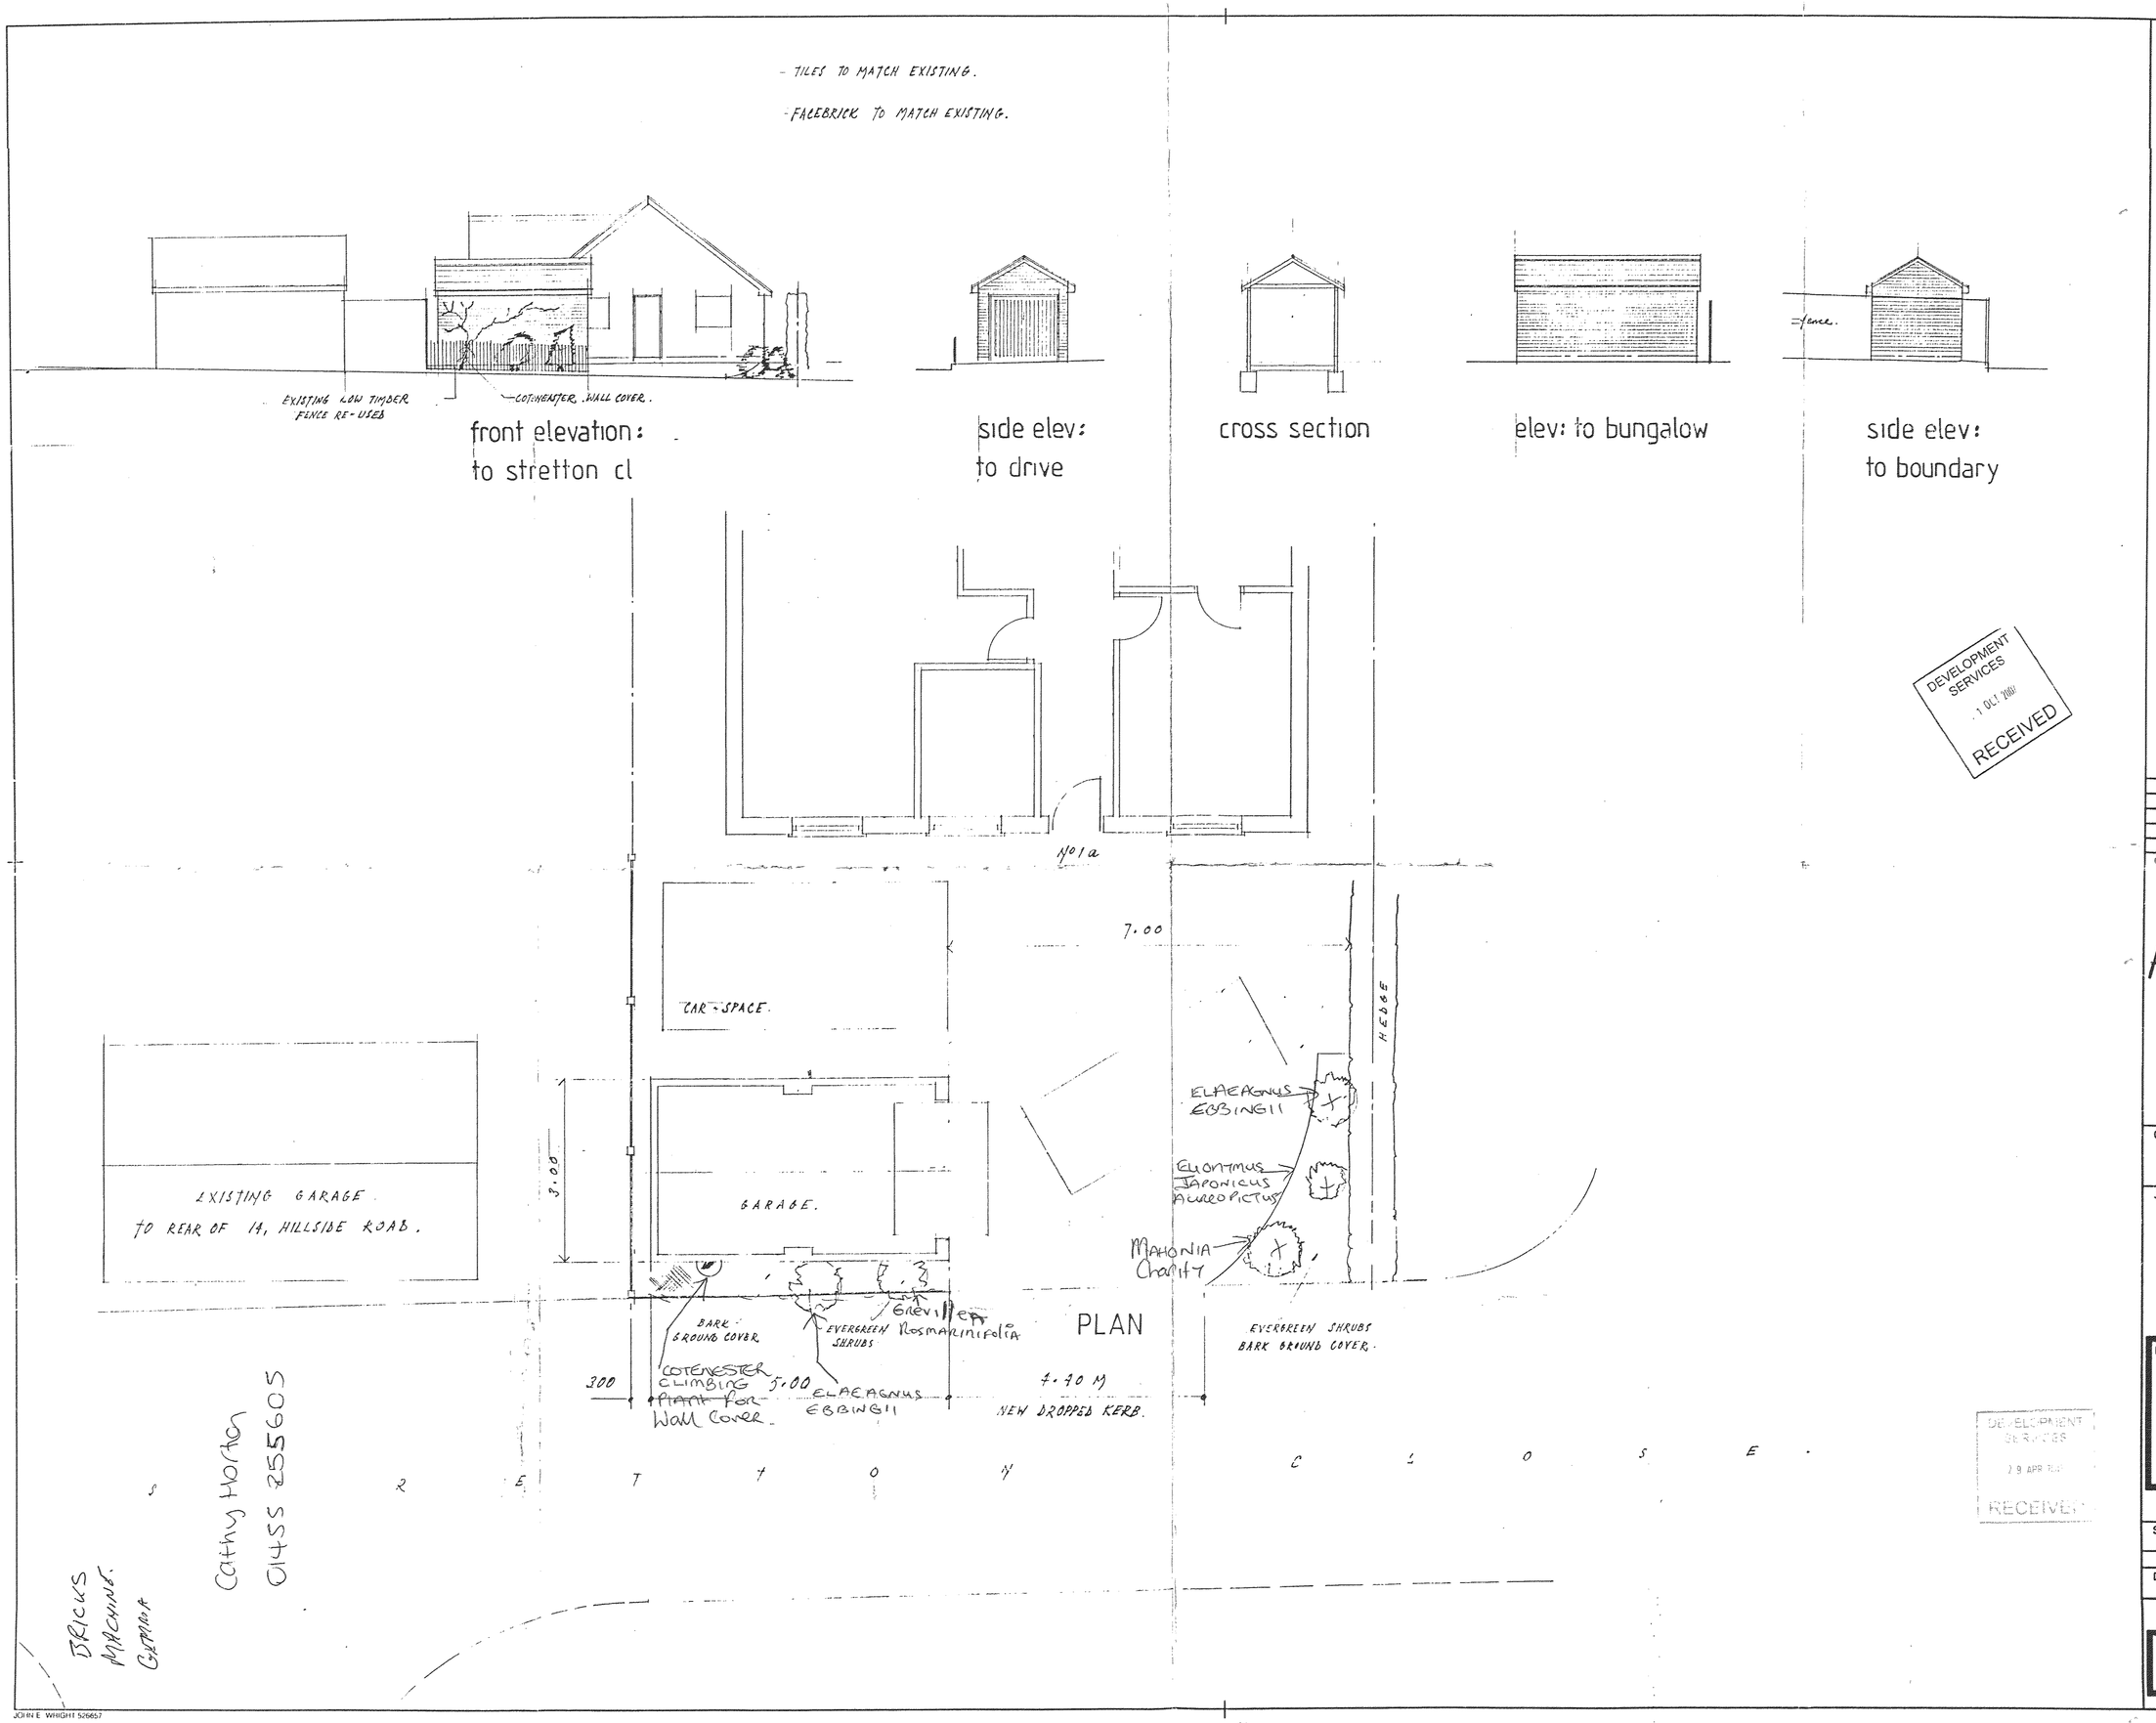

DEVELOPMENT SERVICES 1 OCT 2007 RECEIVED

DEVELOPMENT SERVICES 29 APR 2008 RECEIVED

NOTES:
All dimensions must be checked on site and not scaled from this drawing.

	Date	Revisions
	11-10-07	PLANNING AMENDMENT TO RE-
A		GARAGE 07/00421/FUL

© copyright

AMENDED PLAN 11/10/07

SCANNED

Client: J.H.S. LEISURE LIMITED.

Job Title: 1a STRETTON CLOSE. BURBAGE. LEICS.

Drawing Title: PROPOSED GARAGE TO THE FRONT OF DETACHED BUNGALOW.

Scale: 1:50 & 1:100

Date: AUG 2007 | Drawn by: D WILKINSON

Drg. No. 07/01096/A | Rev.

JOHN E. WRIGHT 526657

1 unit

624 x 841mm